



PROPOSED ELEVATIONS / FLOOR PLAN . SCALE 1:100 . JAN 2026 . DRAWING No. 04

 


Original Paper Size A2

Rev A - 20 Jan 2026 - updated

Rev B - 03 Feb 2026 - updated

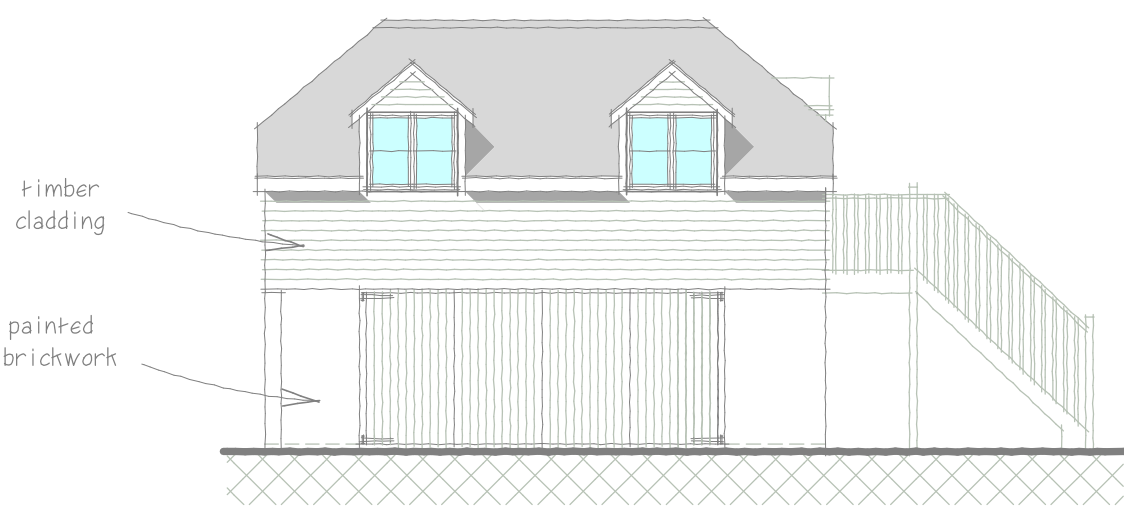


North Elevation

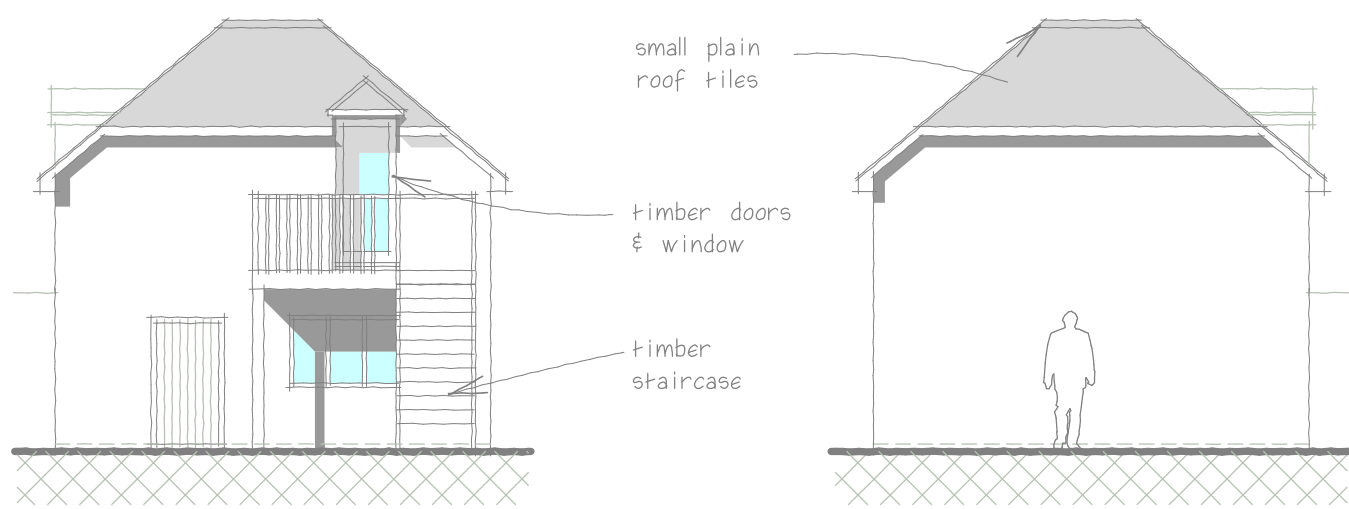


West Elevation

East Elevation

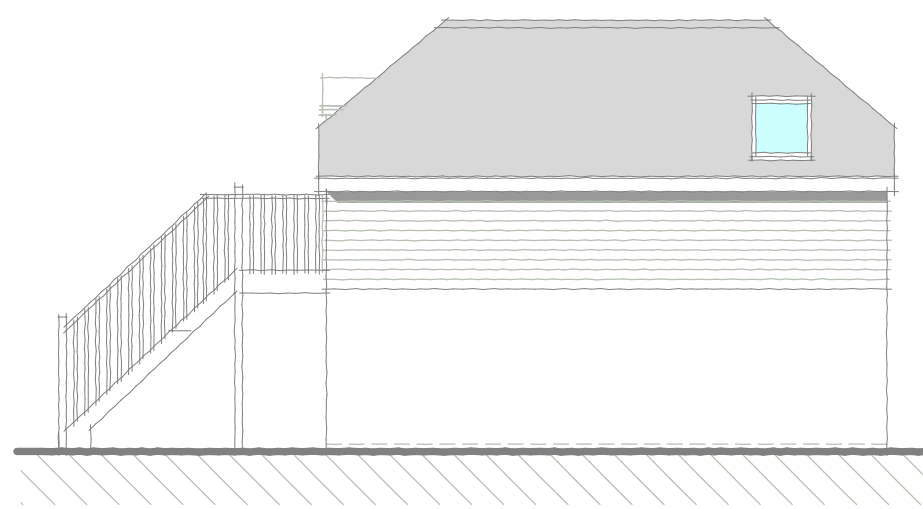


South Elevation


O u t b u i l d i n g a t R a d n o r H o u s e

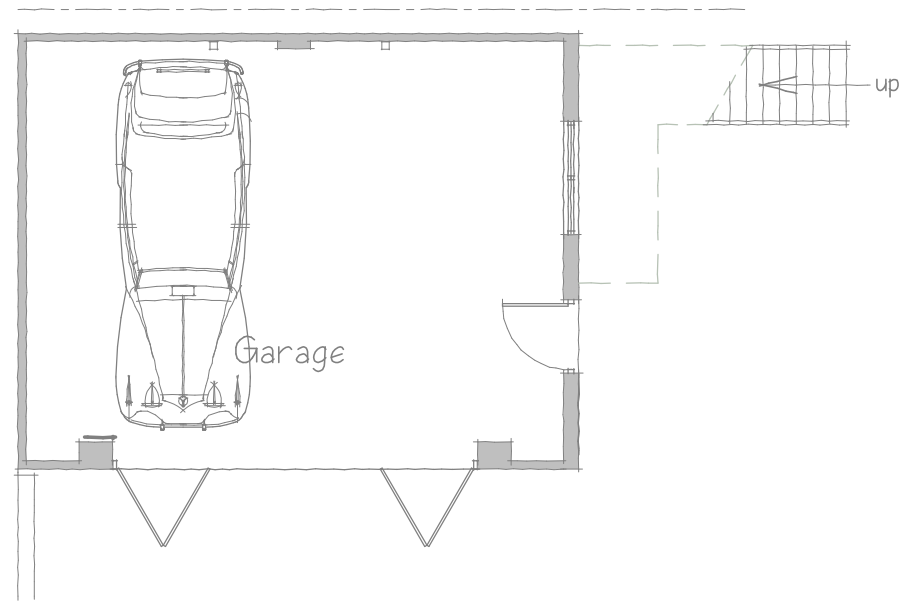

Ground Floor

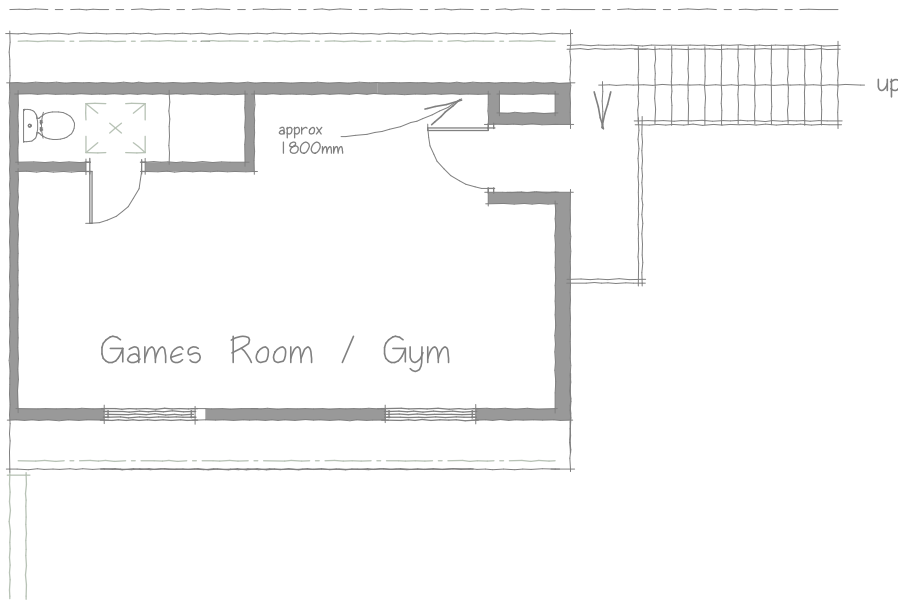

First Floor

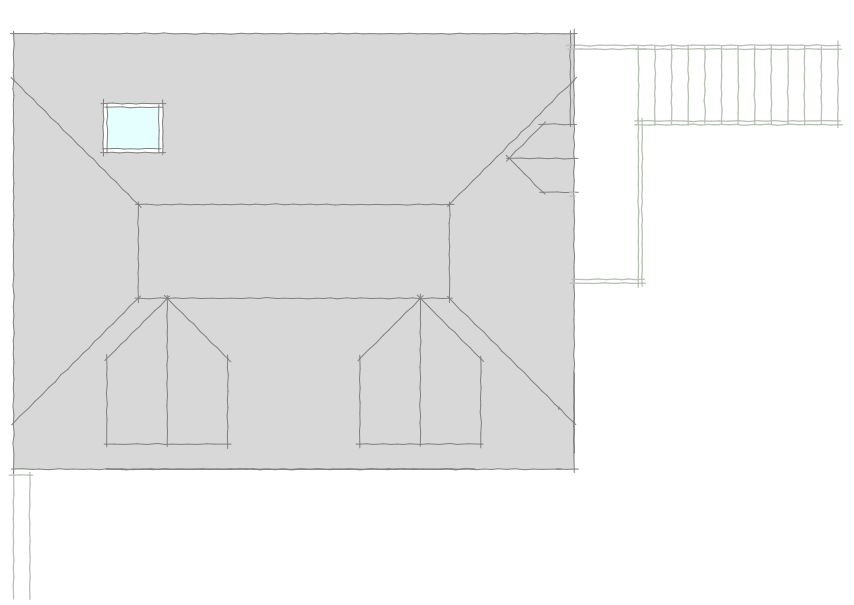

S J Egford BSc (Hons) BArch - A R C H I T E C T U R A L S E R V I C E S - Meadowside Barn - Slab Lane - Woodfalls - Salisbury - SP5 2NE - 01725 514718 - 07739090070

MR & MRS WRIGHT . RADNOR HOUSE THE HEADLANDS . DOWNTON . WILTSHIRE . SP5 3HJ