


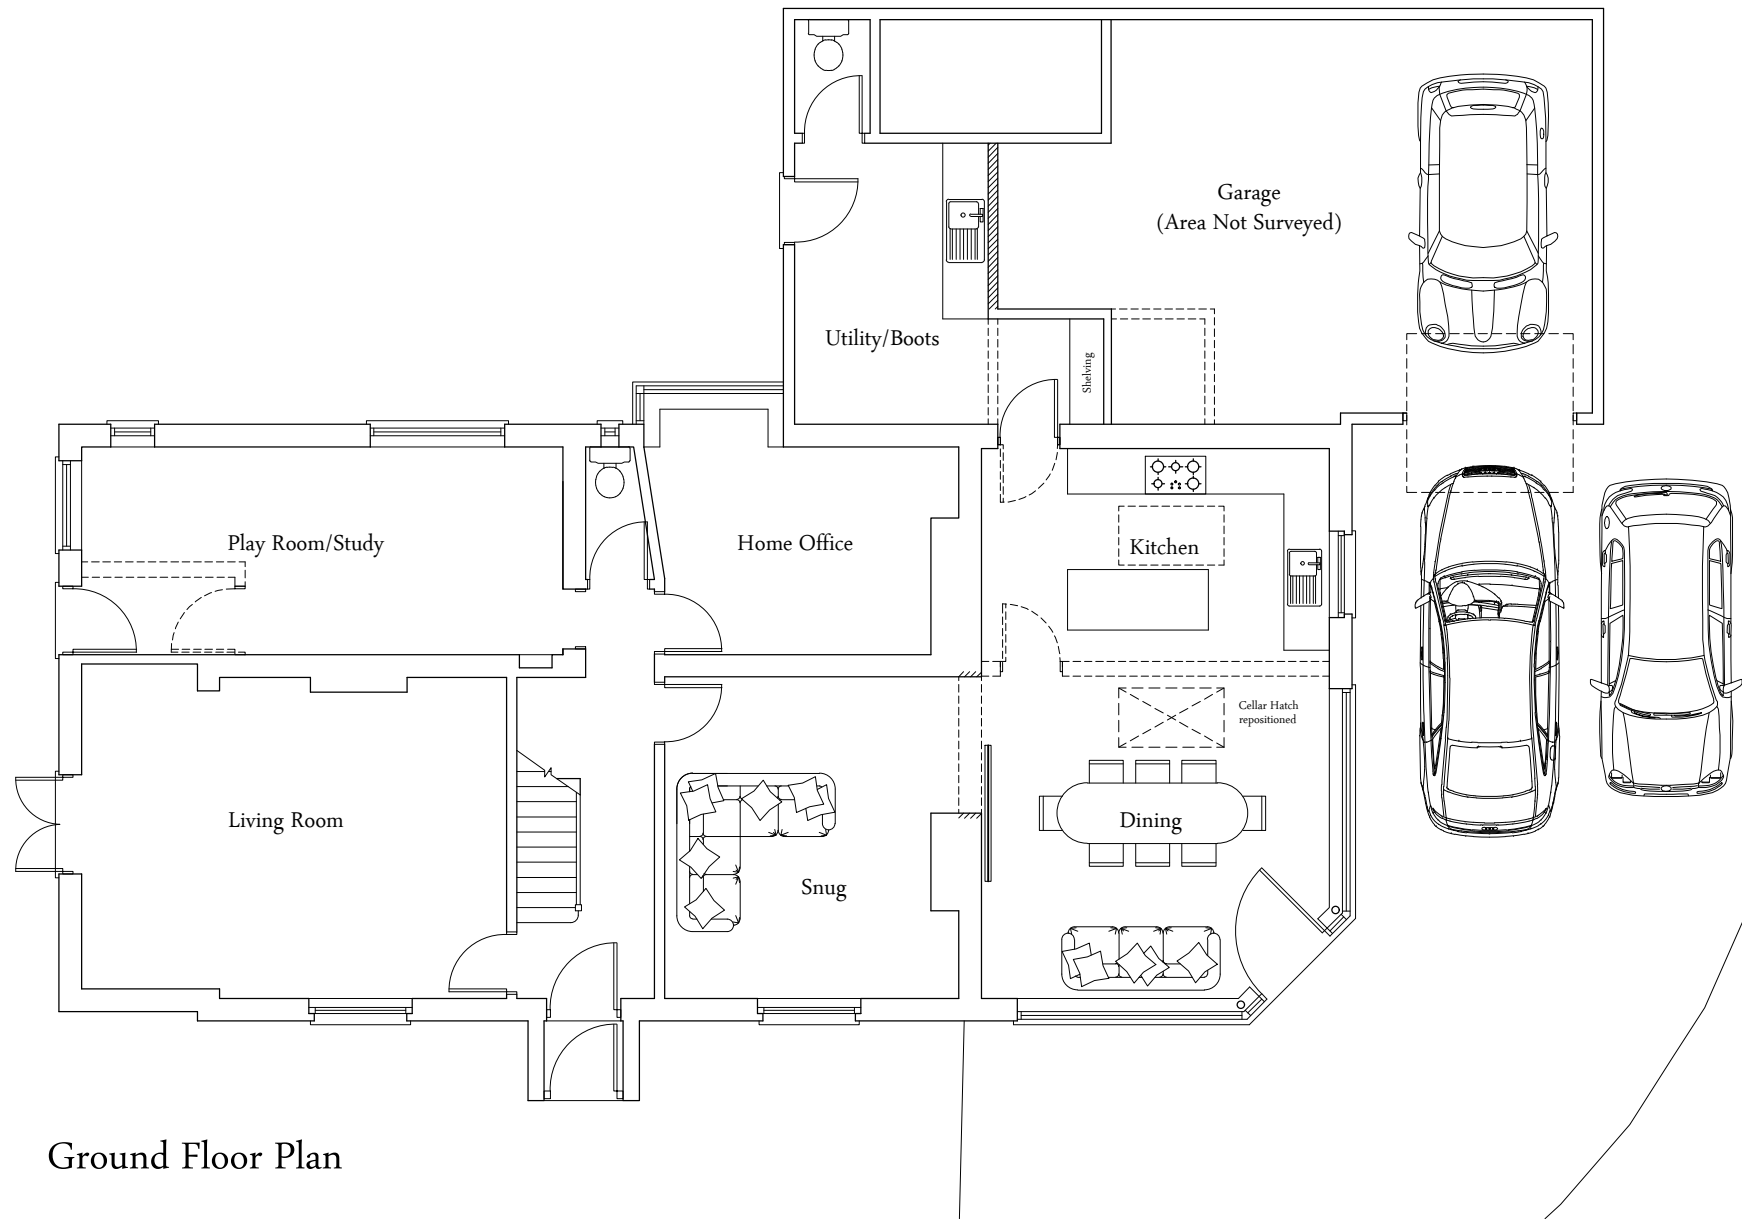

Ground Floor Plan

Legend

- Existing Walls
- Proposed walls/block up existing openings, as indicated
- Remove existing wall/door/window as indicated
- Proposed door



South Elevation



East Elevation

NOTES:

- This drawing is copyright of Larkham Design Ltd and must not be used without their permission.
- This drawing has been produced to support a planning application and should not be used for any other purpose

Metres
0 1 2 3 4 5
Scale Bar (1:150 at A3)

Metres
0 1 2 3 4 5
Scale Bar (1:100 at A3)

Rev	Amendment	Date
C	Parking indicated	05/02/26
B	Shop front retained	23/06/25
A	Clients comments incorporated	16/05/25

LARKHAM DESIGN LTD
ARCHITECTURAL SERVICES

Field View Barn, Longhedge, Salisbury, Wilts. SP4 6RS
Tel: 01722 322193 info@larkhamdesign.co.uk
www.larkhamdesign.co.uk

Client & Project Address:

Mr & Mrs Crowther-Wood

55-57 Winterslow Road
Porton,
Wilts.
SP4 0LF

Project Description:

Proposed Internal & External Alterations

Drawing Title:

Proposed Plan & Elevations

Scale: 1:100/1:150 at A3

Drawing Ref:	Rev:
0955/Pr/01	C