

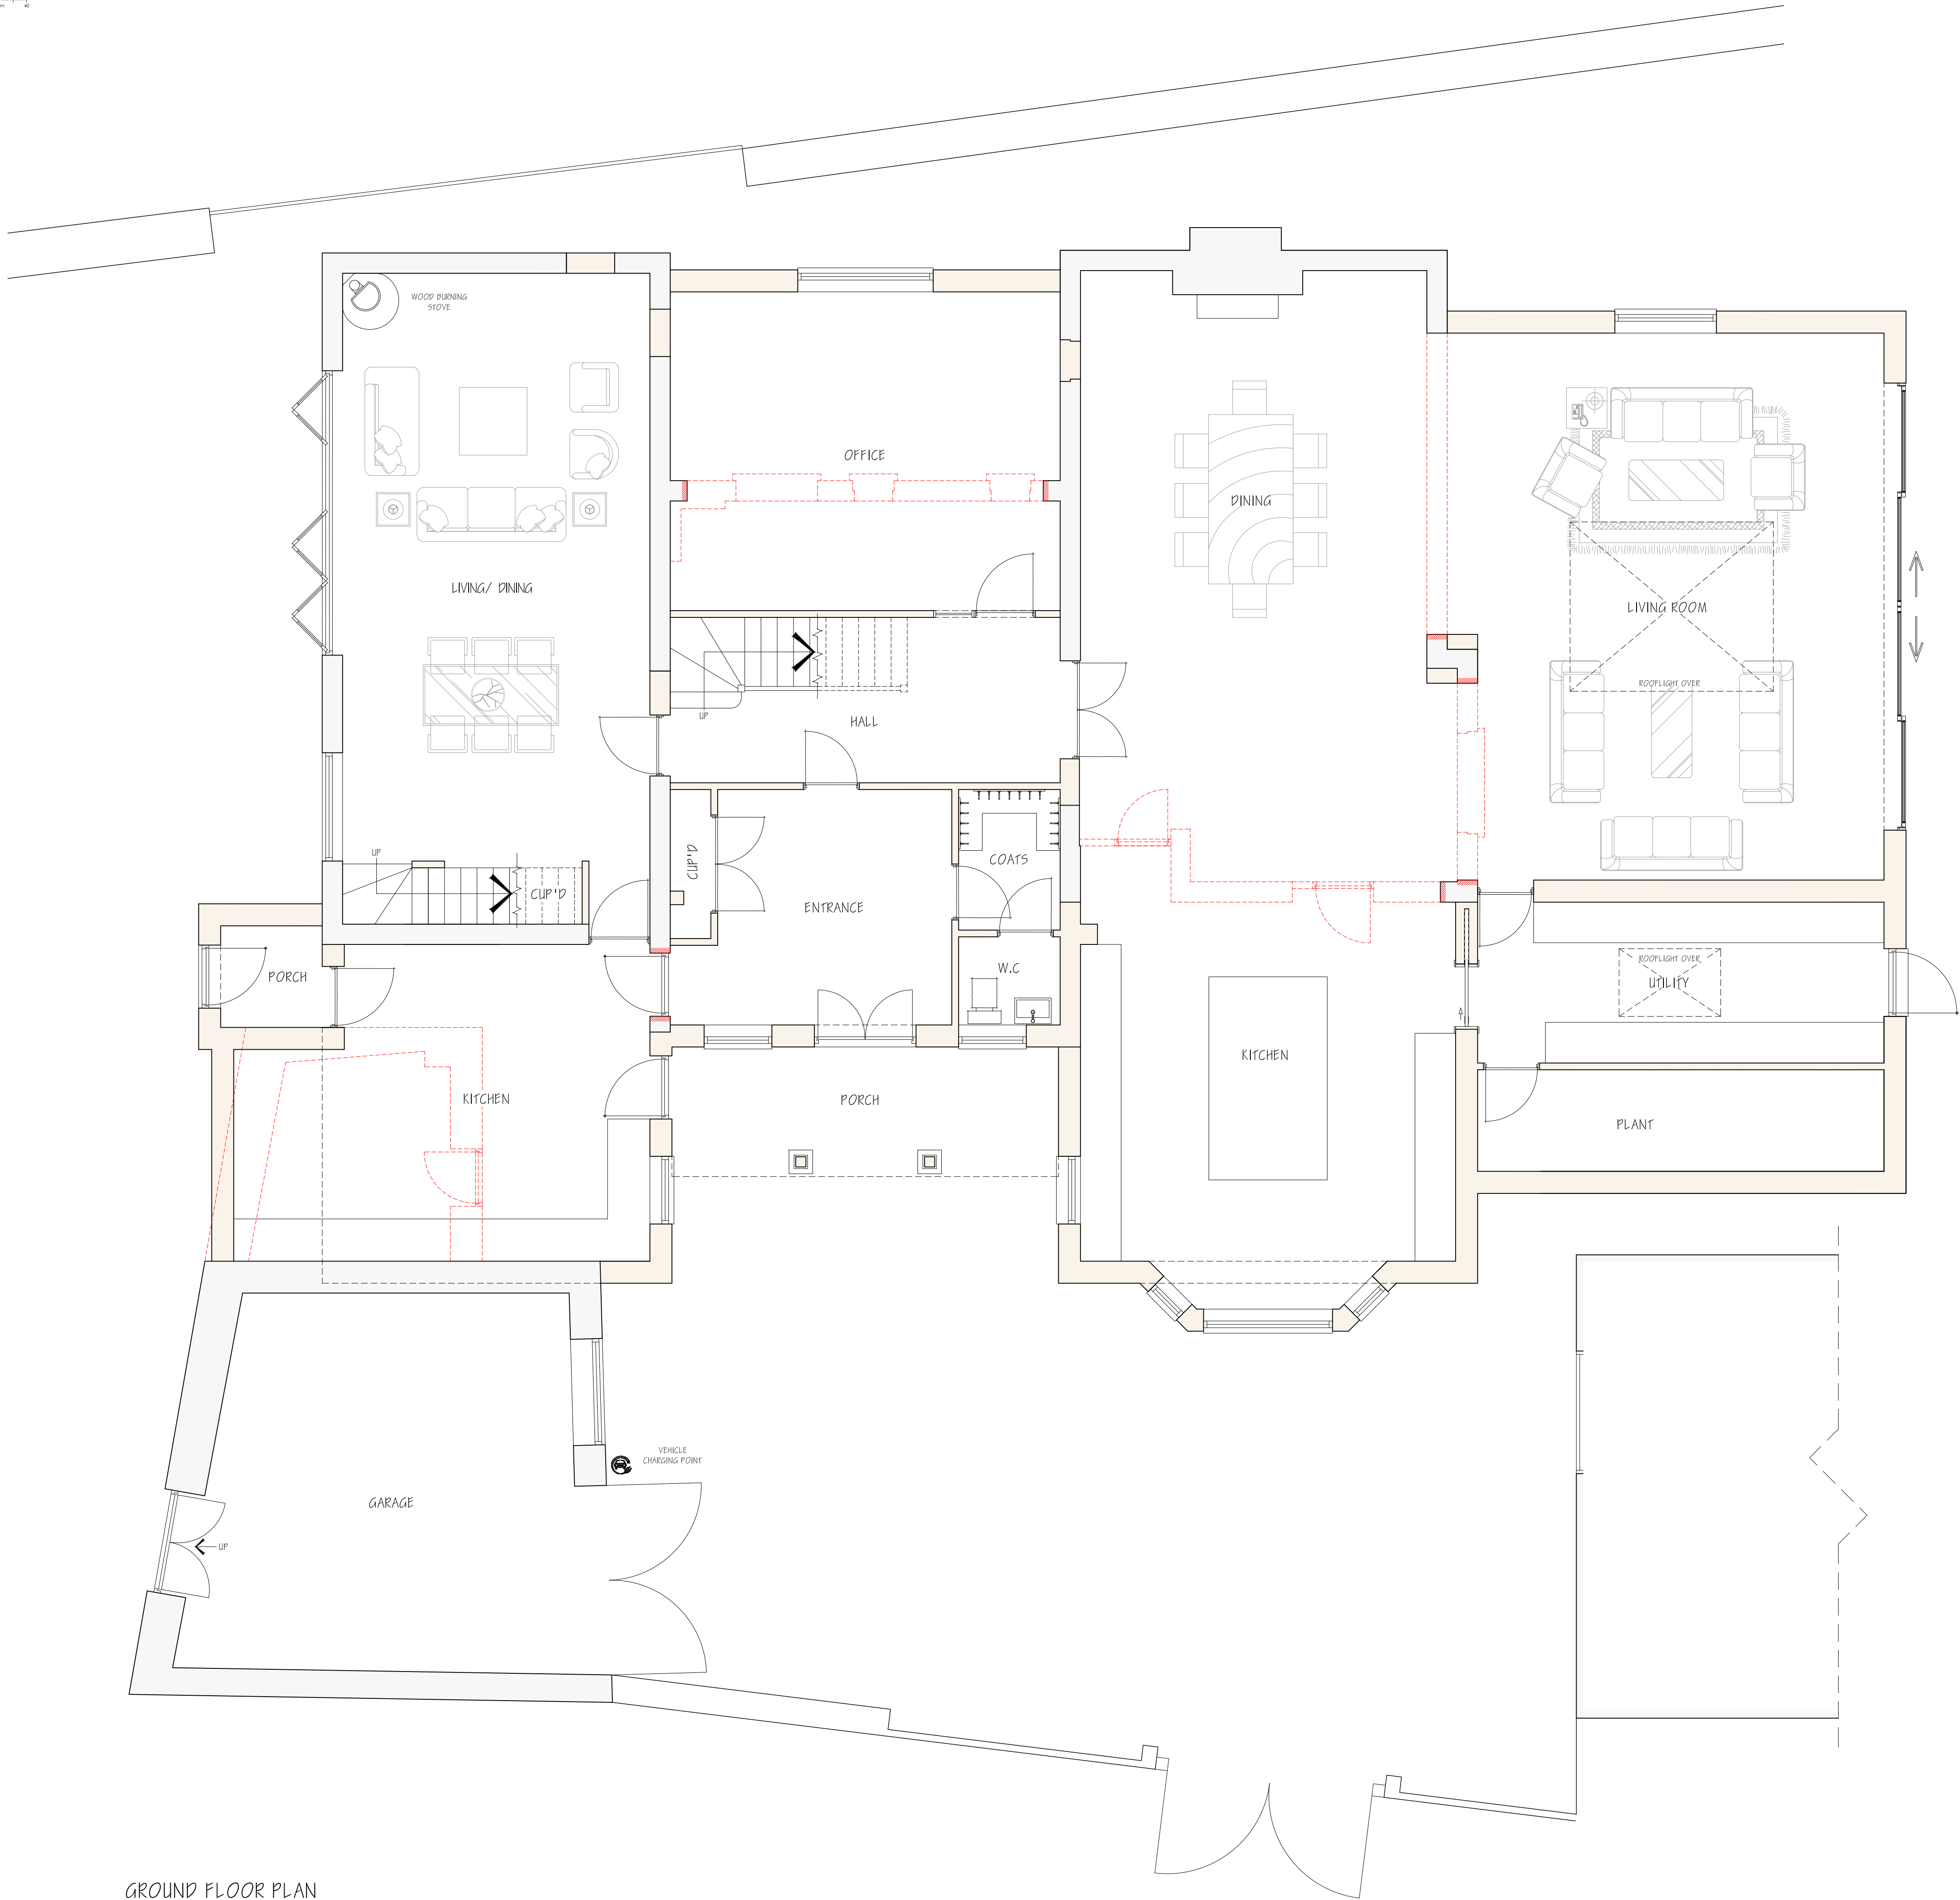


 

GROUND FLOOR PLAN

This drawing is copyright of CLARK & MASLIN Ltd and may not be copied or reproduced without permission.
Figured dimensions are to be taken in preference to scaled dimensions.
Large scale drawings to have preference to small scale drawings.
Dimensions for fixed-in items are to be checked on site prior to manufacture.

REV	DETAIL OF REVISION	BY	DATE
A	AMENDED TO CLIENTS REQUEST	TB	17/05/23
B	AMENDED TO CLIENTS REQUEST	TB	22/05/23
C	AMENDED TO CLIENTS REQUEST	TB	01/06/23
D	AMENDED TO CLIENTS REQUEST	HH	21/08/25
E	OFFICE WINDOW WIDENED	HH	28/08/25
F	AMENDED FOR PLANNING	HH	05/09/25
G	AMENDED TO CLIENTS REQUEST	HH	06/10/25
H	AMENDED TO CLIENTS REQUEST	HH	13/10/25
J	AMENDED TO CLIENTS REQUEST	HH	02/12/25
K	AMENDED TO CLIENTS REQUEST	HH	04/02/26

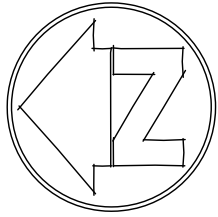

PLANNING DRAWING

CLARK & MASLIN
Unit 5, Charlton Business Park
Crudwell Road, Malmesbury
Wiltshire, SN16 9RU
Telephone: 01666 822911
www.clarkandmaslin.co.uk
Planning Architecture Conservation

Client
MR & MRS M SHIPP

Project
PROPOSED EXTENSION & ALTERATIONS
TANGLEWOOD, GRITTLETON, SN14 6AP

Description
PROPOSED GROUND FLOOR PLAN

Scale 1:50	PG Size A1	Drawn TB	Date MAY '23
---------------	---------------	-------------	-----------------

Drawing No 5336/50	Revision K
-----------------------	---------------