


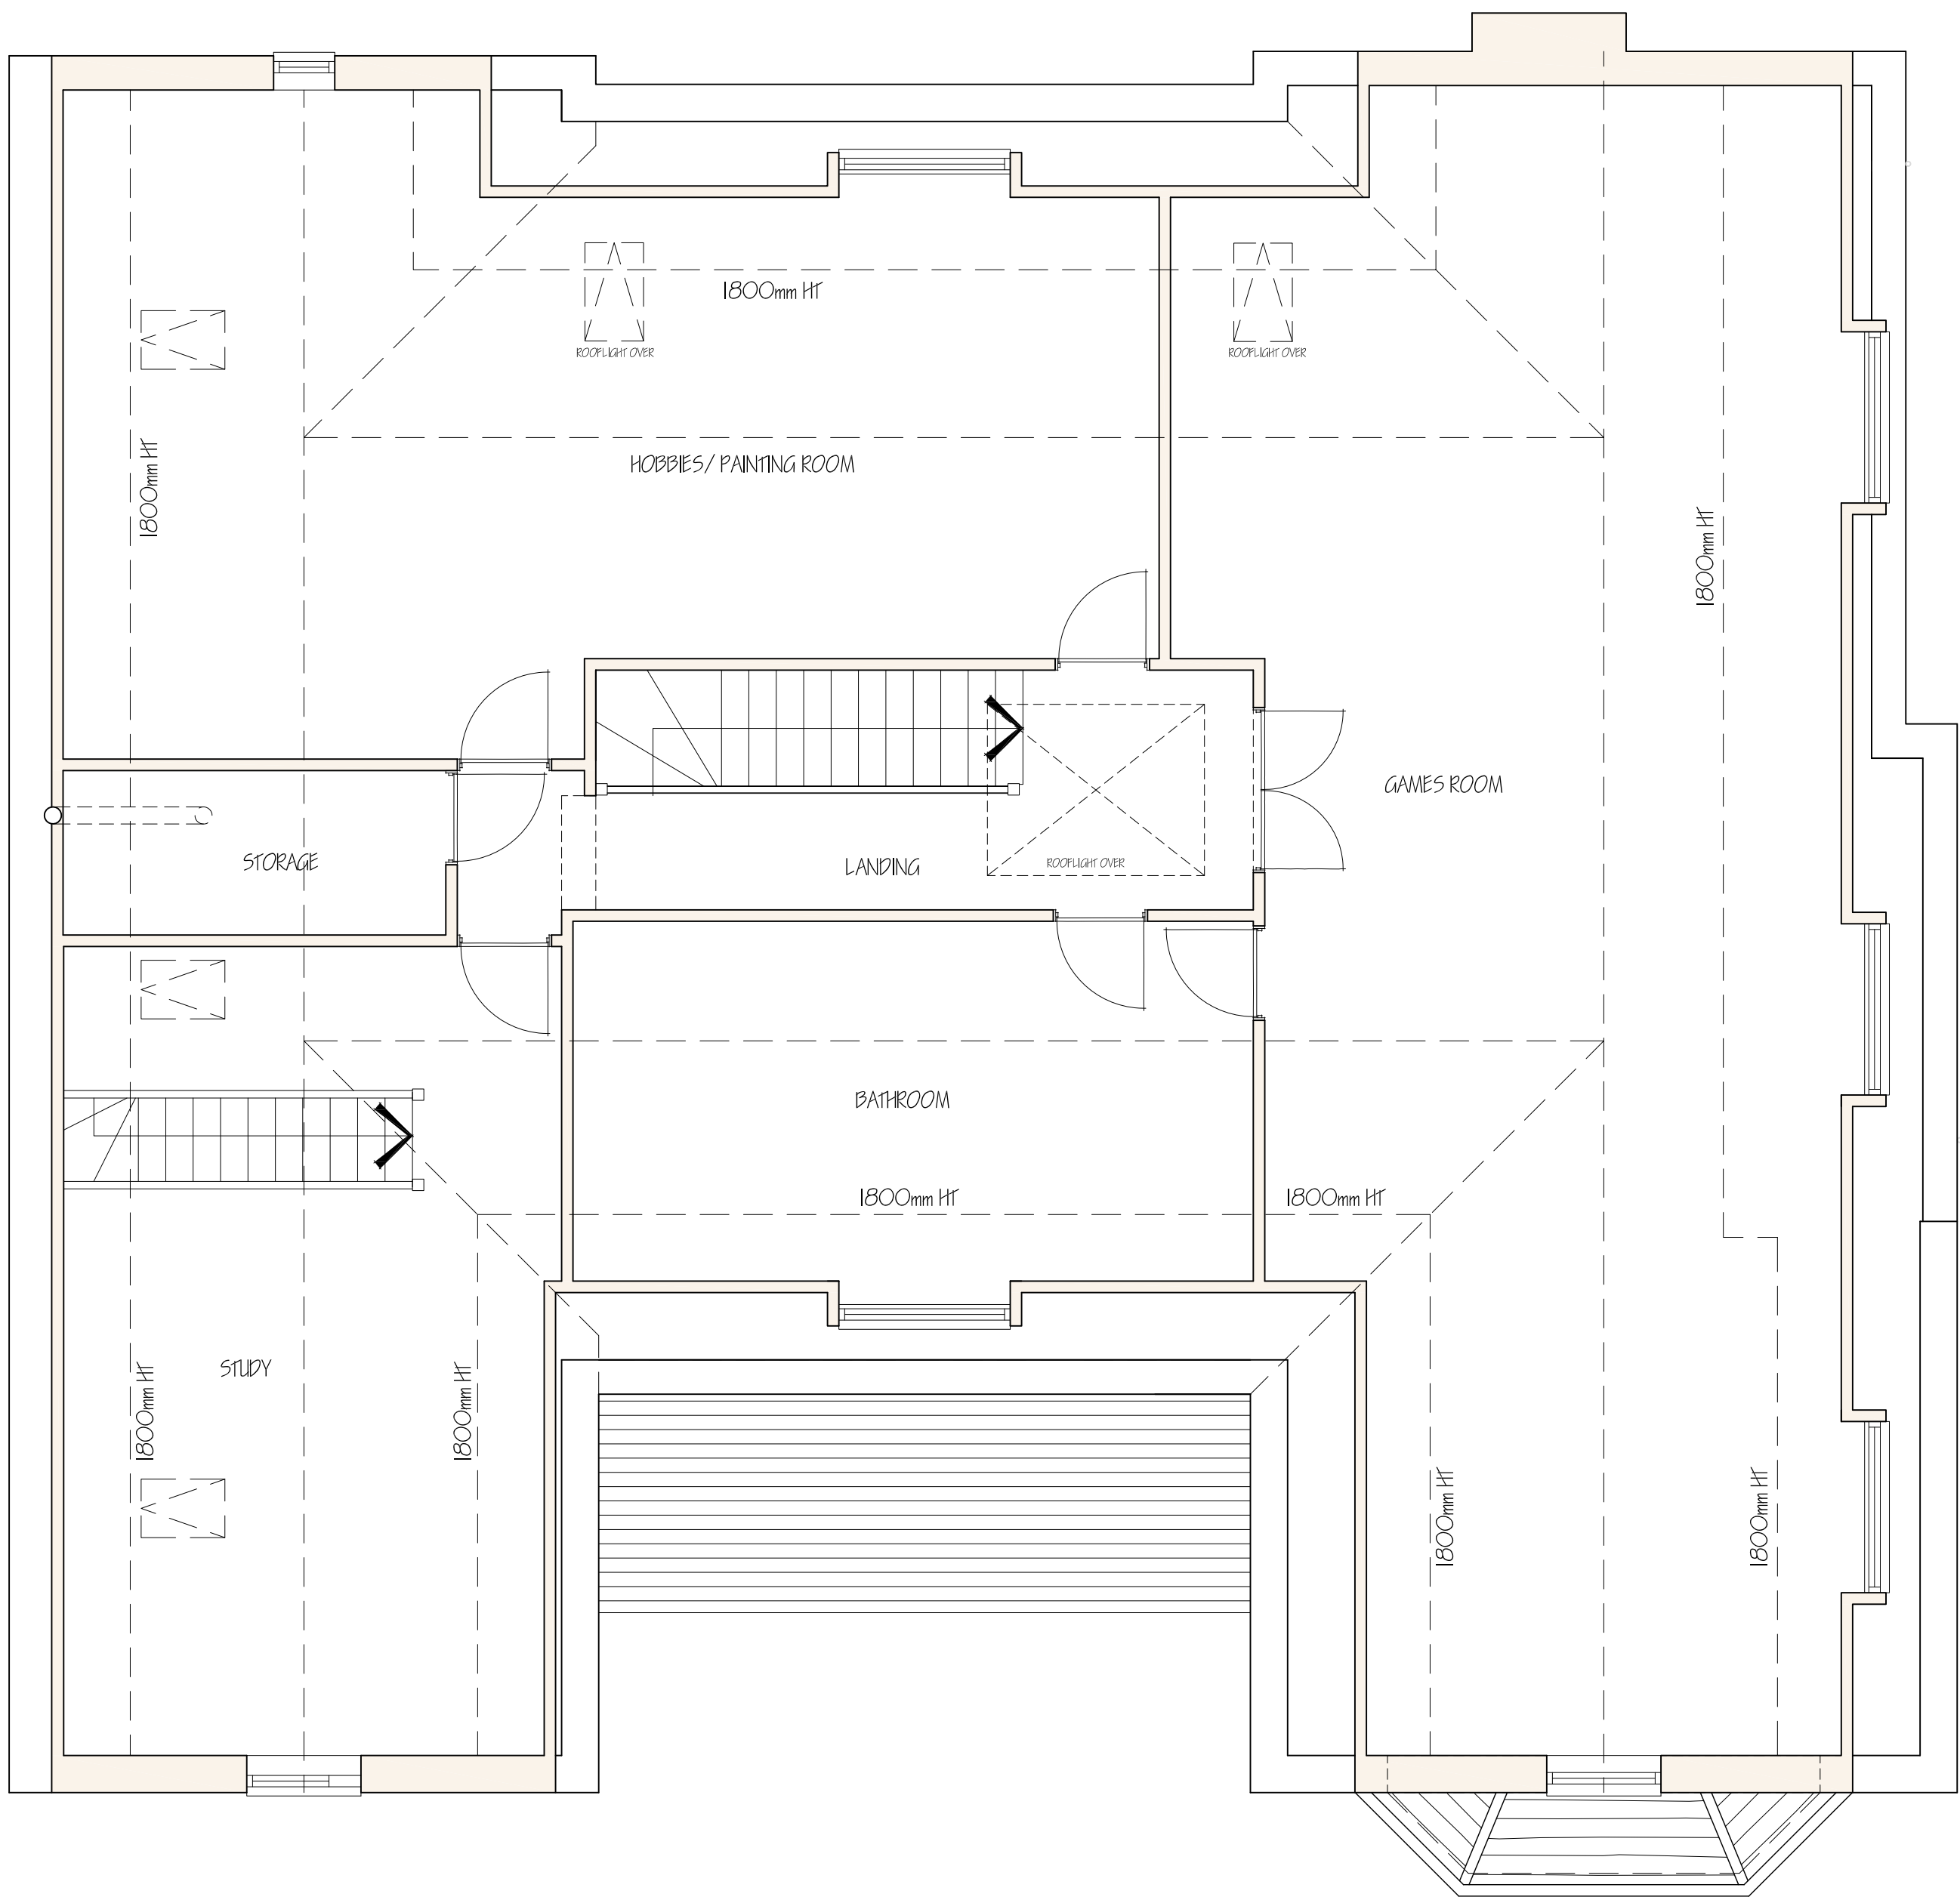


This drawing is copyright of CLARK & MASLIN Ltd and may not be copied or reproduced without permission.

Figured dimensions are to be taken in preference to scaled dimensions.

Large scale drawings to have preference to small scale drawings.

Dimensions for fixed-in items are to be checked on site prior to manufacture.

REV	DETAIL OF REVISION	BY	DATE
A	AMENDED TO CLIENTS REQUEST	TB	17/05/23
B	AMENDED TO CLIENTS REQUEST	TB	22/05/23
C	AMENDED TO CLIENTS REQUEST	TB	01/06/23
D	AMENDED TO CLIENTS REQUEST	TB	05/06/23
E	AMENDED TO CLIENTS REQUEST	HH	21/08/25
F	AMENDED FOR PLANNING	HH	05/09/25
G	AMENDED TO CLIENTS REQUEST	HH	04/02/26
H	AMENDED TO CLIENTS REQUEST	JR	04/02/26

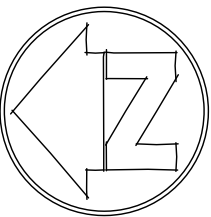

	CLARK & MASLIN Unit 5, Claxton Business Park Cruddwell Road, Malmesbury Wiltshire, SN16 9RU Telephone: 01666 822911 www.clarkandmaslin.co.uk		
Planning Architecture Conservation			
Client MR & MRS M SHIPP			
Project PROPOSED EXTENSION & ALTERATIONS TANGLEWOOD, GRITTLETON, SN14 6AP			
Description PROPOSED SECOND FLOOR PLAN			
Scale 1:50	PG Size A1	Drawn TB	Date MAY '23
Drawing No 5336/52	Revision H		