



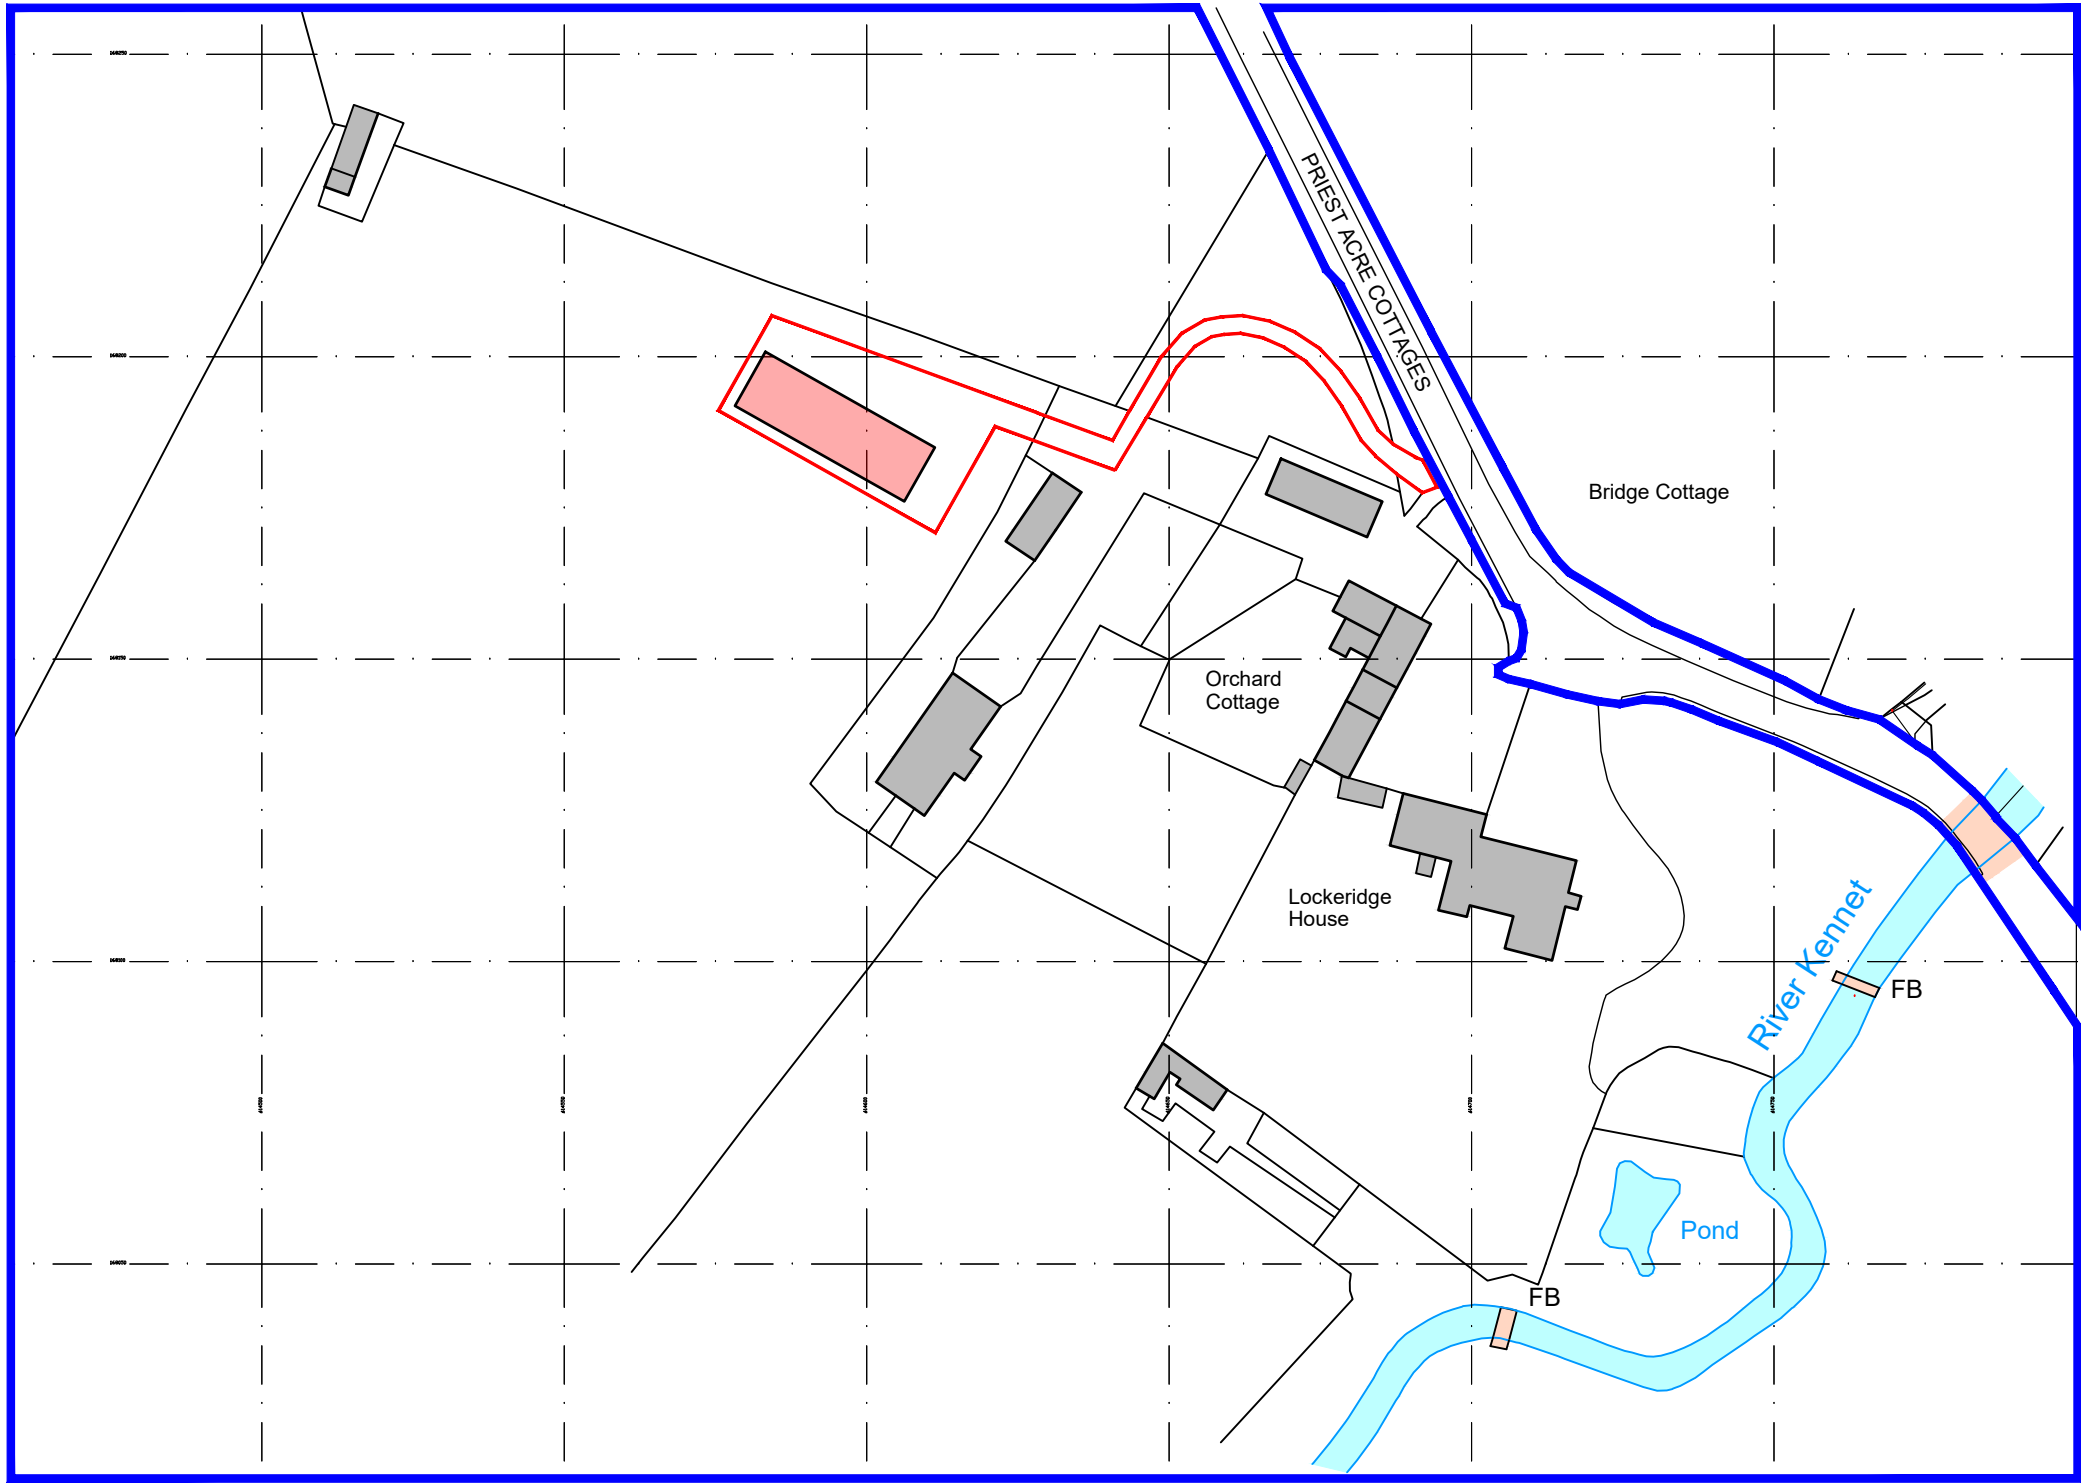

Ordnance Survey, (c) Crown Copyright 2025. All rights reserved. Licence number 100022432

Site Location Plan

Scale 1:1250

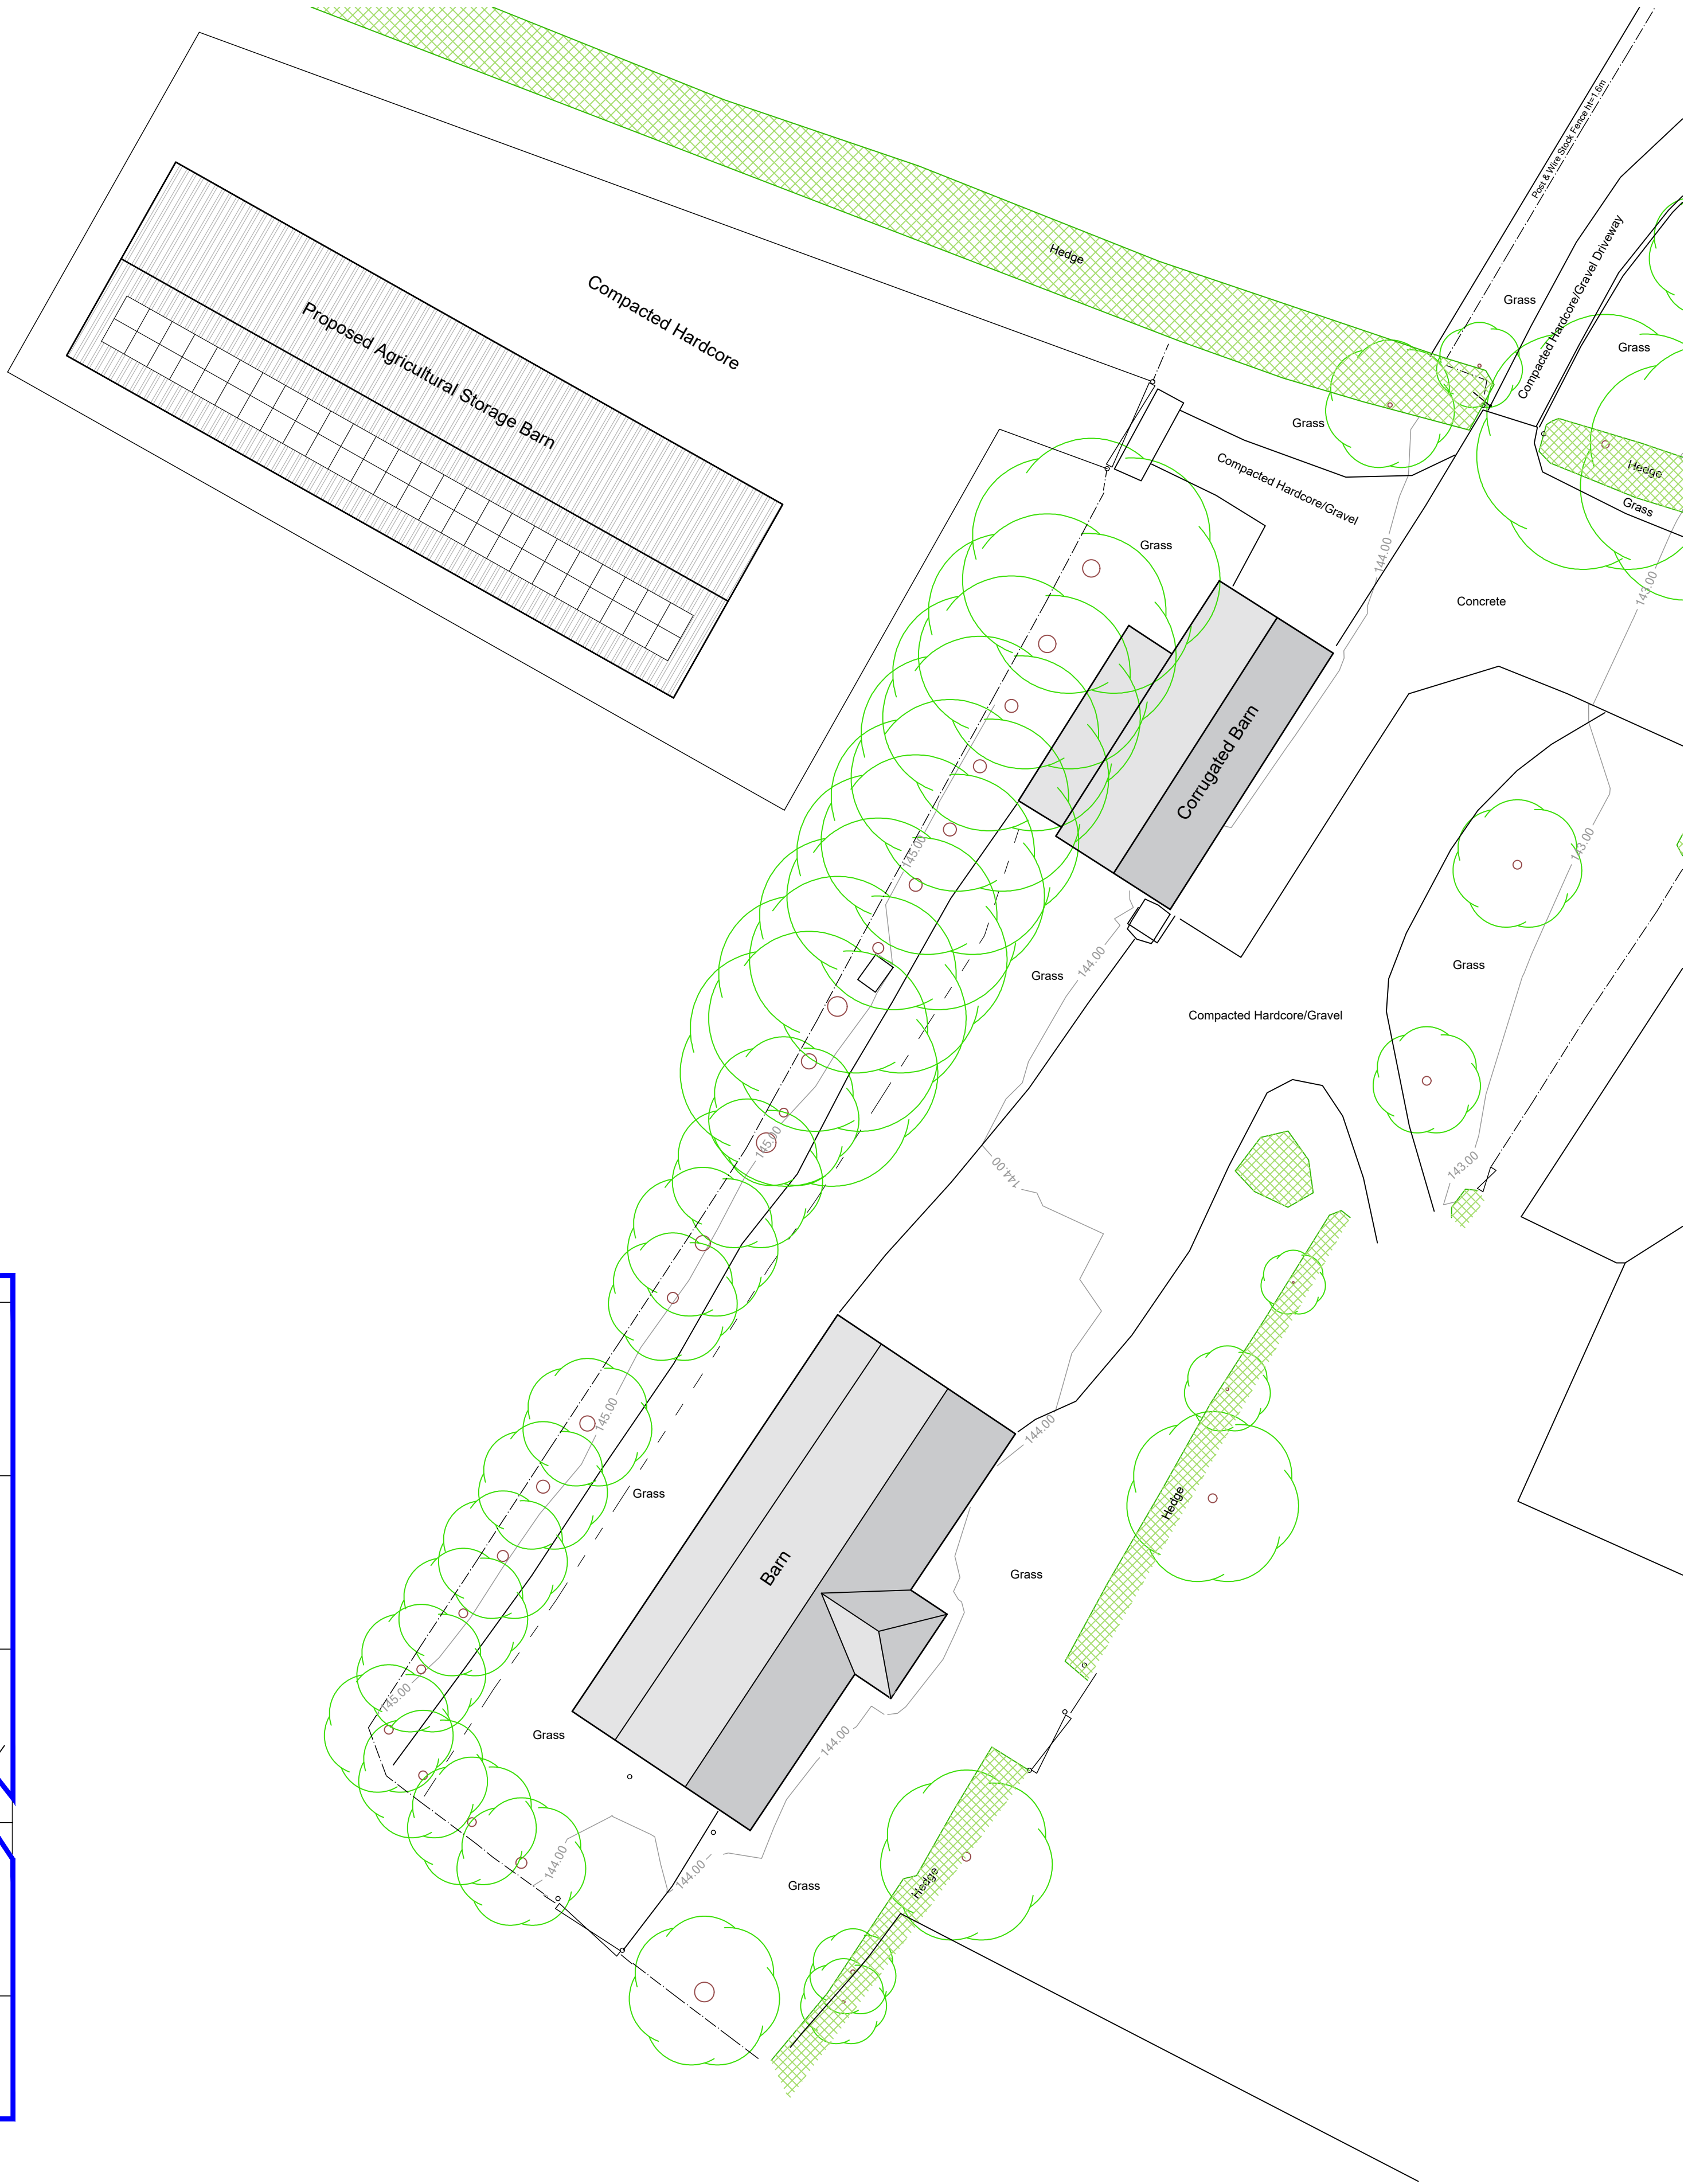

Proposed Site Plan

Scale 1:200




GENERAL NOTES:

- 1) do not scale from this drawing except for planning purposes
- 2) all dimensions to be checked on site by the contractor
- 3) report all omissions and/or errors to R Collins Architects
- 4) all dimensions in millimetres unless otherwise stated
- 5) if in doubt contact administrator for clarification
- 6) all drawings are copyright of R Collins Architects

LEGEND

- Ownership Boundary
- Application Boundary
- Application Area

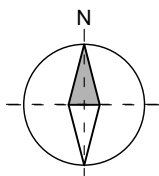

REV	DATE	DESCRIPTION
A	17/10/25	Annotation amendments
B	17/10/25	Redline revised
C	20/10/25	Annotation revised and barn position revised
D	20/10/25	Blue line revised
E	20/10/25	Scale bar added
F	31/01/26	Barn enlarged
G	02/02/26	Barn repositioned

JOB TITLE

Proposed Agricultural Storage Barn

Lockeridge House, Lockeridge, Marlborough SN8 4EL

DRAWING TITLE

Site Location Plan & Site Plan

First issued 16/10/25

Scale 1:1250/200 @ A1

Job code RCA25_016

Status Planning

Drawing number E100

Revision G

RCollins
ARCHITECTS LTD
T: 07773 381 641
A: Oaknut Meadow, Elleighwater, Chard, Somerset TA20 3AF