


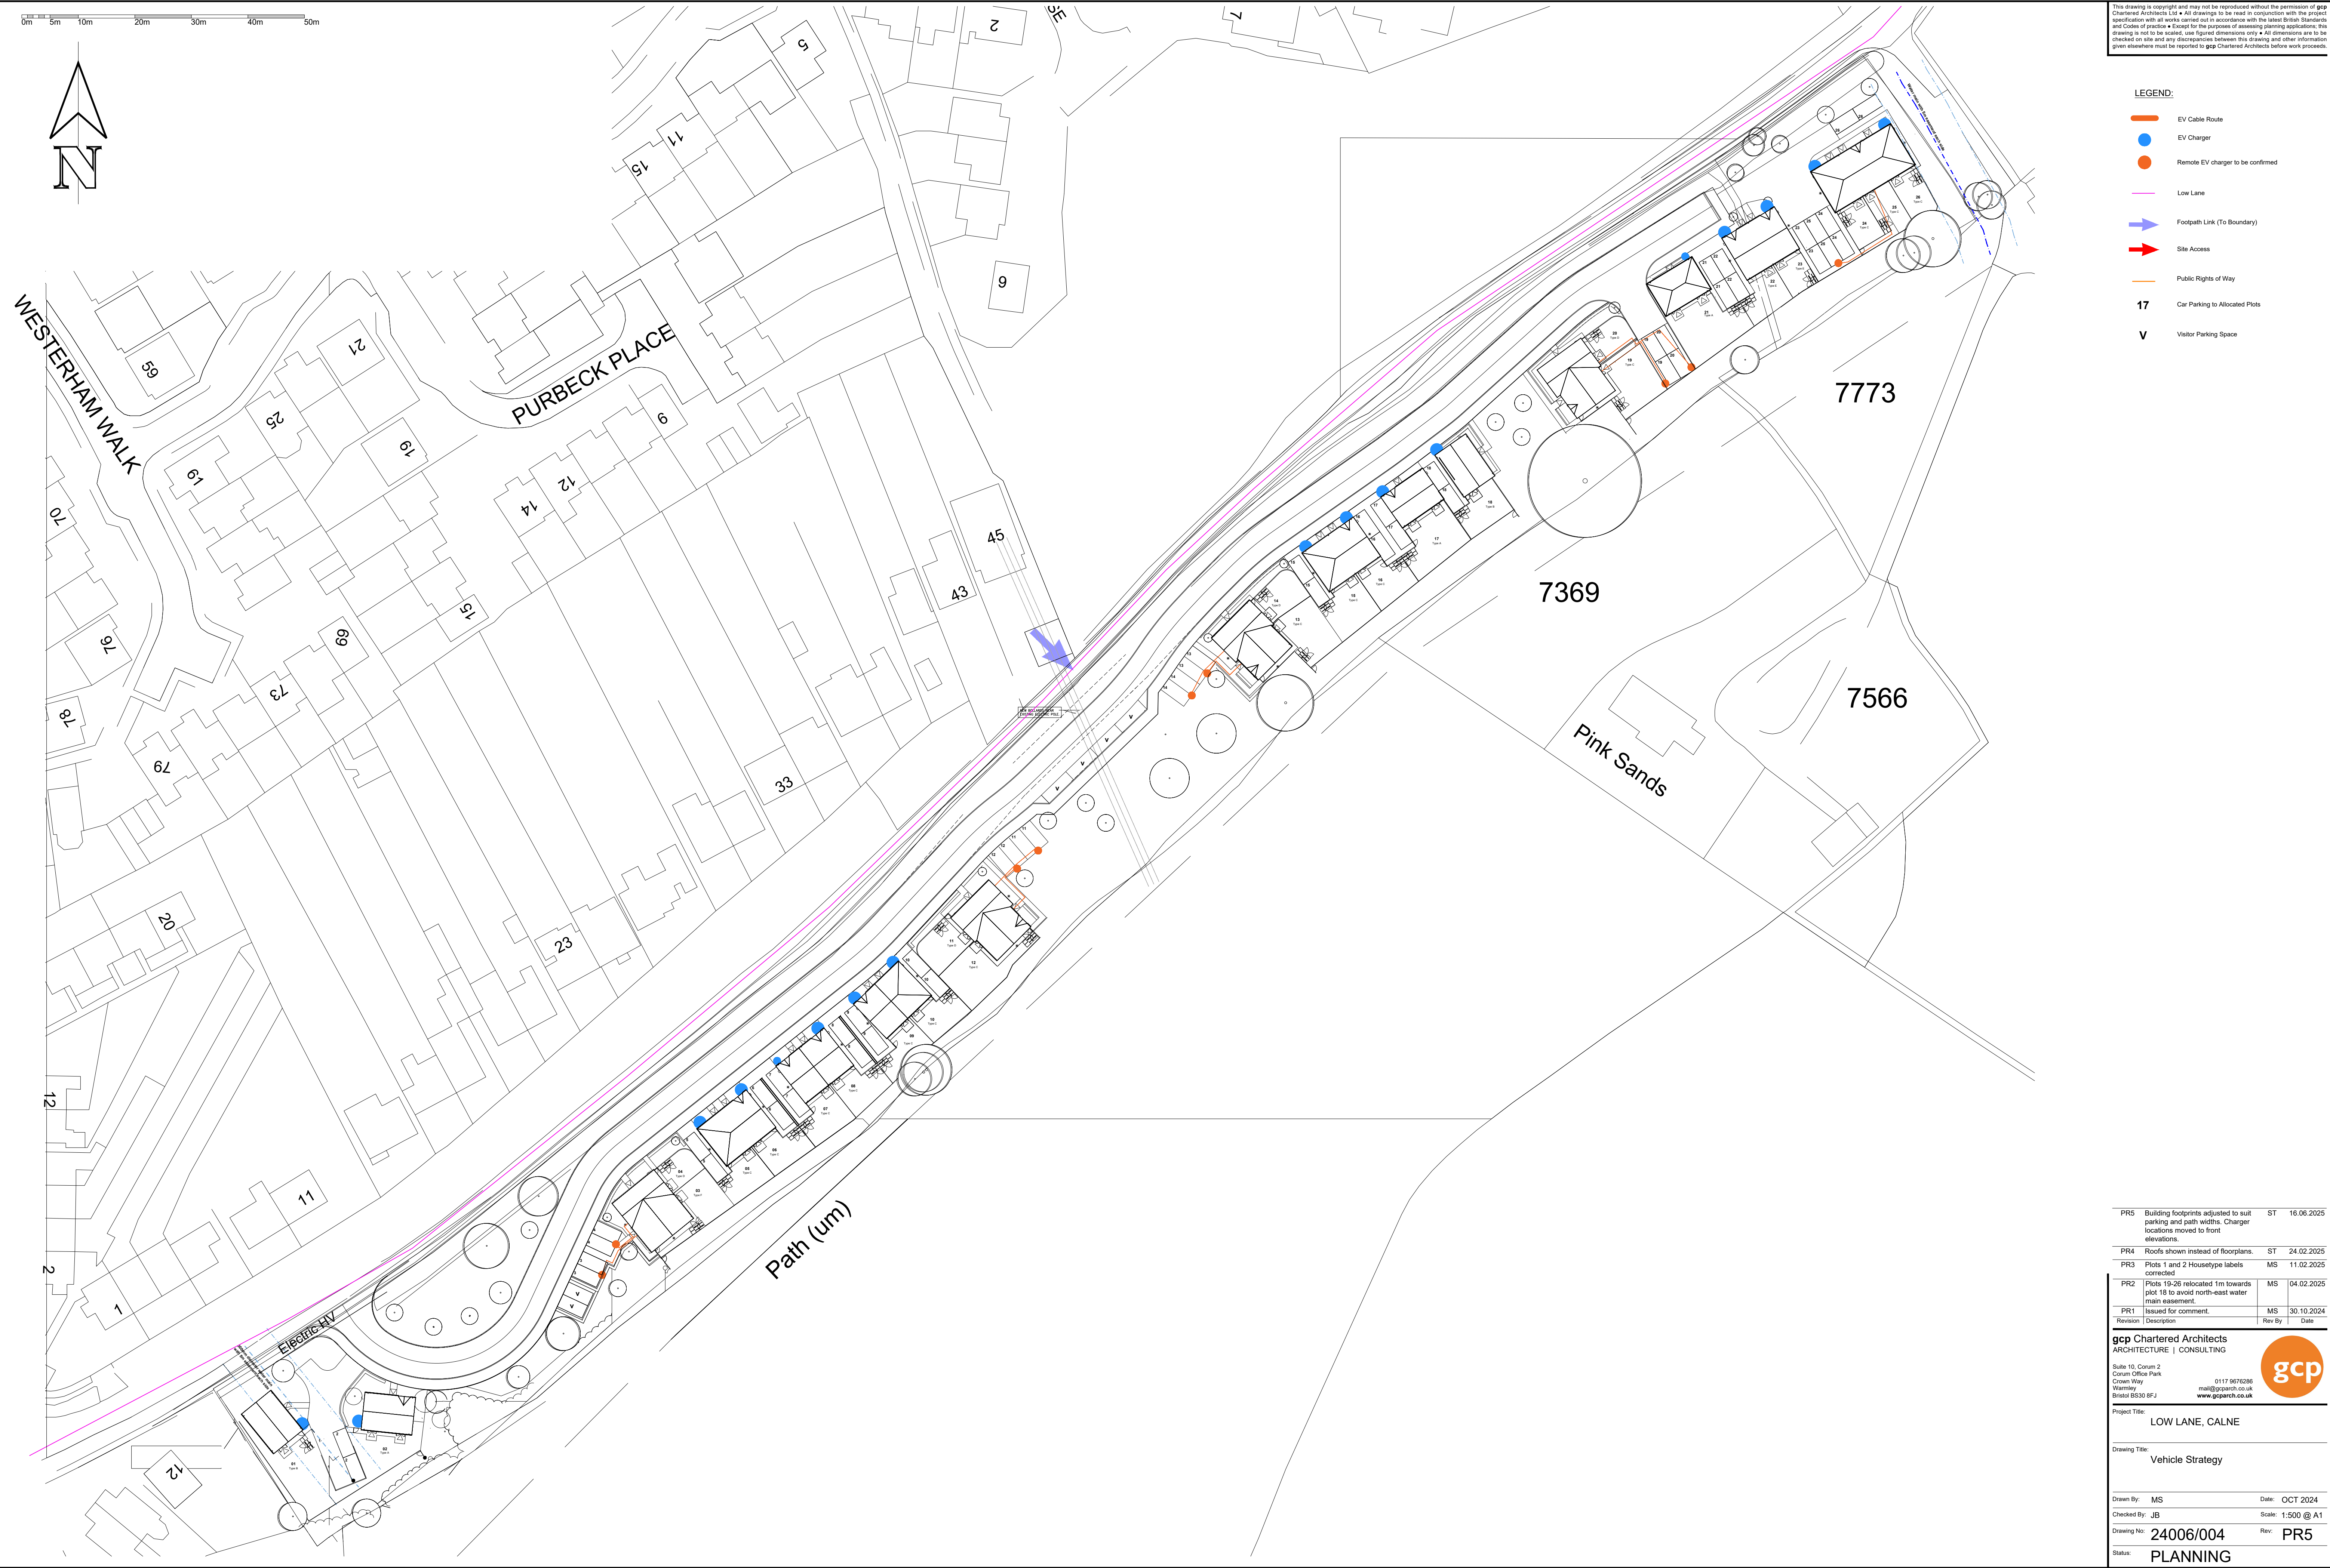

PR5	Building footprints adjusted to suit parking and path widths. Charger locations moved to front elevations.	ST	16.06.2025
PR4	Roofs shown instead of floorplans.	ST	24.02.2025
PR3	Plots 1 and 2 Housetype labels corrected	MS	11.02.2025
PR2	Plots 19-26 relocated 1m towards plot 18 to avoid north-east water main easement.	MS	04.02.2025
PR1	Issued for comment.	MS	30.10.2024
Revision	Description	Rev By	Date

gcp Chartered Architects
ARCHITECTURE | CONSULTING

Suite 10, Coram 2
Coram Office Park
Green Way
Wormley
Bristol BS30 8FJ

0117 9676286
mail@gcparch.co.uk
www.gcparch.co.uk

gcp

Project Title:
LOW LANE, CALNE

Drawing Title:
Vehicle Strategy

Drawn By: MS
Checked By: JB
Drawing No: 24006/004
Status: PLANNING

Date: OCT 2024
Scale: 1:500 @ A1
Rev: PR5