

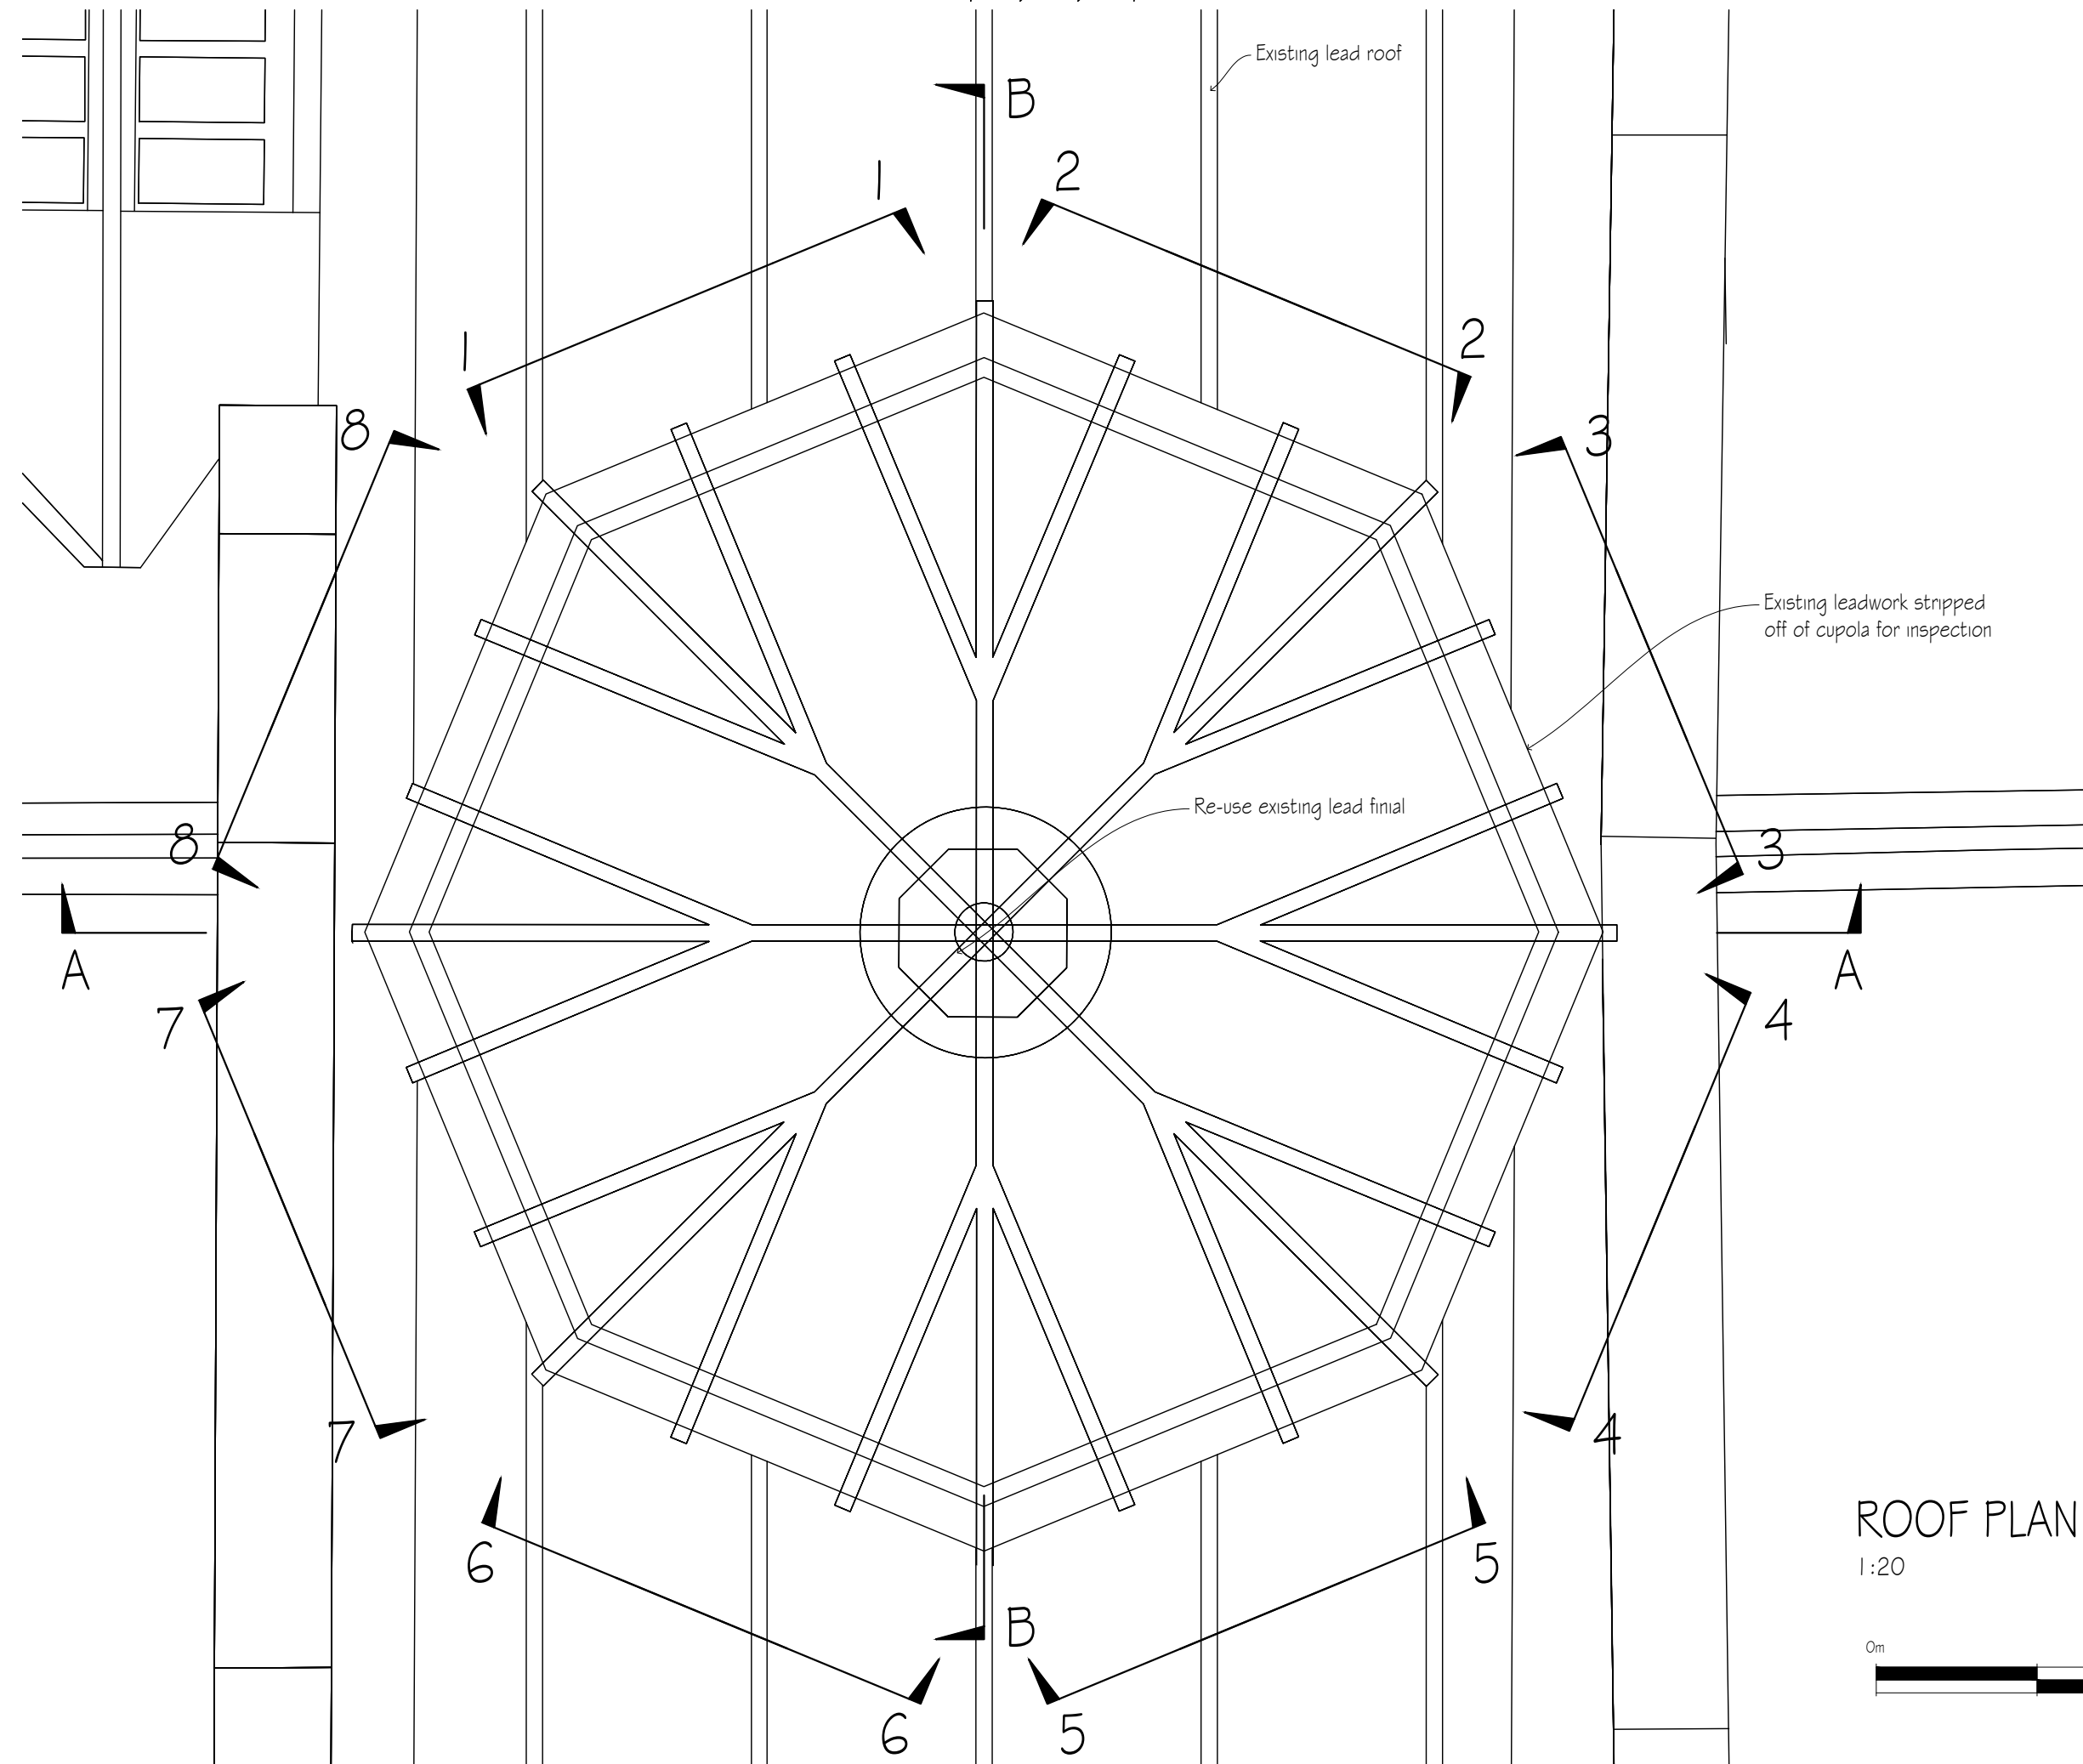
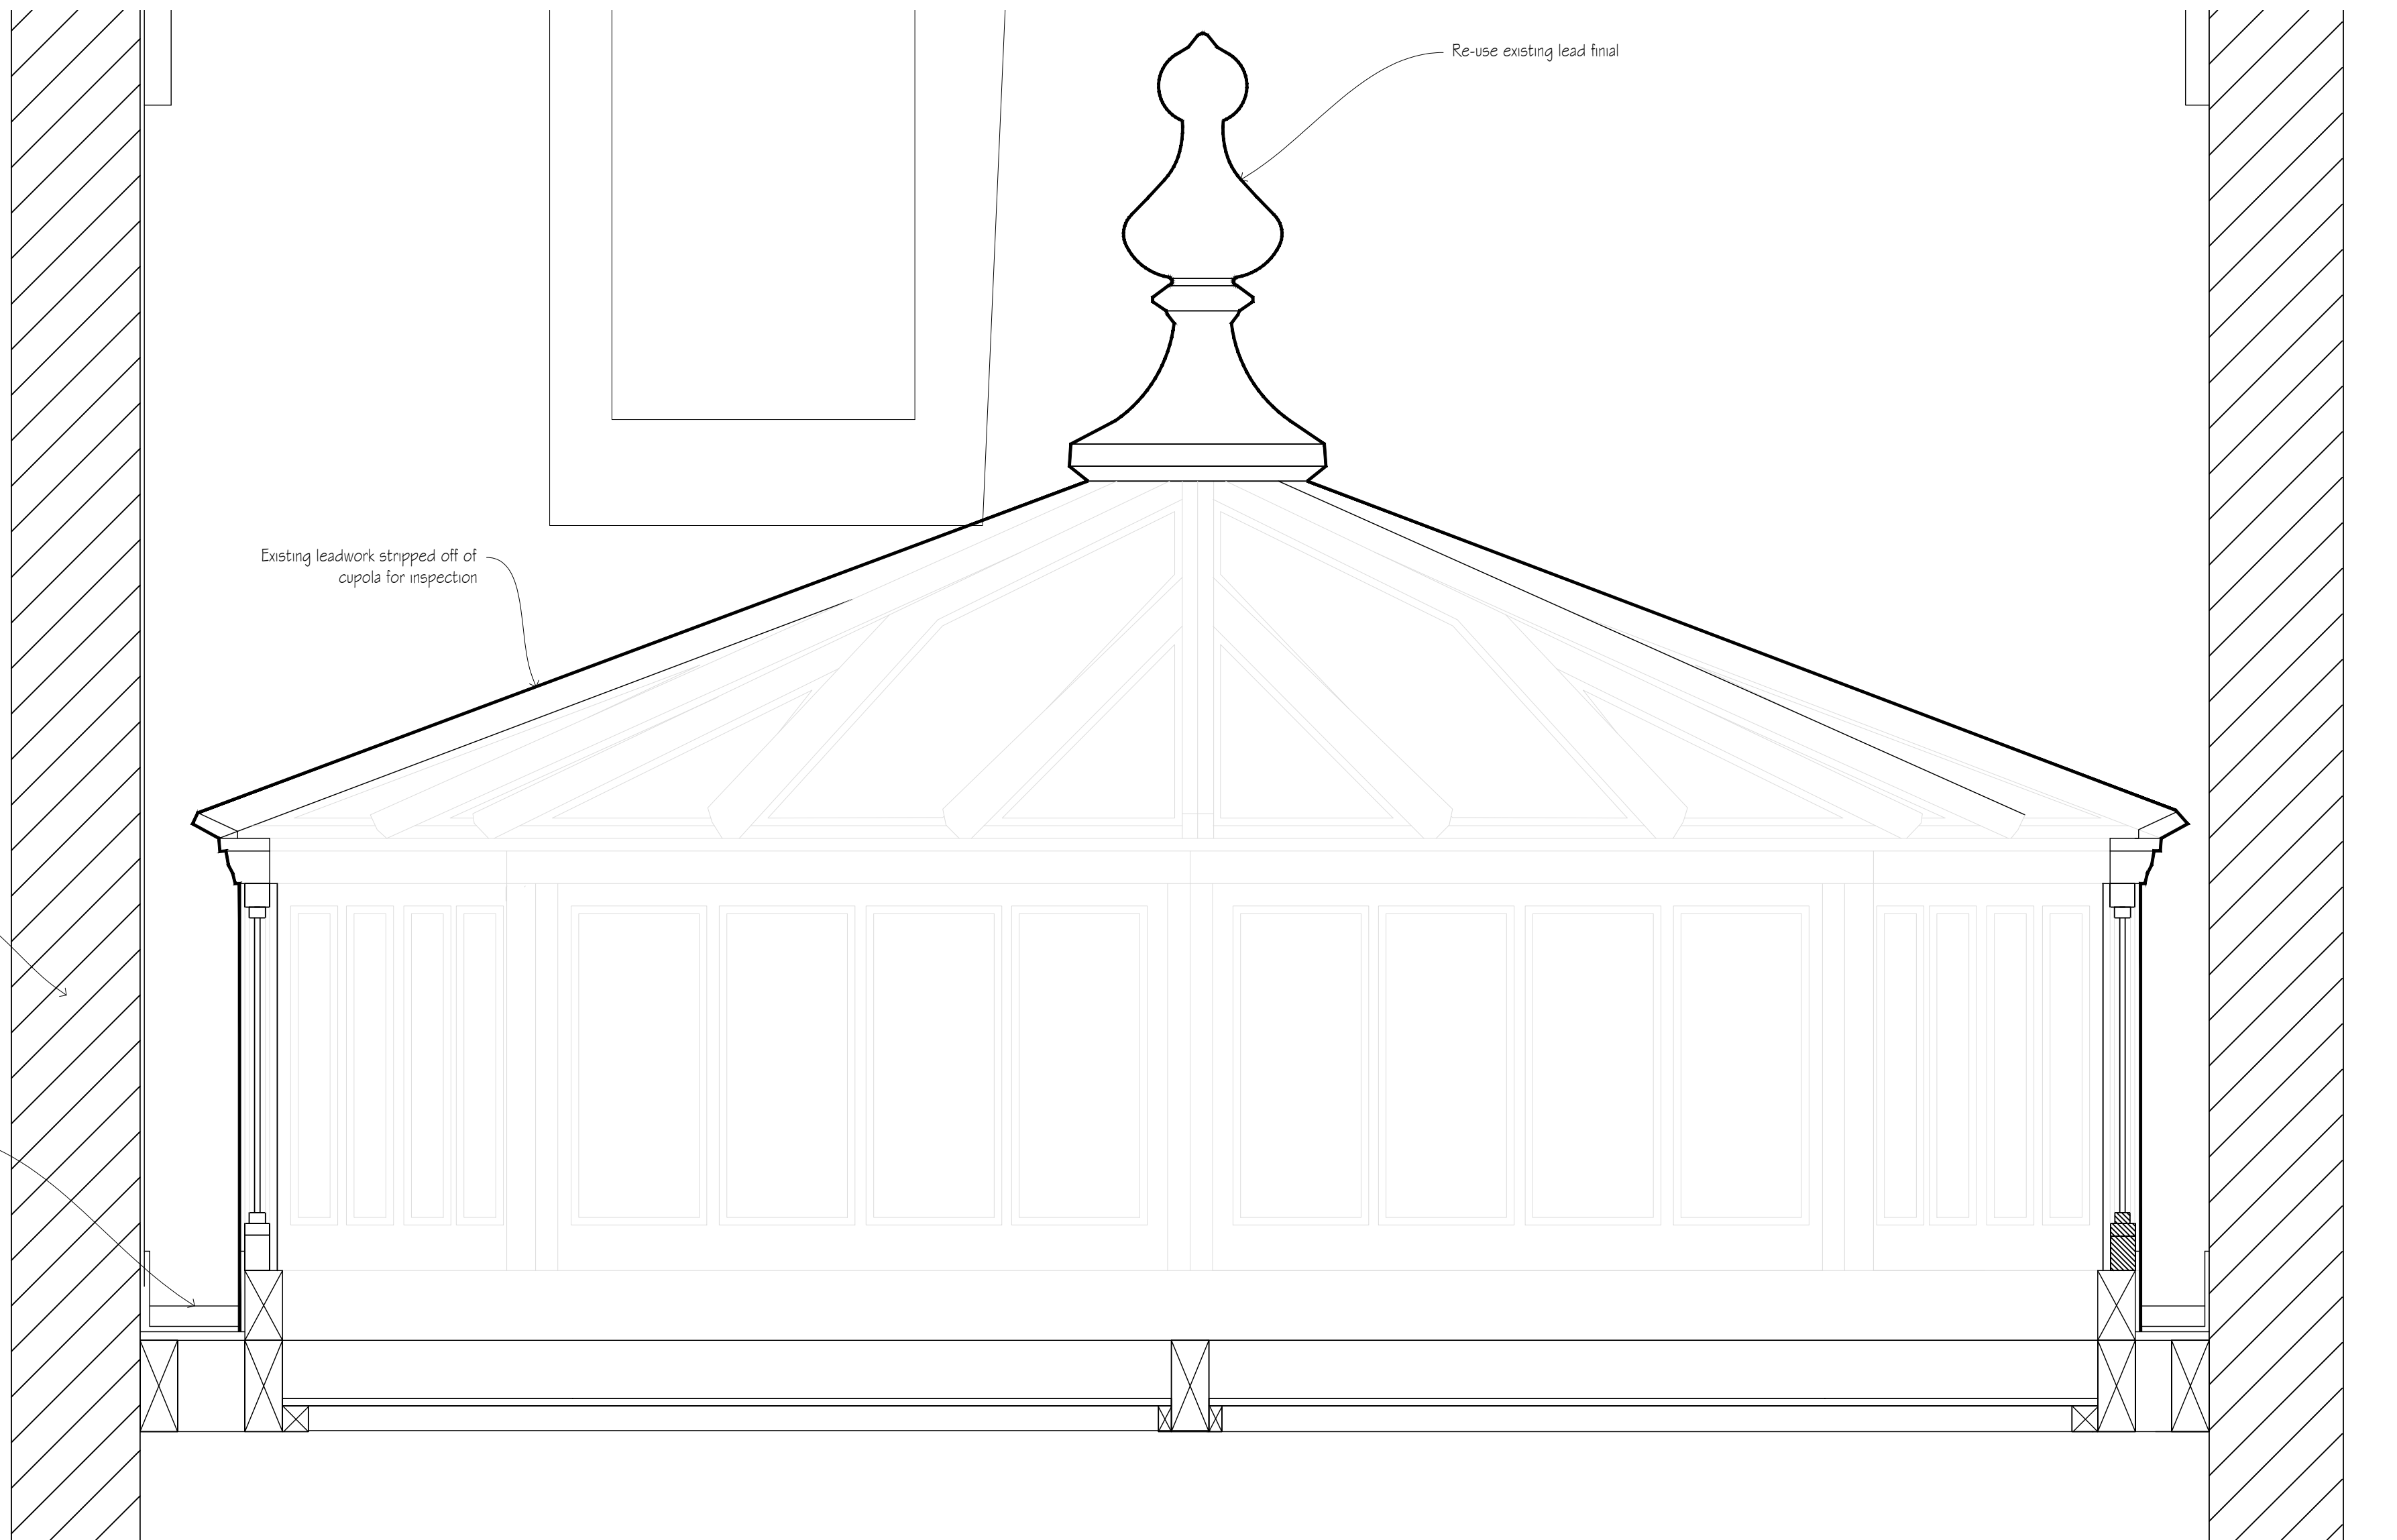


SECTION A-A
1:20

 

ROOF PLAN
1:20

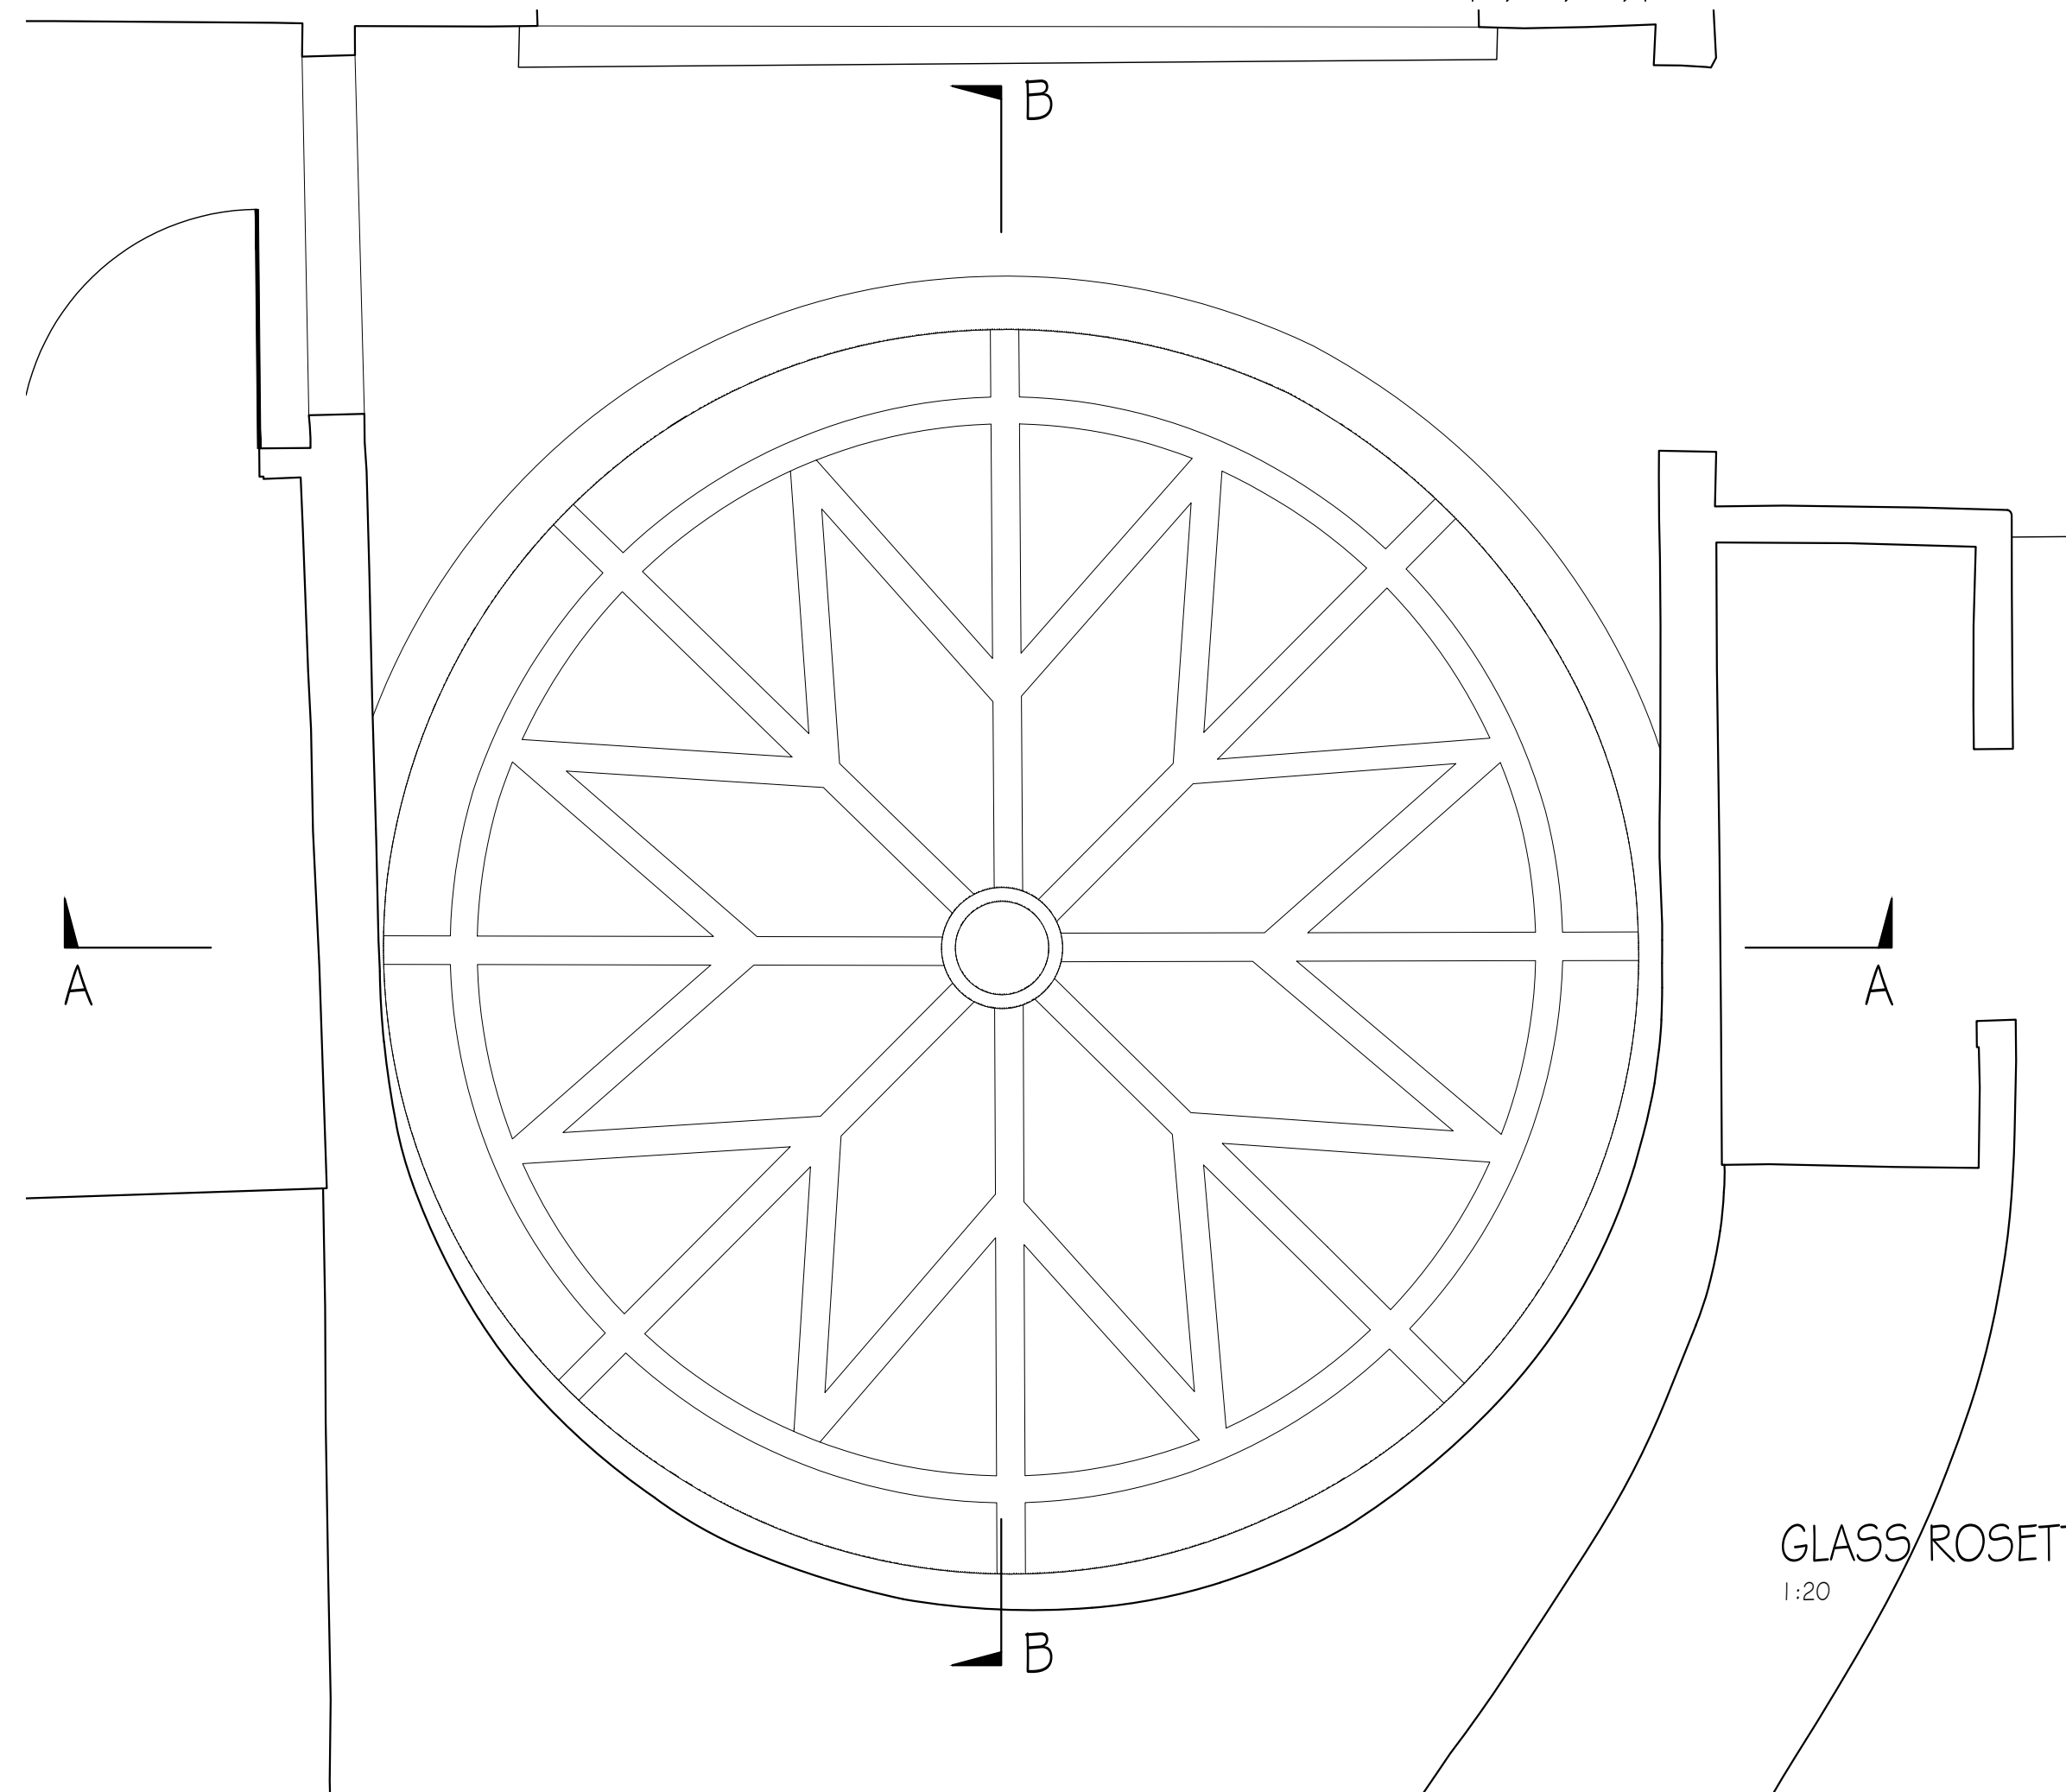

GLASS ROSETTE PLAN
1:20

revisions	initial	date
-----------	---------	------

Contractors, Sub Contractors and Suppliers are to check all relevant dimensions and levels of site and buildings before commencing any shop drawings or building work.

This drawing is copyright and may not be reproduced in any part of form without the written consent of Fowler Architecture and Planning

project
RAINSCOMBE HOUSE
Oare SN8 4HZ

planning

drawing
Cupola Section A-A


scale
1:10/20 @A1

drawn by
BM-C

date
Dec' 25

250127-20
drawing no

rev

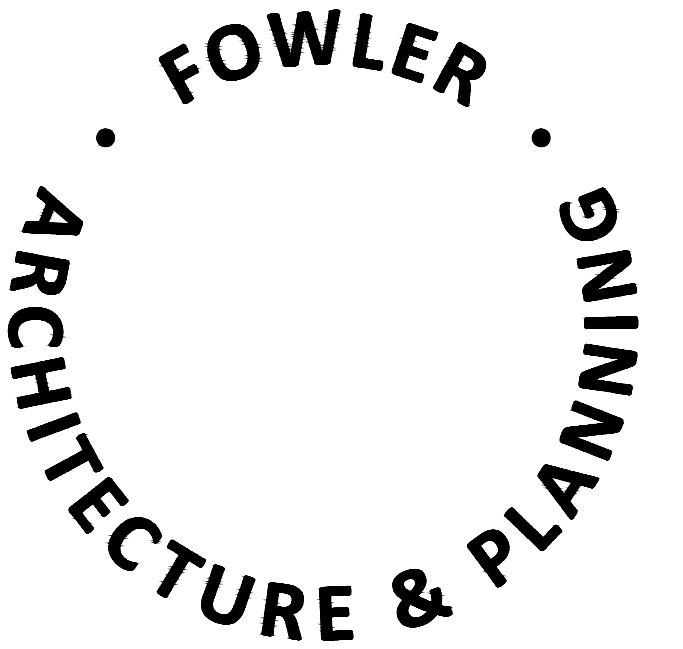

39 High Street
Pewsey
Wiltshire
SN9 5AF

tel (01672) 569444

fax (01672) 569488

enquiries@faap.co.uk