



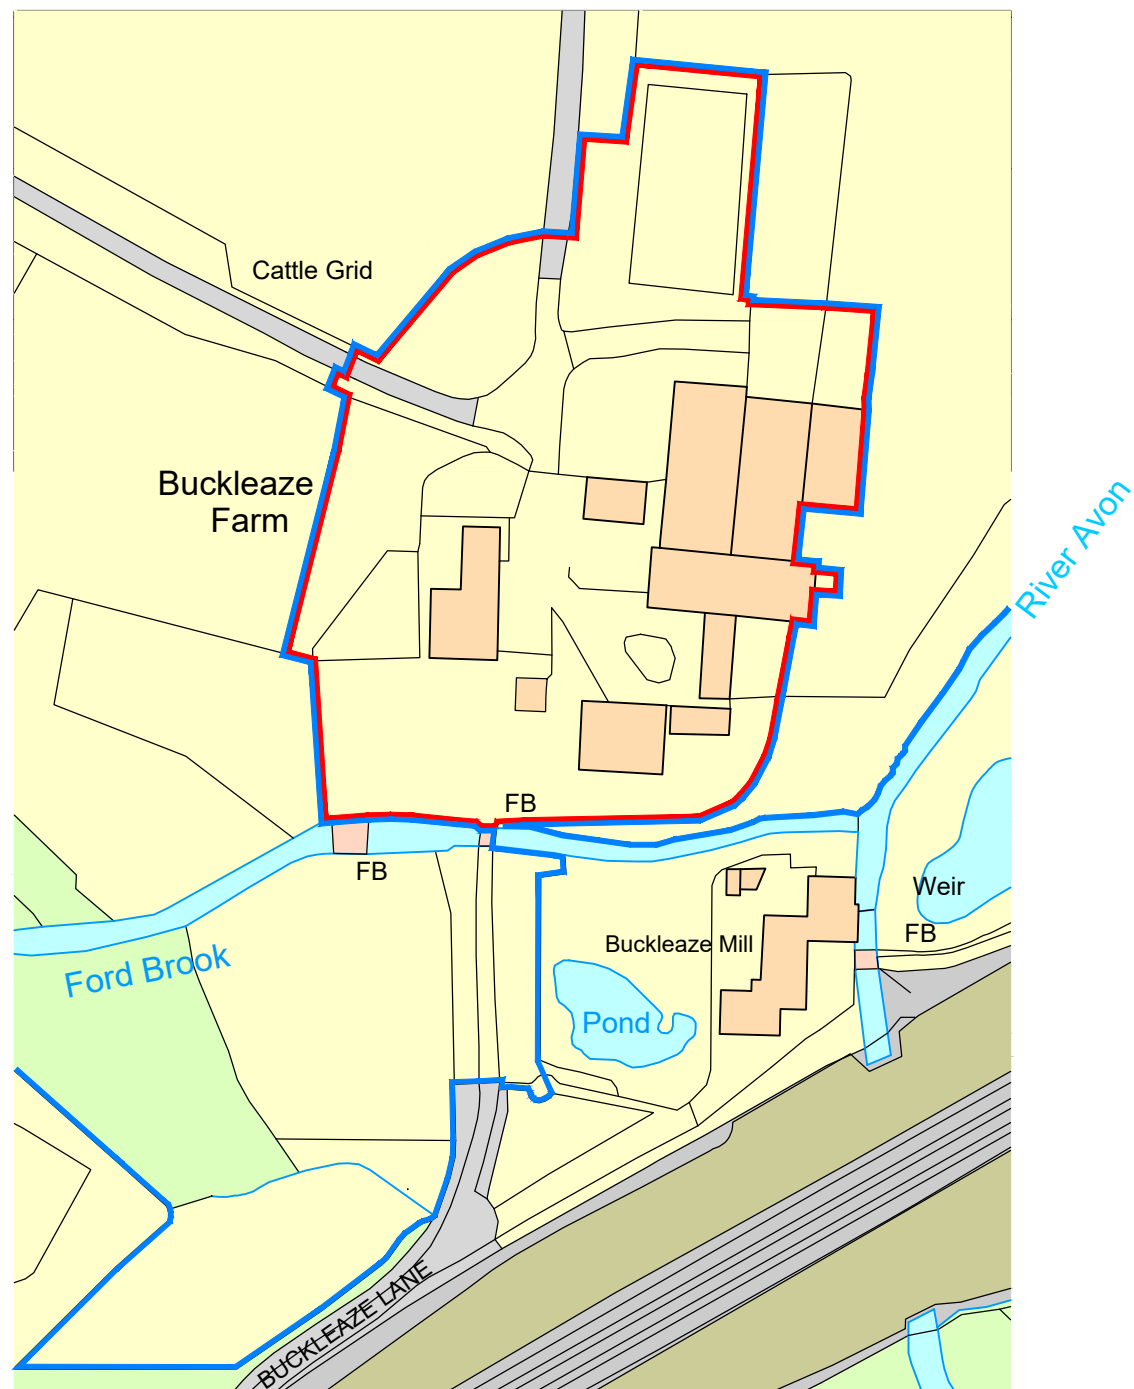

Ordnance Survey, (c) Crown Copyright 2025. All rights reserved. Licence number 100022432

## LOCATION PLAN

1:1250

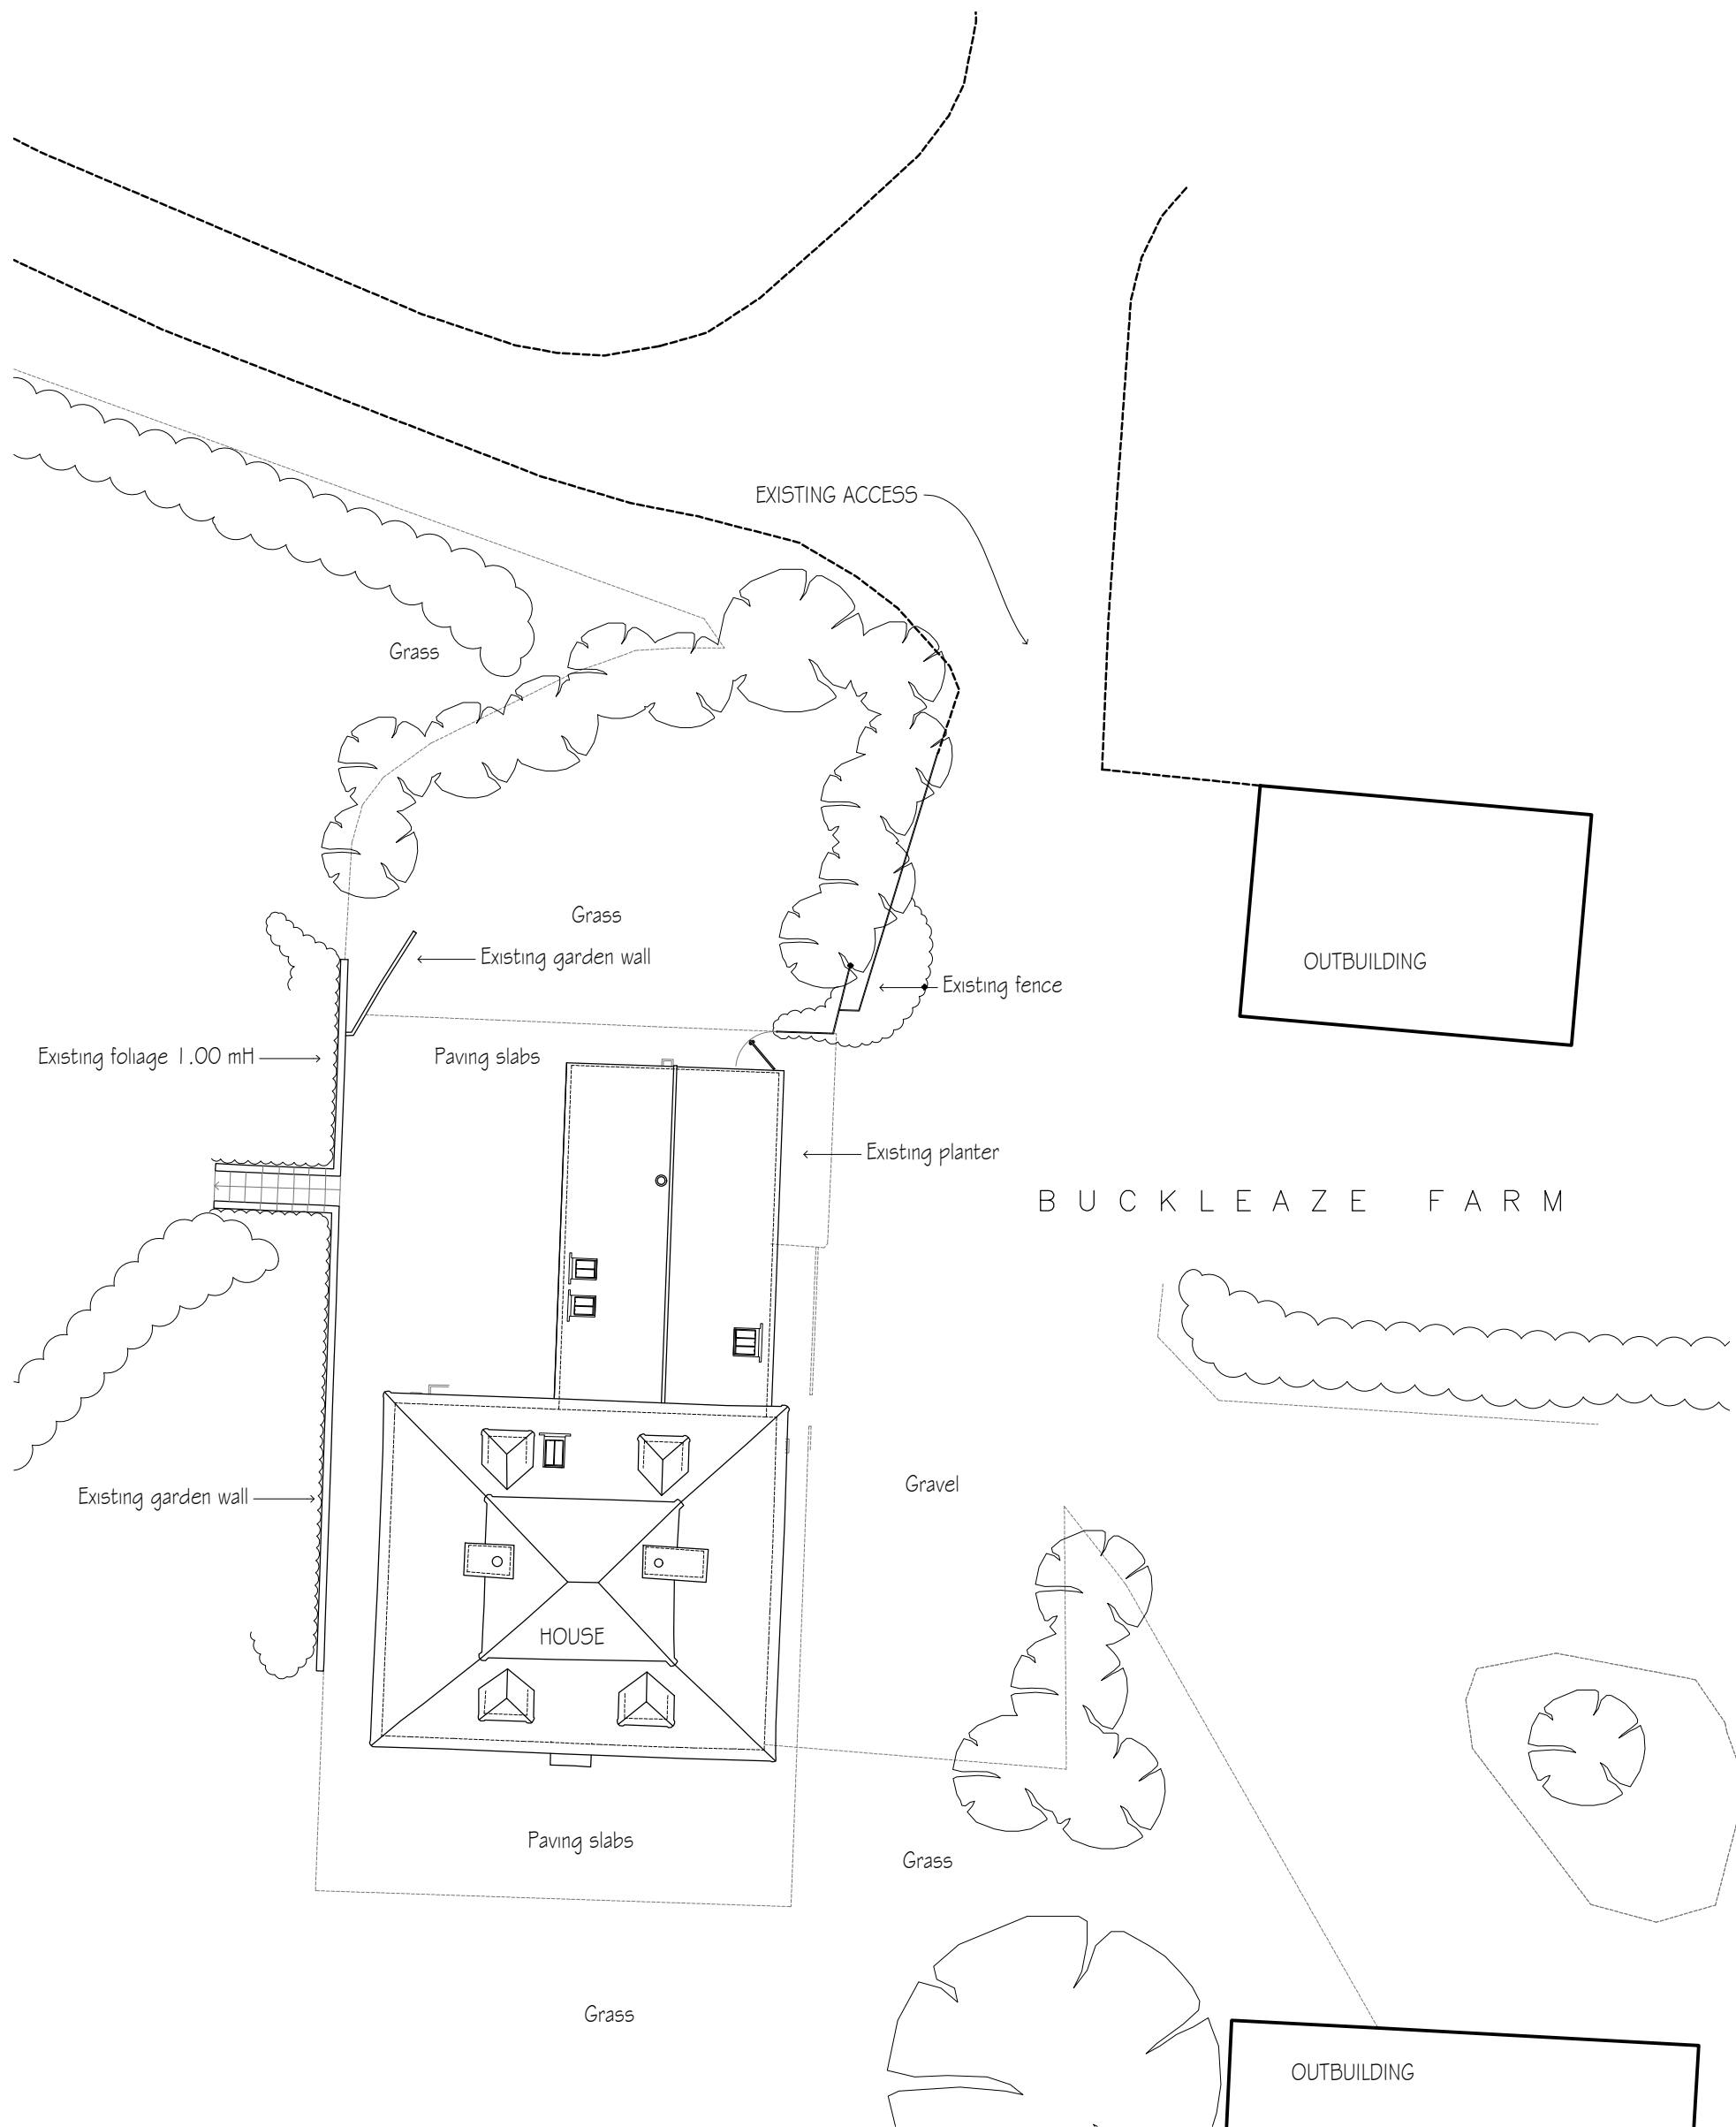

## SITE PLAN

1:200



| revisions | initial | date |
|-----------|---------|------|
|           |         |      |

Contractors, Sub Contractors and Suppliers are to check all relevant dimensions and levels of site and buildings before commencing any shop drawings or building work.


This drawing is copyright and may not be reproduced in any part of form without the written consent of Fowler Architecture and Planning

project  
BUCKLEAZE FARM  
Buckleaze Lane. SN9 5NY Pewsey

## Location and Site plan

| scale           | drawn by | date   |
|-----------------|----------|--------|
| 1:1250,1:200@A1 | -        | Aug 25 |

|            |     |
|------------|-----|
| 231116-101 | -   |
| drawing no | rev |

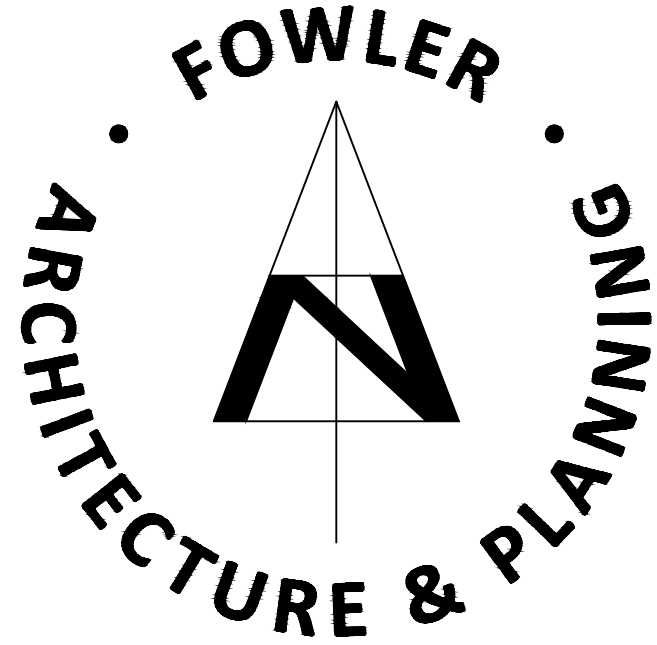

39 High Street  
Pewsey  
Wiltshire  
SN9 5AF

tel (01672) 569444  
fax (01672) 569488  
enquiries@faap.co.uk