


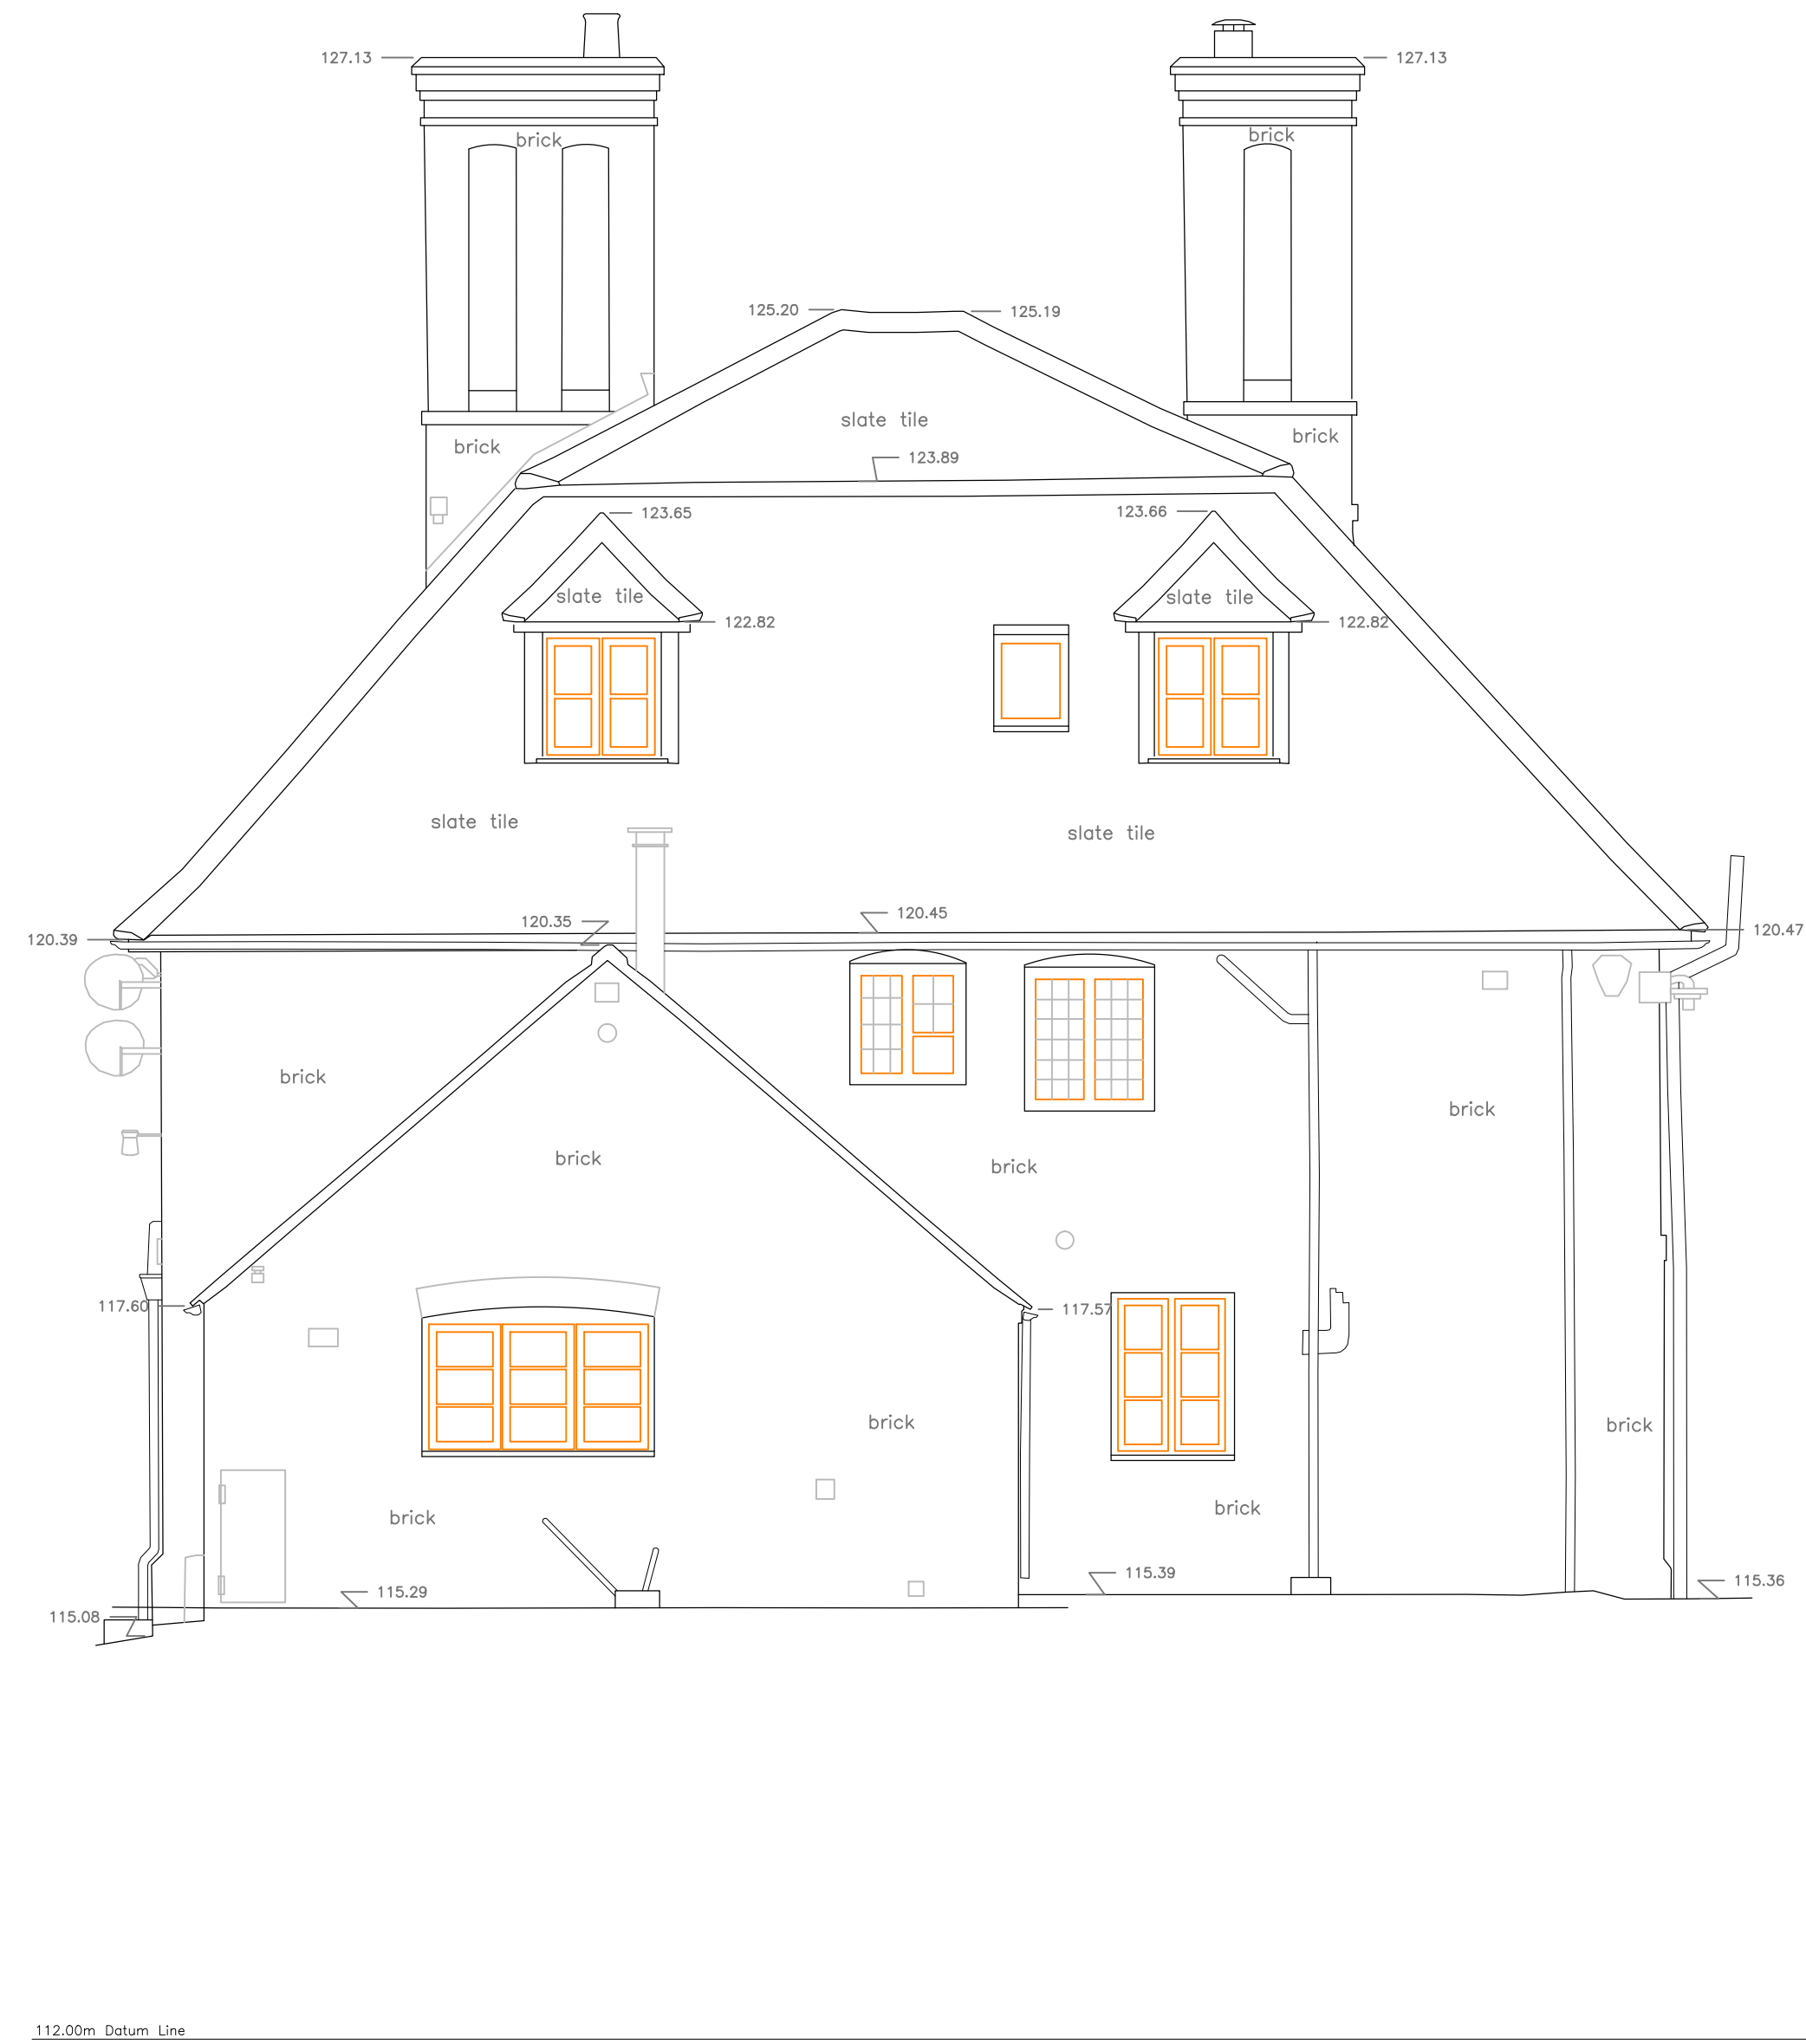

SOUTH ELEVATION




EAST ELEVATION



NORTH ELEVATION



WEST ELEVATION

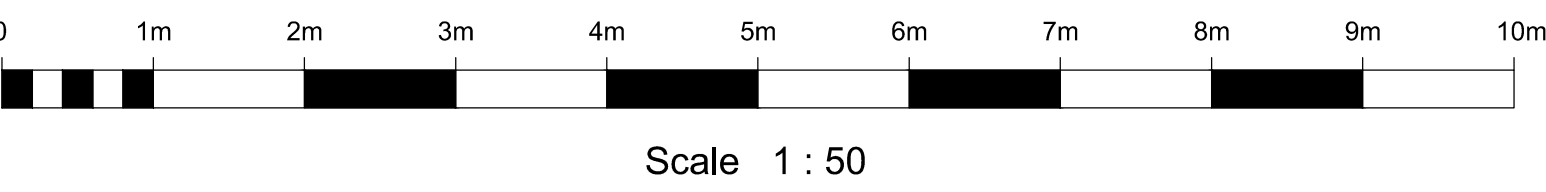

Elevation Locations

Land & Measured Building Surveyors

27-29 New Street
Charfield
Wotton under Edge
South Glos.
GL12 9ES

Tel: 01453 845017
www.dandosurveying.co.uk
enquiries@dandosurveying.co.uk

Project Name:
Buckleaze Farm
Buckleaze Lane, Pewsey, Wiltshire SN9 5NY

Drawing Title:
Existing Elevations

Client:
Agent:
Fowler Architecture & Planning

Date: 18th December 2024	Scale: 1:50 @ A0	
Grid Orientation	Sheet ID	Rev
North arrow	010	None
Site Level Datum	Surveyed By	Drawn By
OS GRS	BS	VM