


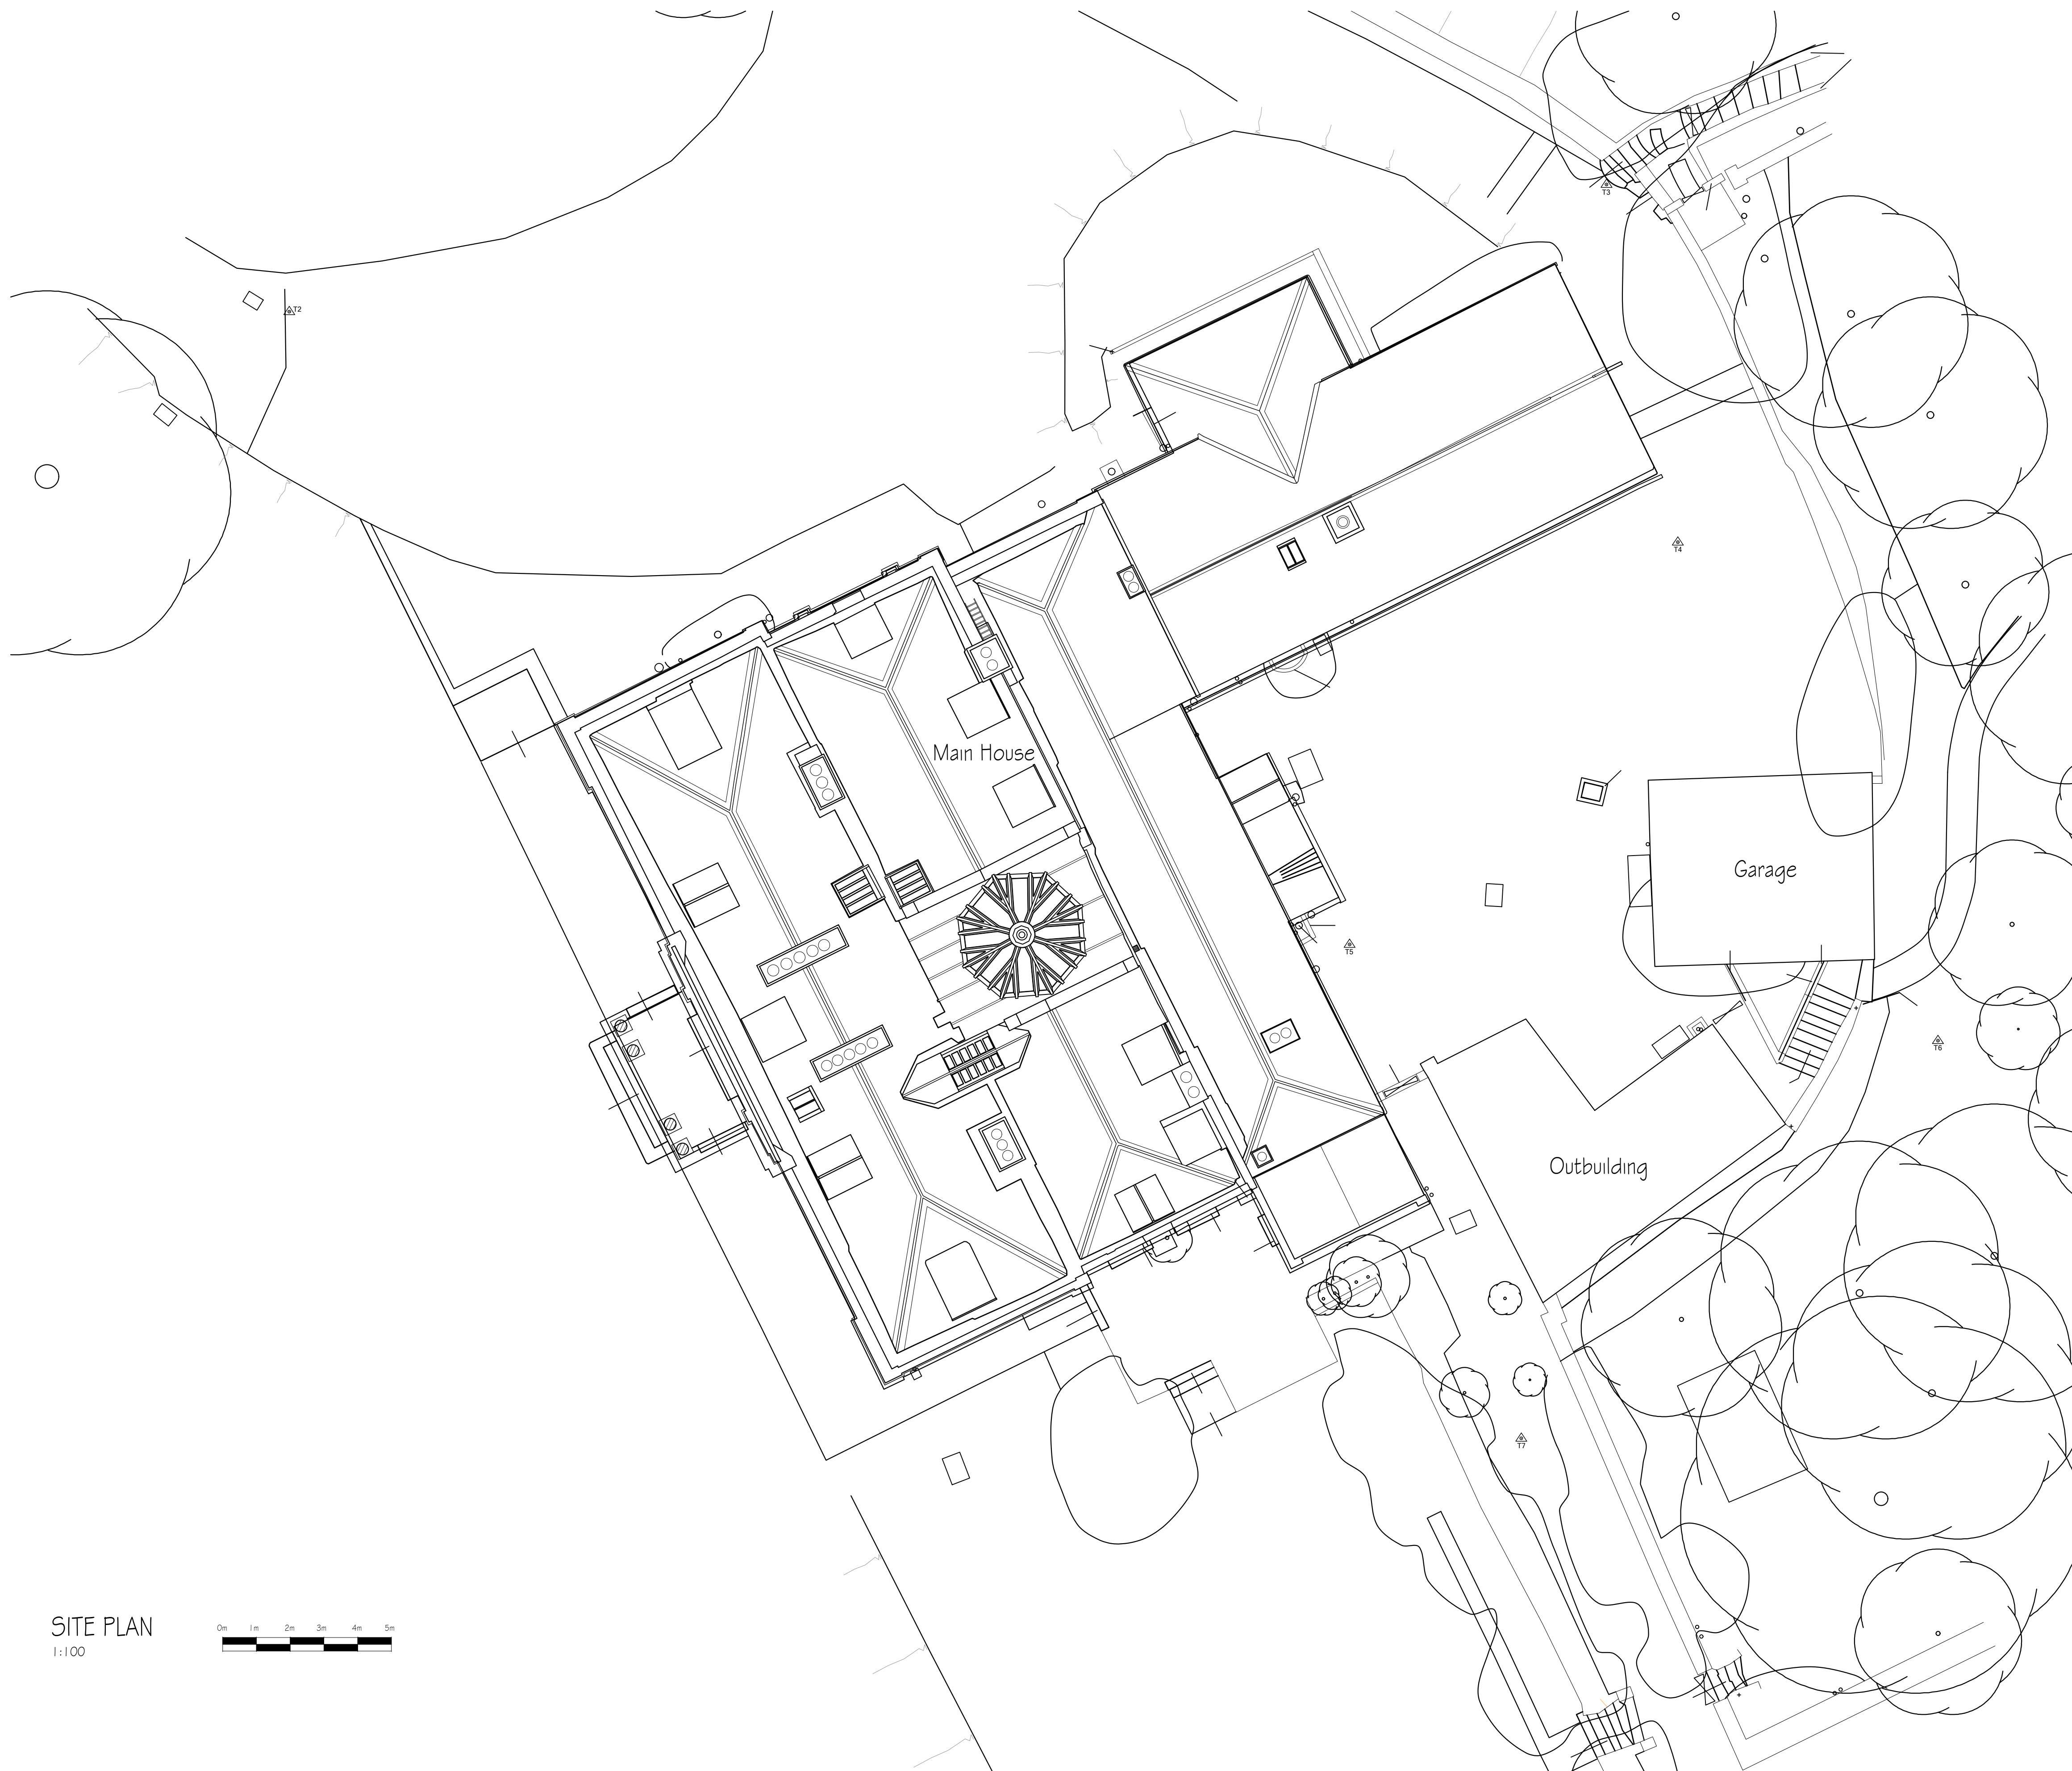

SITE PLAN
1:100

revisions	initial	date
-----------	---------	------

Contractors, Sub Contractors and Suppliers are to check all relevant dimensions and levels of site and buildings before commencing any shop drawings or building work.

This drawing is copyright and may not be reproduced in any part of form without the written consent of Fowler Architecture and Planning


project
RAINSCOMBE HOUSE
Oare SN8 4HZ

planning

drawing
Site Plan

scale	drawn by	date
1:100 @A1	BM-C	July 25

drawing no	rev
250127-02	-

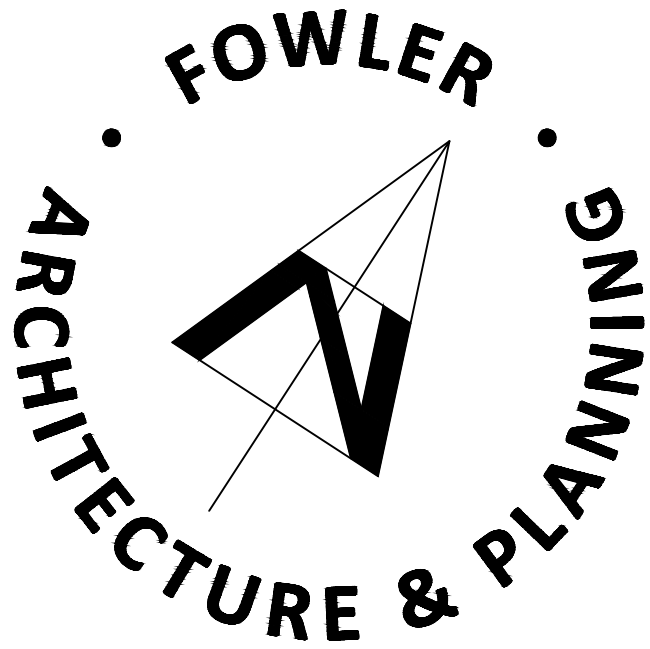

39 High Street
Pewsey
Wiltshire
SN9 5AF

tel (01672) 569444
fax (01672) 569488
enquiries@faap.co.uk