



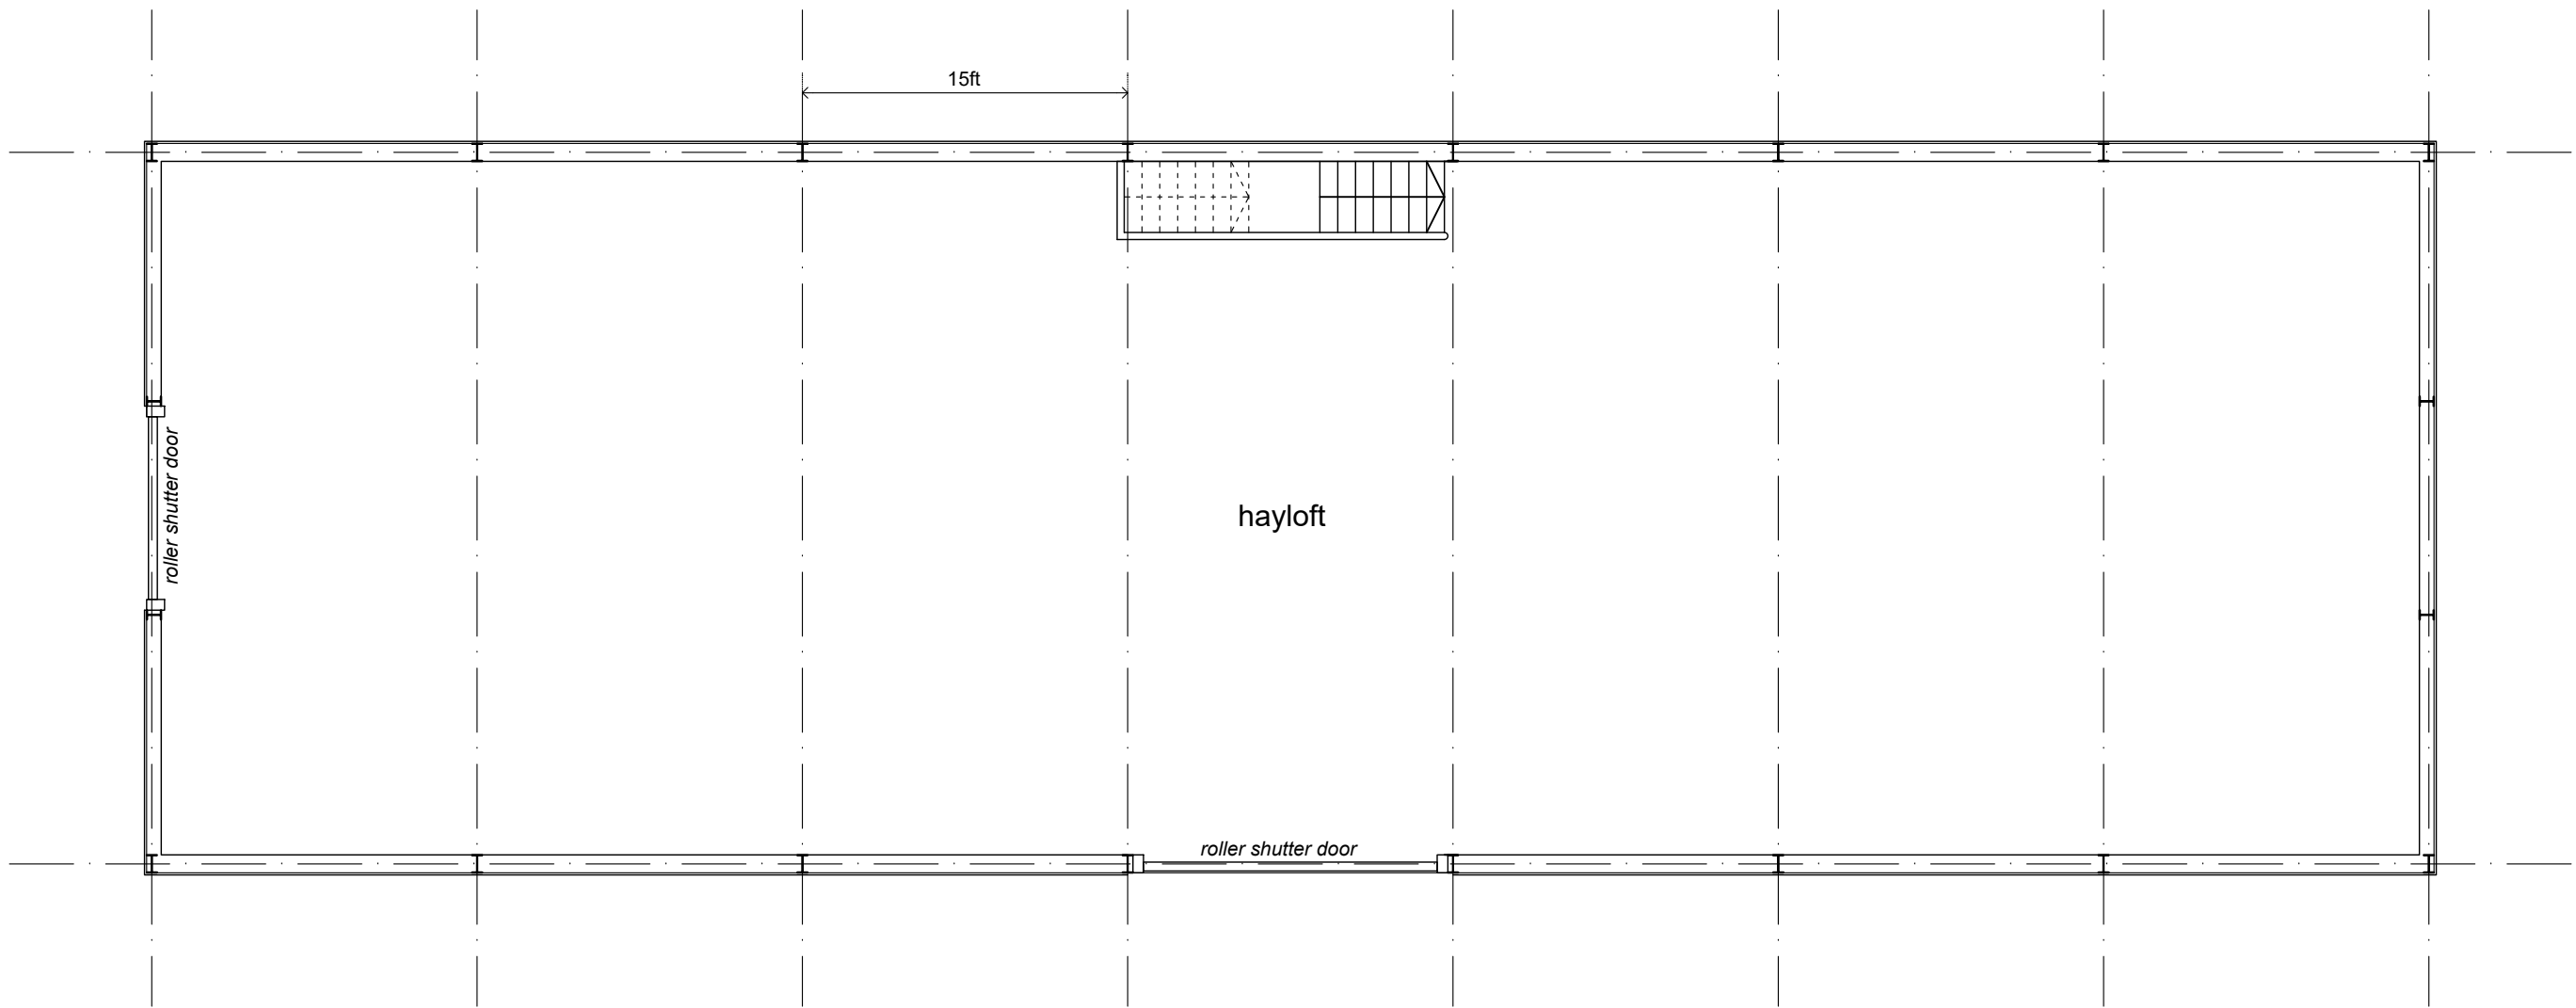


First Floor Plan

Scale 1:100

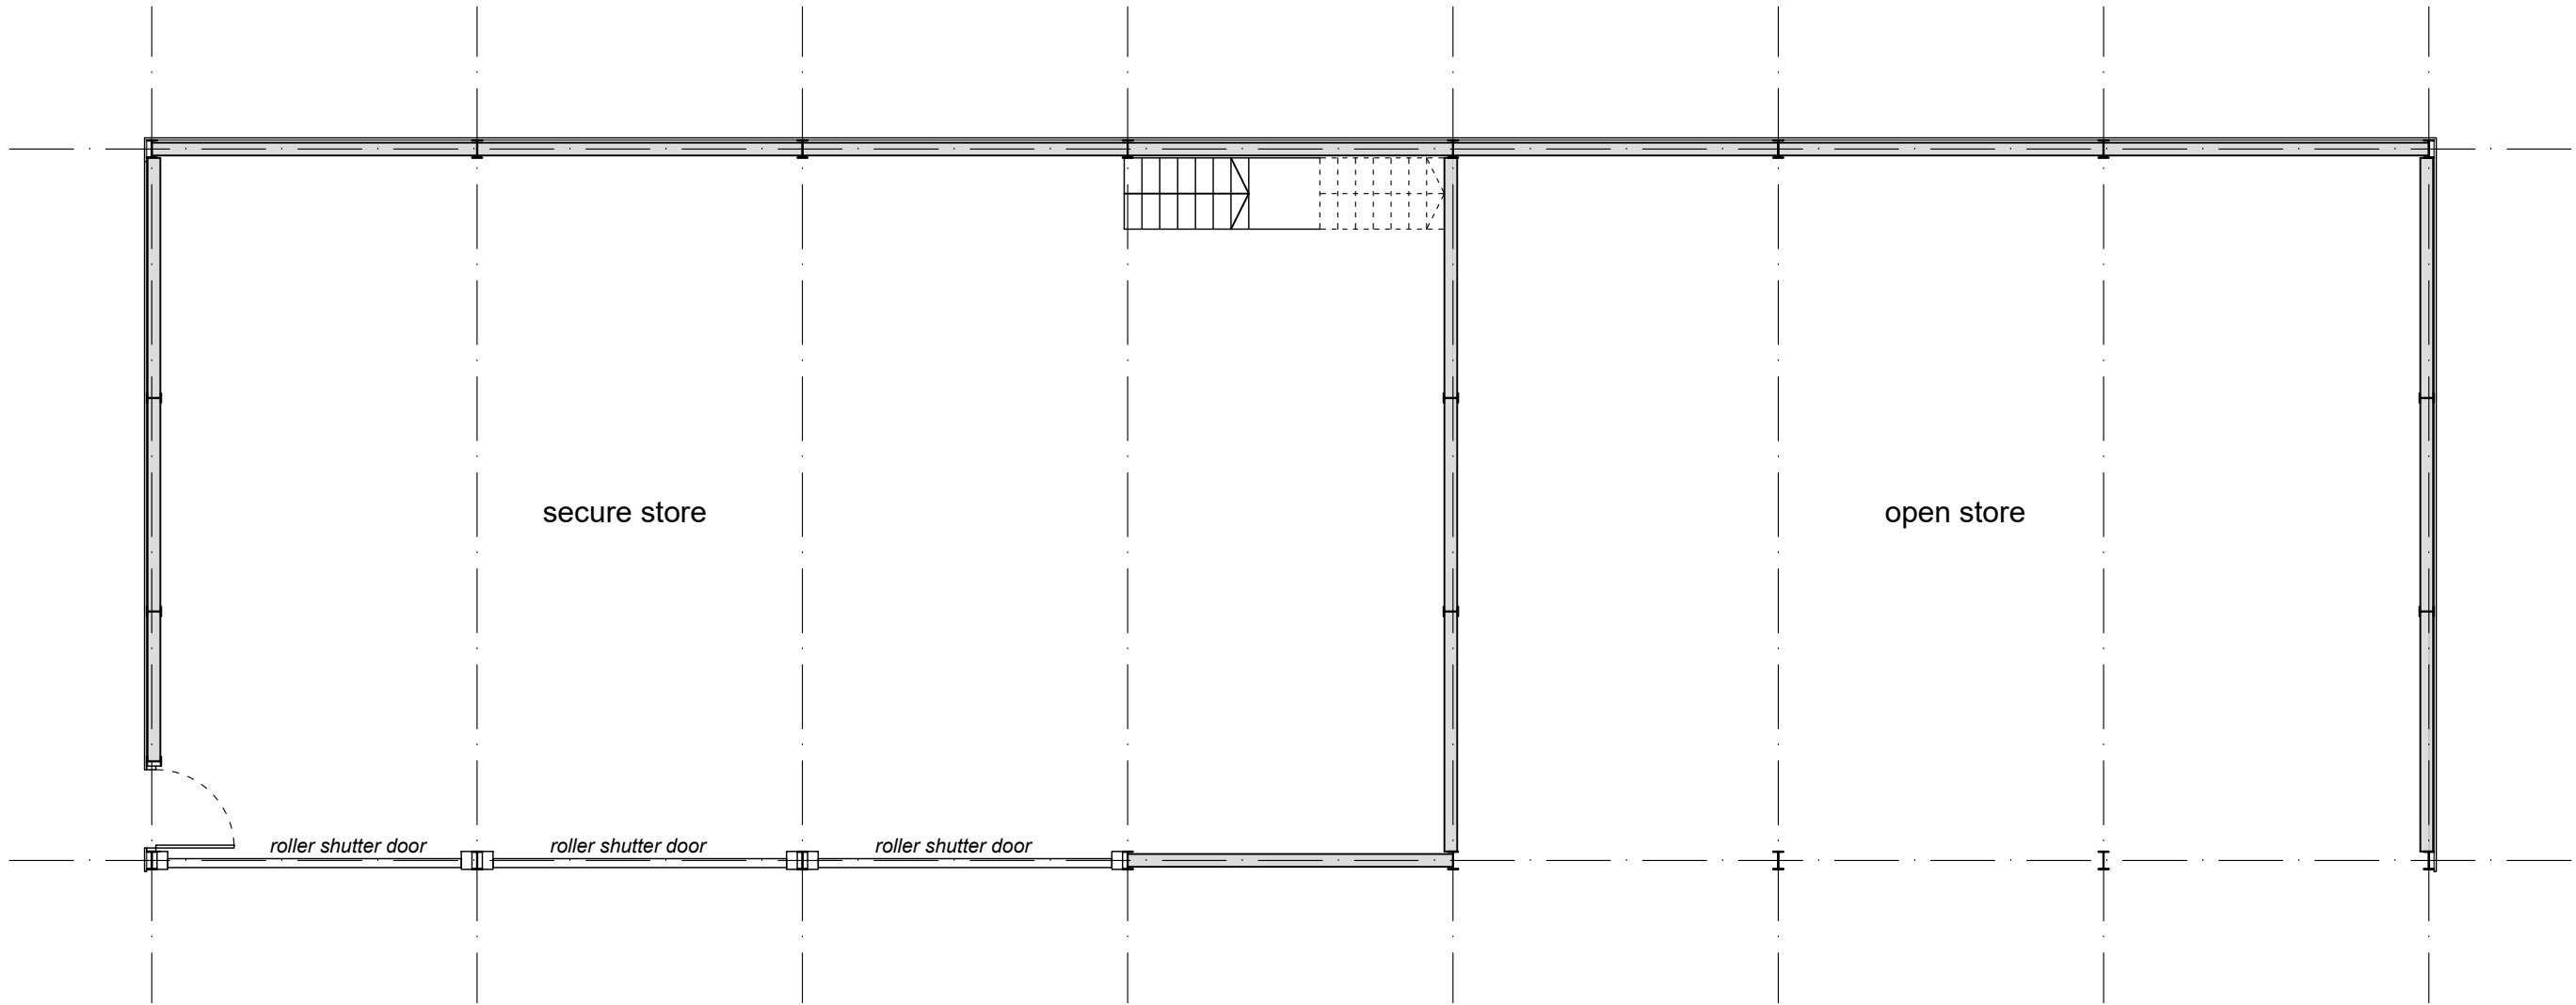


Ground Floor Plan

Scale 1:100

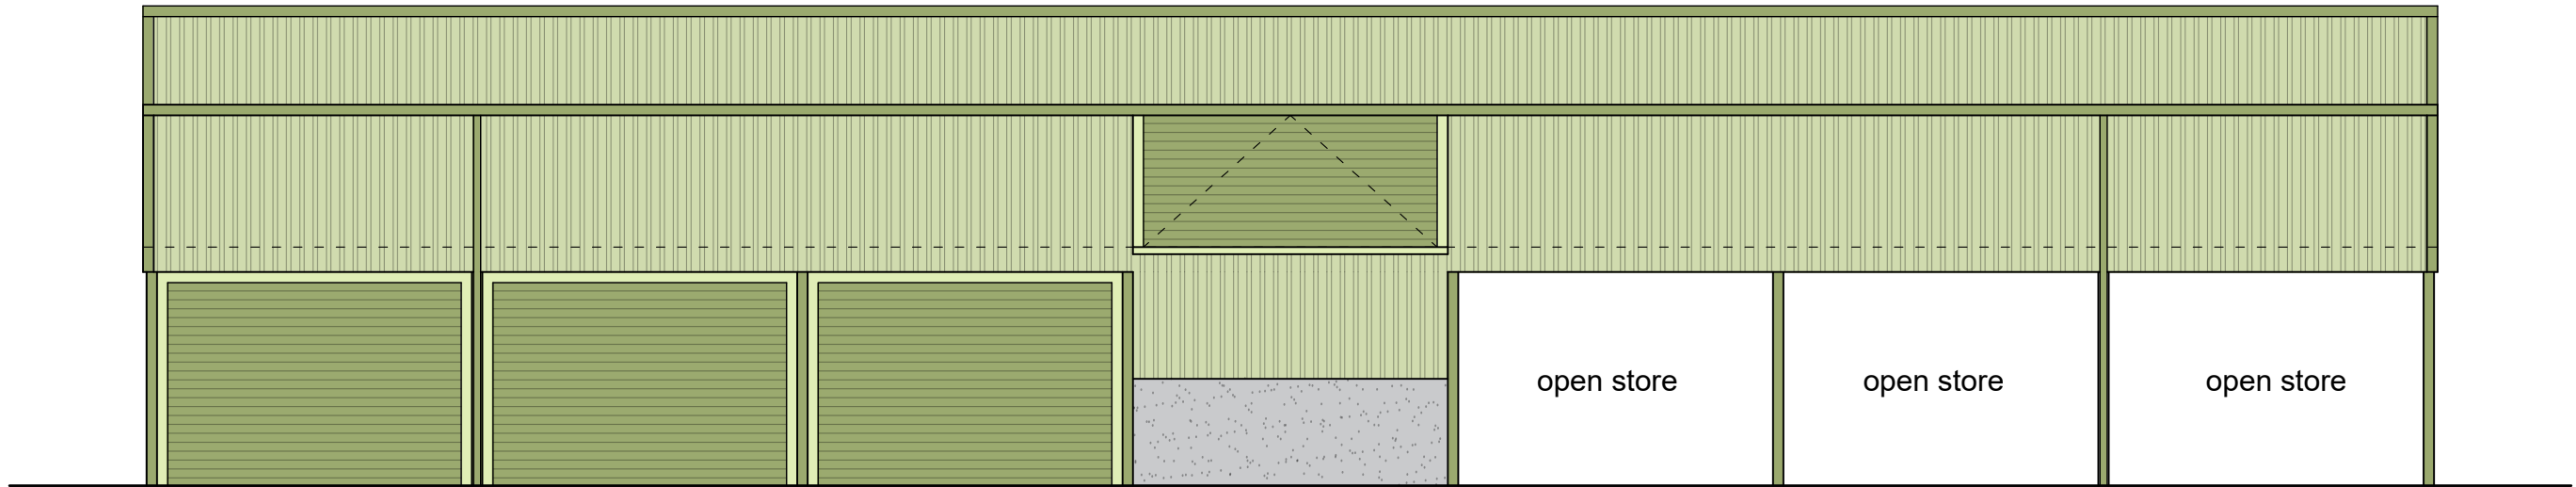


North East Elevation

Scale 1:100

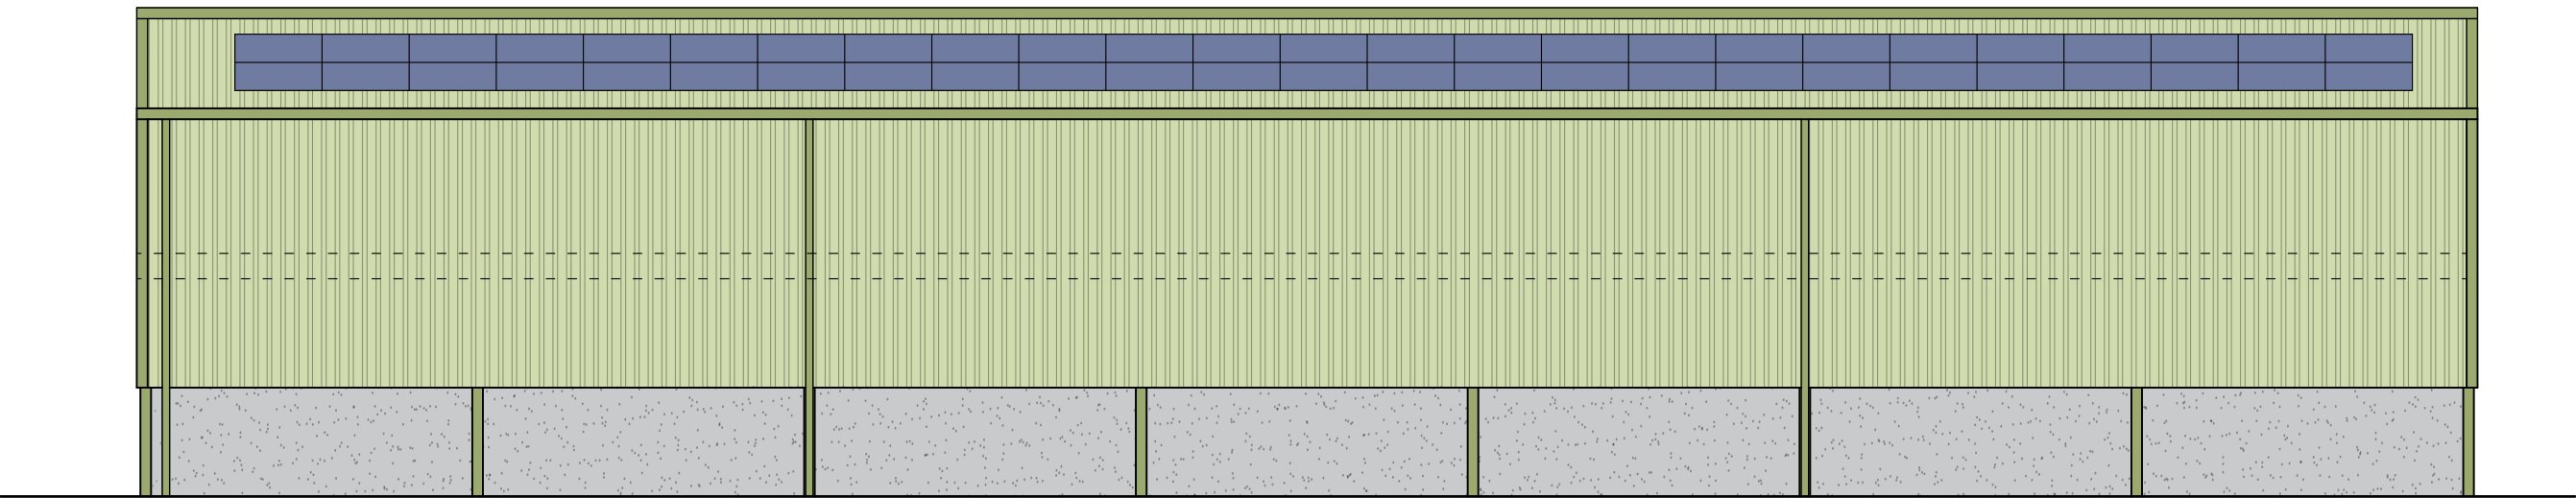


South West Elevation

Scale 1:100

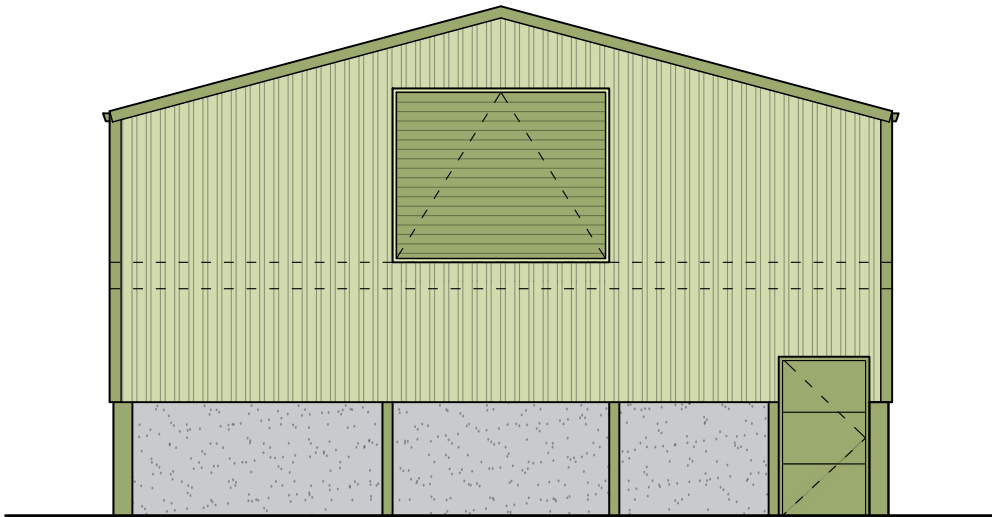

South East Elevation

Scale 1:100

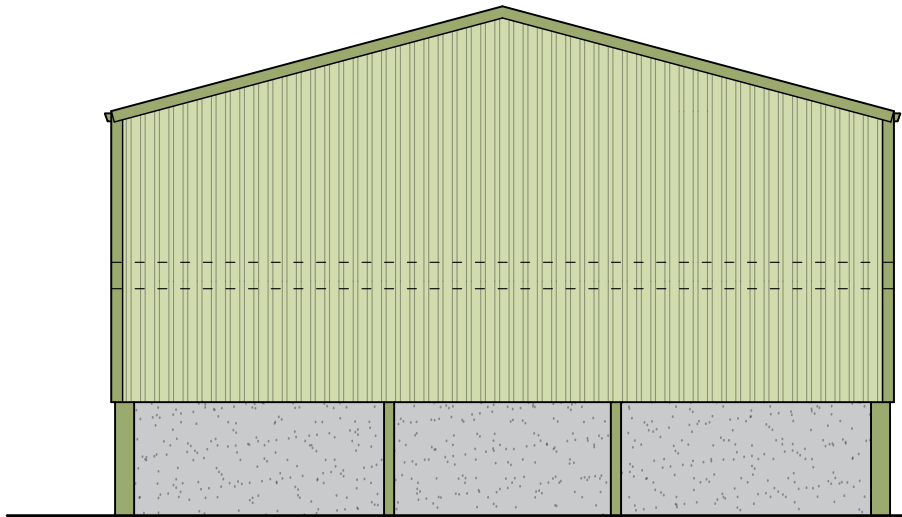

North West Elevation

Scale 1:100

GENERAL NOTES:


- 1) do not scale from this drawing except for planning purposes
- 2) all dimensions to be checked on site by the contractor
- 3) report all omissions and/or errors to R Collins Architects
- 4) all dimensions in millimetres unless otherwise stated
- 5) if in doubt contact administrator for clarification
- 6) all drawings are copyright of R Collins Architects

MATERIALS

WALLS: Precast concrete panels with Green corrugated sheet over

ROOF: Green corrugated sheet and solar panels

DOORS: Metal roller shutter doors to secure store

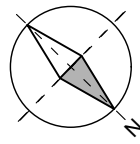

10 metres

5

4

3

2

1

0

| REV | DATE     | DESCRIPTION                               |
|-----|----------|-------------------------------------------|
| A   | 17/10/25 | Secure store relocated and colour added   |
| B   | 31/01/26 | Secure store enlarged by 2 bays           |
| C   | 02/02/26 | Door positions revised annotation amended |

JOB TITLE

Proposed Agricultural Storage Barn  
Lockeridge House, Lockeridge, Marlborough SN8 4EL

DRAWING TITLE

Proposed Plans and Elevations

First issued 16/10/25

Scale 1:100 @ A1

Job code RCA25\_016

Status Planning

Drawing number P200

Revision C

**RCollins**  
ARCHITECTS LTD  
T: 07773 381 641  
A: Oaknut Meadow, Elleighwater, Chard, Somerset TA20 3AF