



General Notes:

- Do not scale drawings other than for planning purposes and refer only to figured dimensions.
- Contractor is to raise any concerns of discrepancies in this drawing and that of what is noted on site to the architect before building works commence.
- In the circumstance that the drawing relates to an existing building or setting, the contractor is to confirm there is no conflict between this drawing, dimensions and the actual building/settings dimensions.
- Refer to all other project consultants and specialists relevant drawings and specifications.
- It is the contractor responsibility to ensure all site dimensions, levels and setting out is in line with the architects drawings.
- Refer to the Structural Engineers drawings for full details on structure where necessary

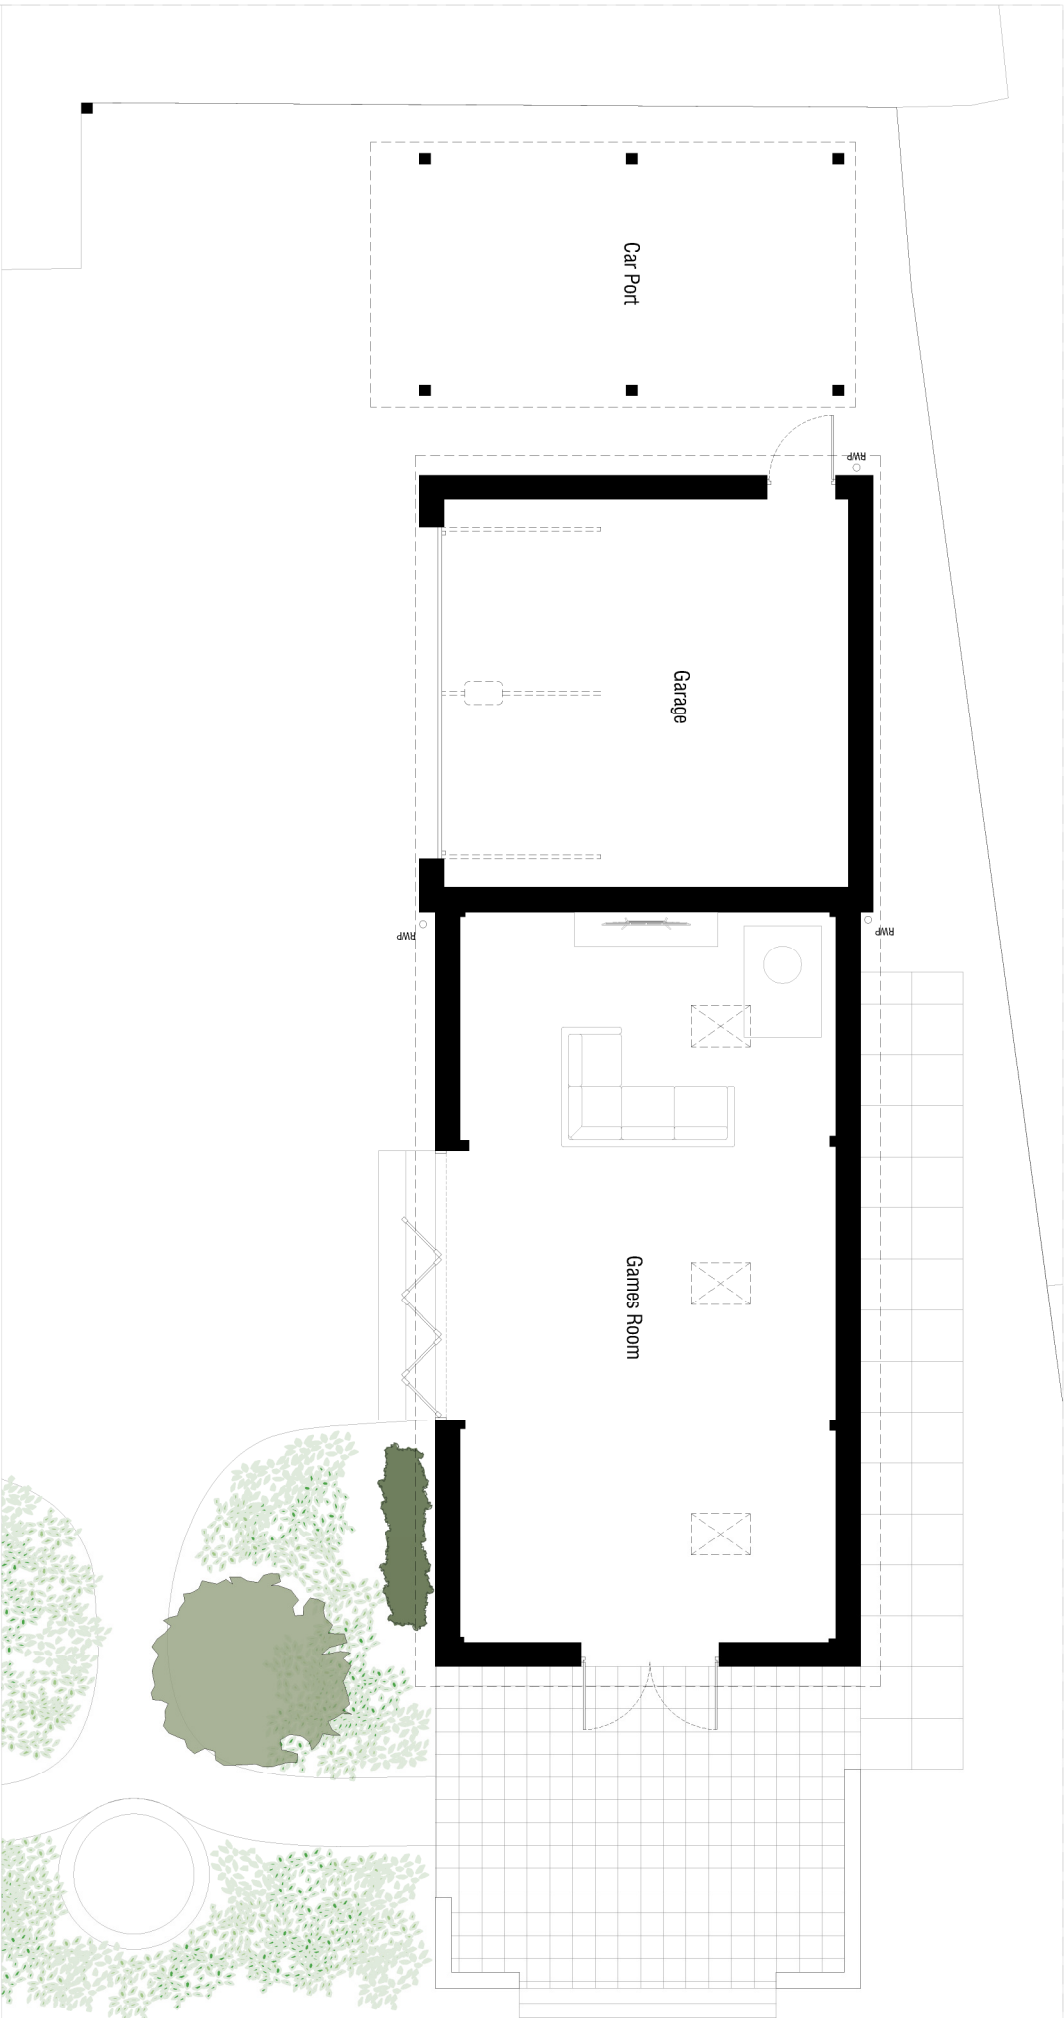

01 - Ground Floor Plan

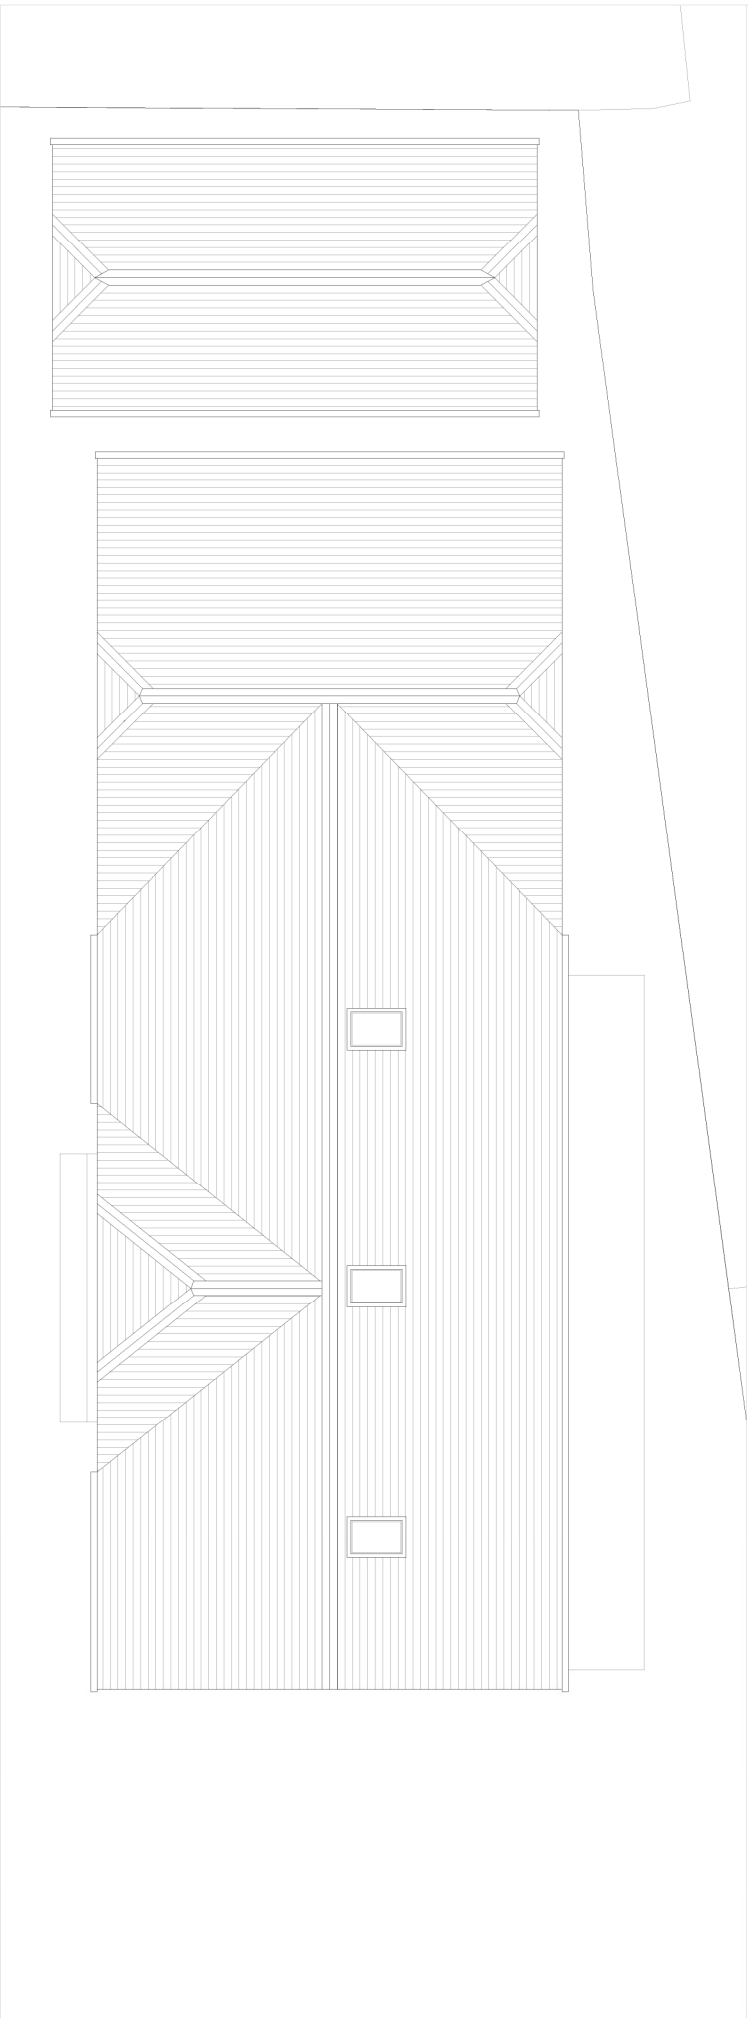

02 - Roof Plan

ESDON ARCHITECTURE
T: 01721 680 419
W: info@esdon-architecture.com

Project:
25-062
Wolfersian Barn

Name	Date	Name	Date
Designed By: EE		Checked: EE	
Drawn By: EE		Approved: EE	

Scale: @A3	Status:
1:100	General

Drawing Title:
Existing Ground Floor and Roof Plans

Drawing No: 00-100	Rev: P1
------------------------------	-------------------