



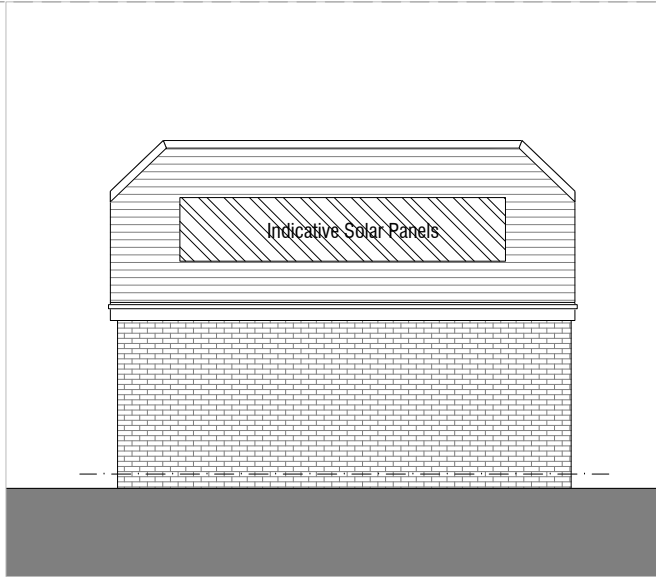


01 - Side Elevation

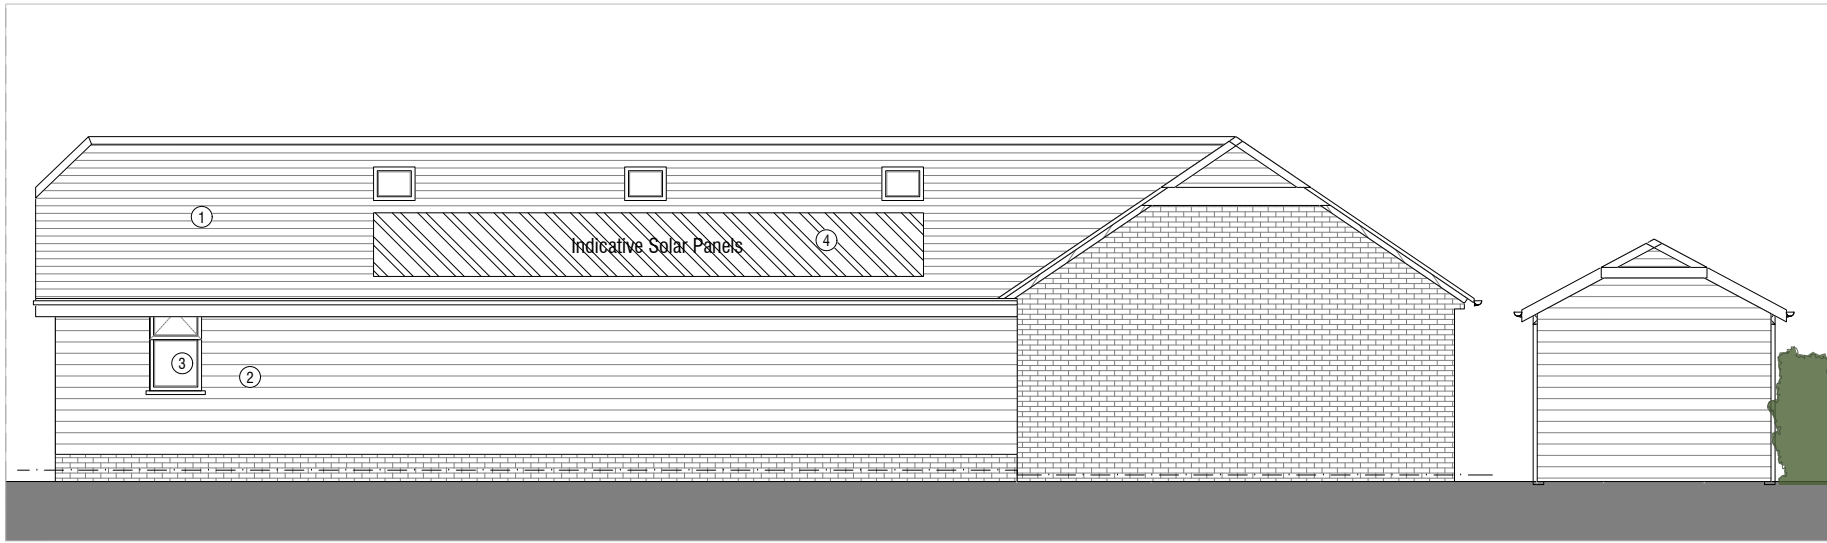

02 - Front Elevation



03 - Side Elevation

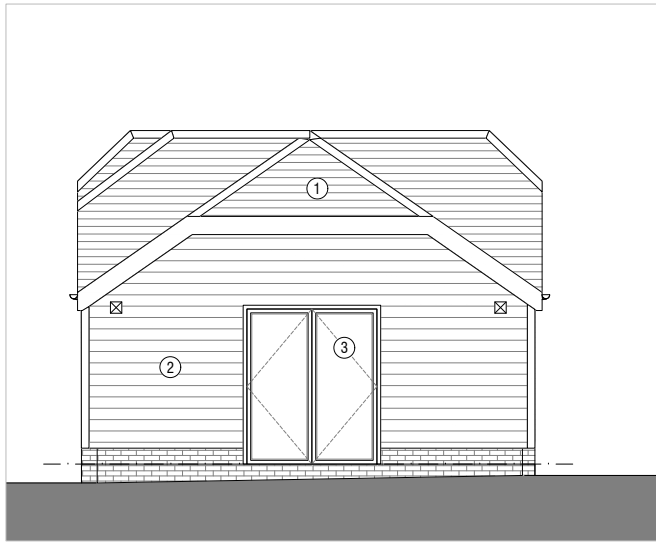

04 - Rear Elevation

General Notes:

- Do not scale drawings other than for planning purposes and refer only to figured dimensions.
- Contractor is to raise any concerns of discrepancies in this drawing and that of what is noted on site to the architect before building works commence.
- In the circumstance that the drawing relates to an existing building or setting, the contractor is to confirm there is no conflict between this drawings dimensions and the actual building/settings dimensions.
- Refer to all other project consultants and specialists relevant drawings and specifications.
- It is the contractor responsibility to ensure all site dimensions, levels and setting out is in line with the architects drawings.
- Refer to the Structural Engineers drawings for full details on structure where necessary

Materials Key

- 1 Roof tiles (to match existing)
- 2 Stained timber cladding to match existing
- 3 UPVC Glazing windows / Doors (to match existing)
- 4 Solar panels

|      |          |                   |
|------|----------|-------------------|
| P1   | 13.01.26 | Planning Issue    |
| Rev: | Date:    | Revision History: |

T: 01722 680 419  
W: info@esdon-architecture.com

Project:  
25-062  
Wolferstan Barn

|              |    |          |    |           |    |
|--------------|----|----------|----|-----------|----|
| Designed by: | EE | Name:    | EE | Date:     |    |
| Drawn By:    | EE | Checked: | EE | Approved: | EE |

Scale: @A3  
1:100  
Status: General

Drawing Title:  
Proposed Elevations

|                       |            |
|-----------------------|------------|
| Drawing No:<br>10-202 | Rev:<br>P1 |
|-----------------------|------------|

