




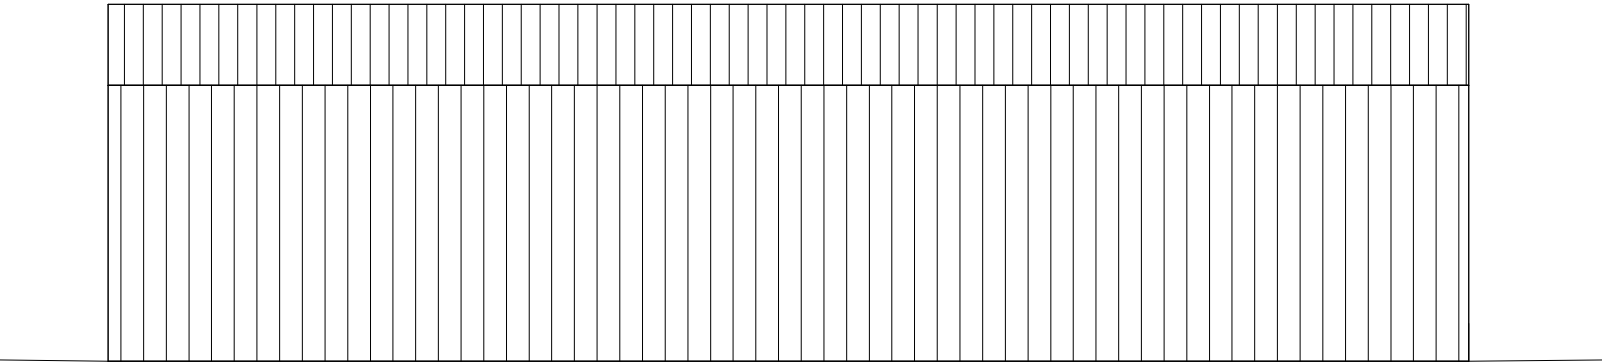


North Elevation

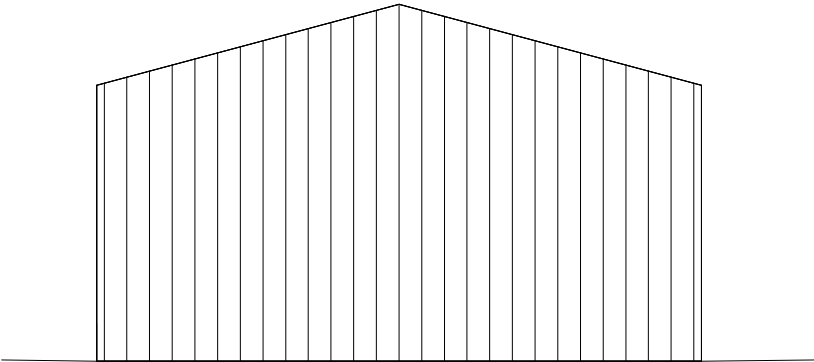

East Elevation

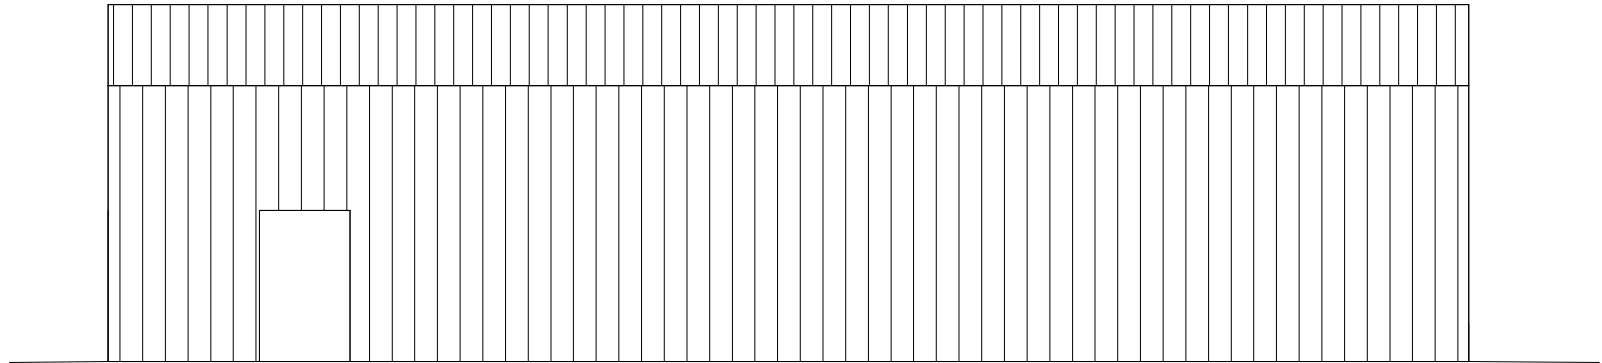

South Elevation

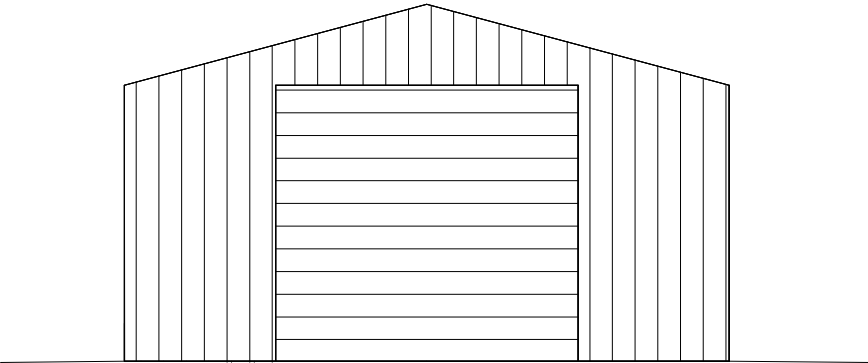

West Elevation



Scale Bar: 1:100 at A3



Title: Agricultural Building - Proposed Elevations and Floor Plan
Client: Mr M Pockett & Miss K Hancox
Site: Cherry Tree House
Date: February 2026
Scale: 1:100 at A3