


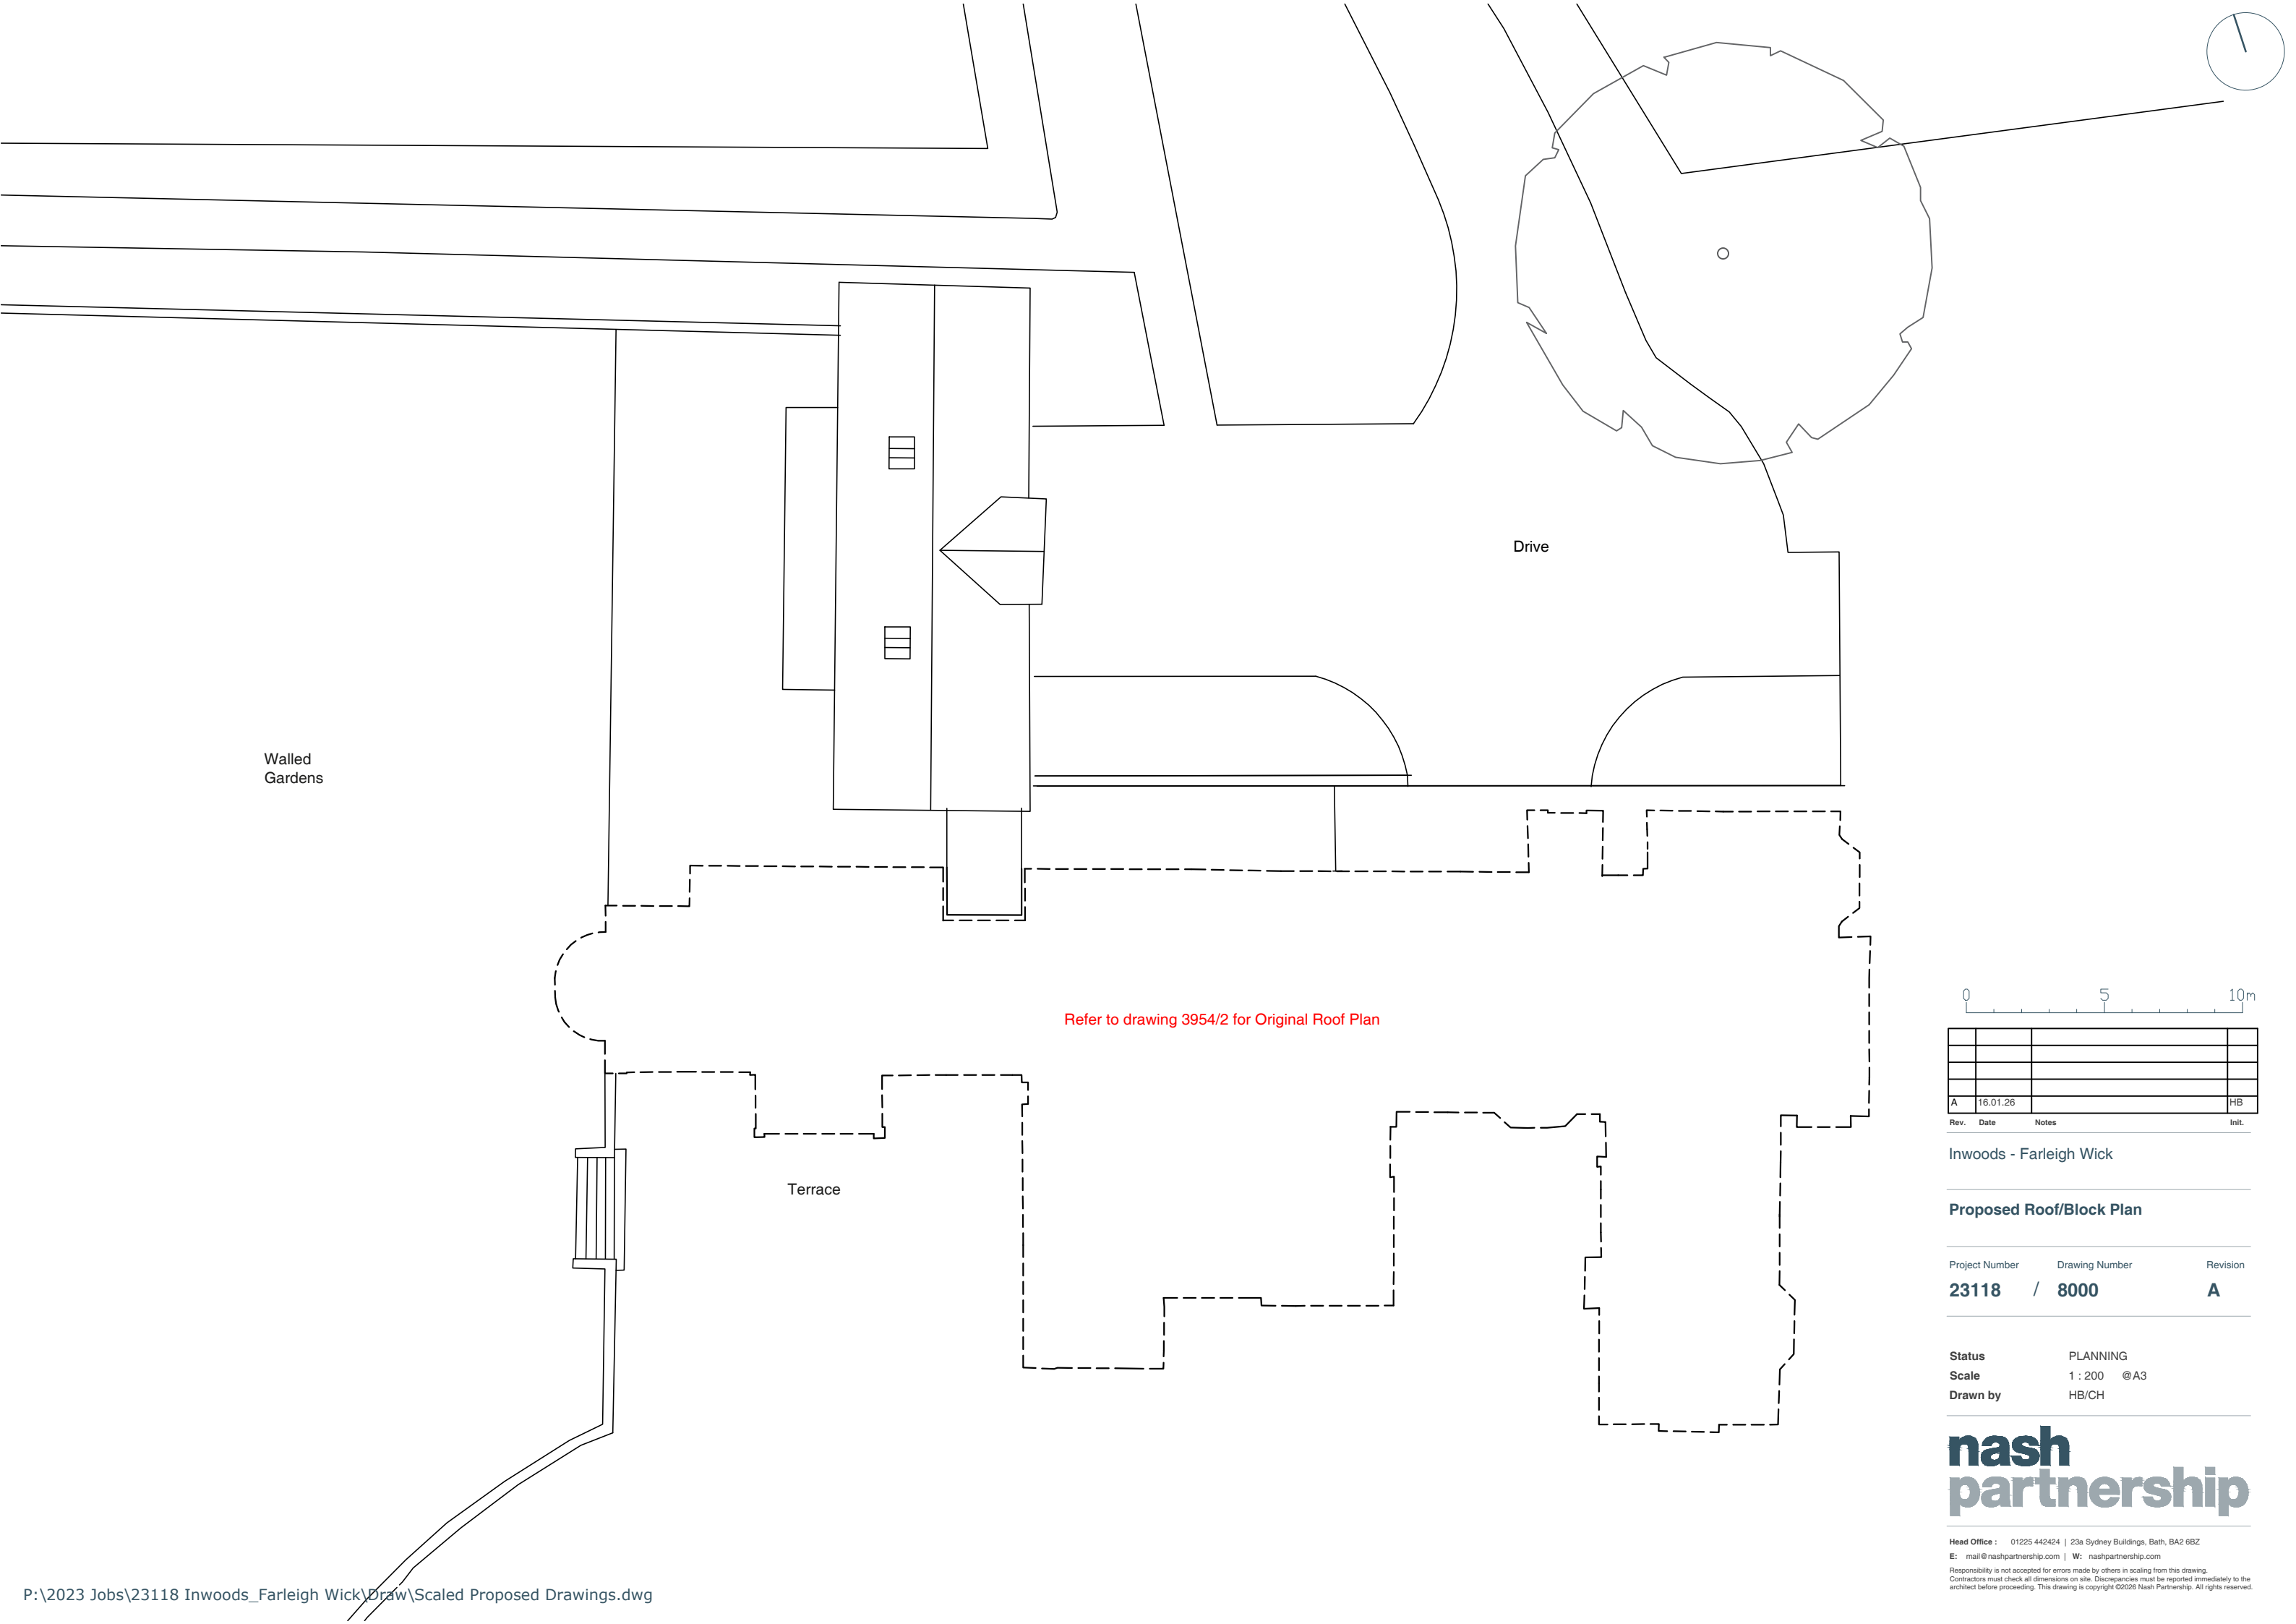

Walled
Gardens

Drive

Refer to drawing 3954/2 for Original Roof Plan

Terrace

0 5 10m

A	16.01.26		HB

Rev. Date Notes Init.

Inwoods - Farleigh Wick

Proposed Roof/Block Plan

Project Number	Drawing Number	Revision
23118	/ 8000	A

Status	PLANNING
Scale	1 : 200 @ A3
Drawn by	HB/CH

nash
partnership

Head Office : 01225 442424 | 23a Sydney Buildings, Bath, BA2 6BZ
E: mail@nashpartnership.com | W: nashpartnership.com
Responsibility is not accepted for errors made by others in scaling from this drawing.
Contractors must check all dimensions on site. Discrepancies must be reported immediately to the architect before proceeding. This drawing is copyright ©2026 Nash Partnership. All rights reserved.