


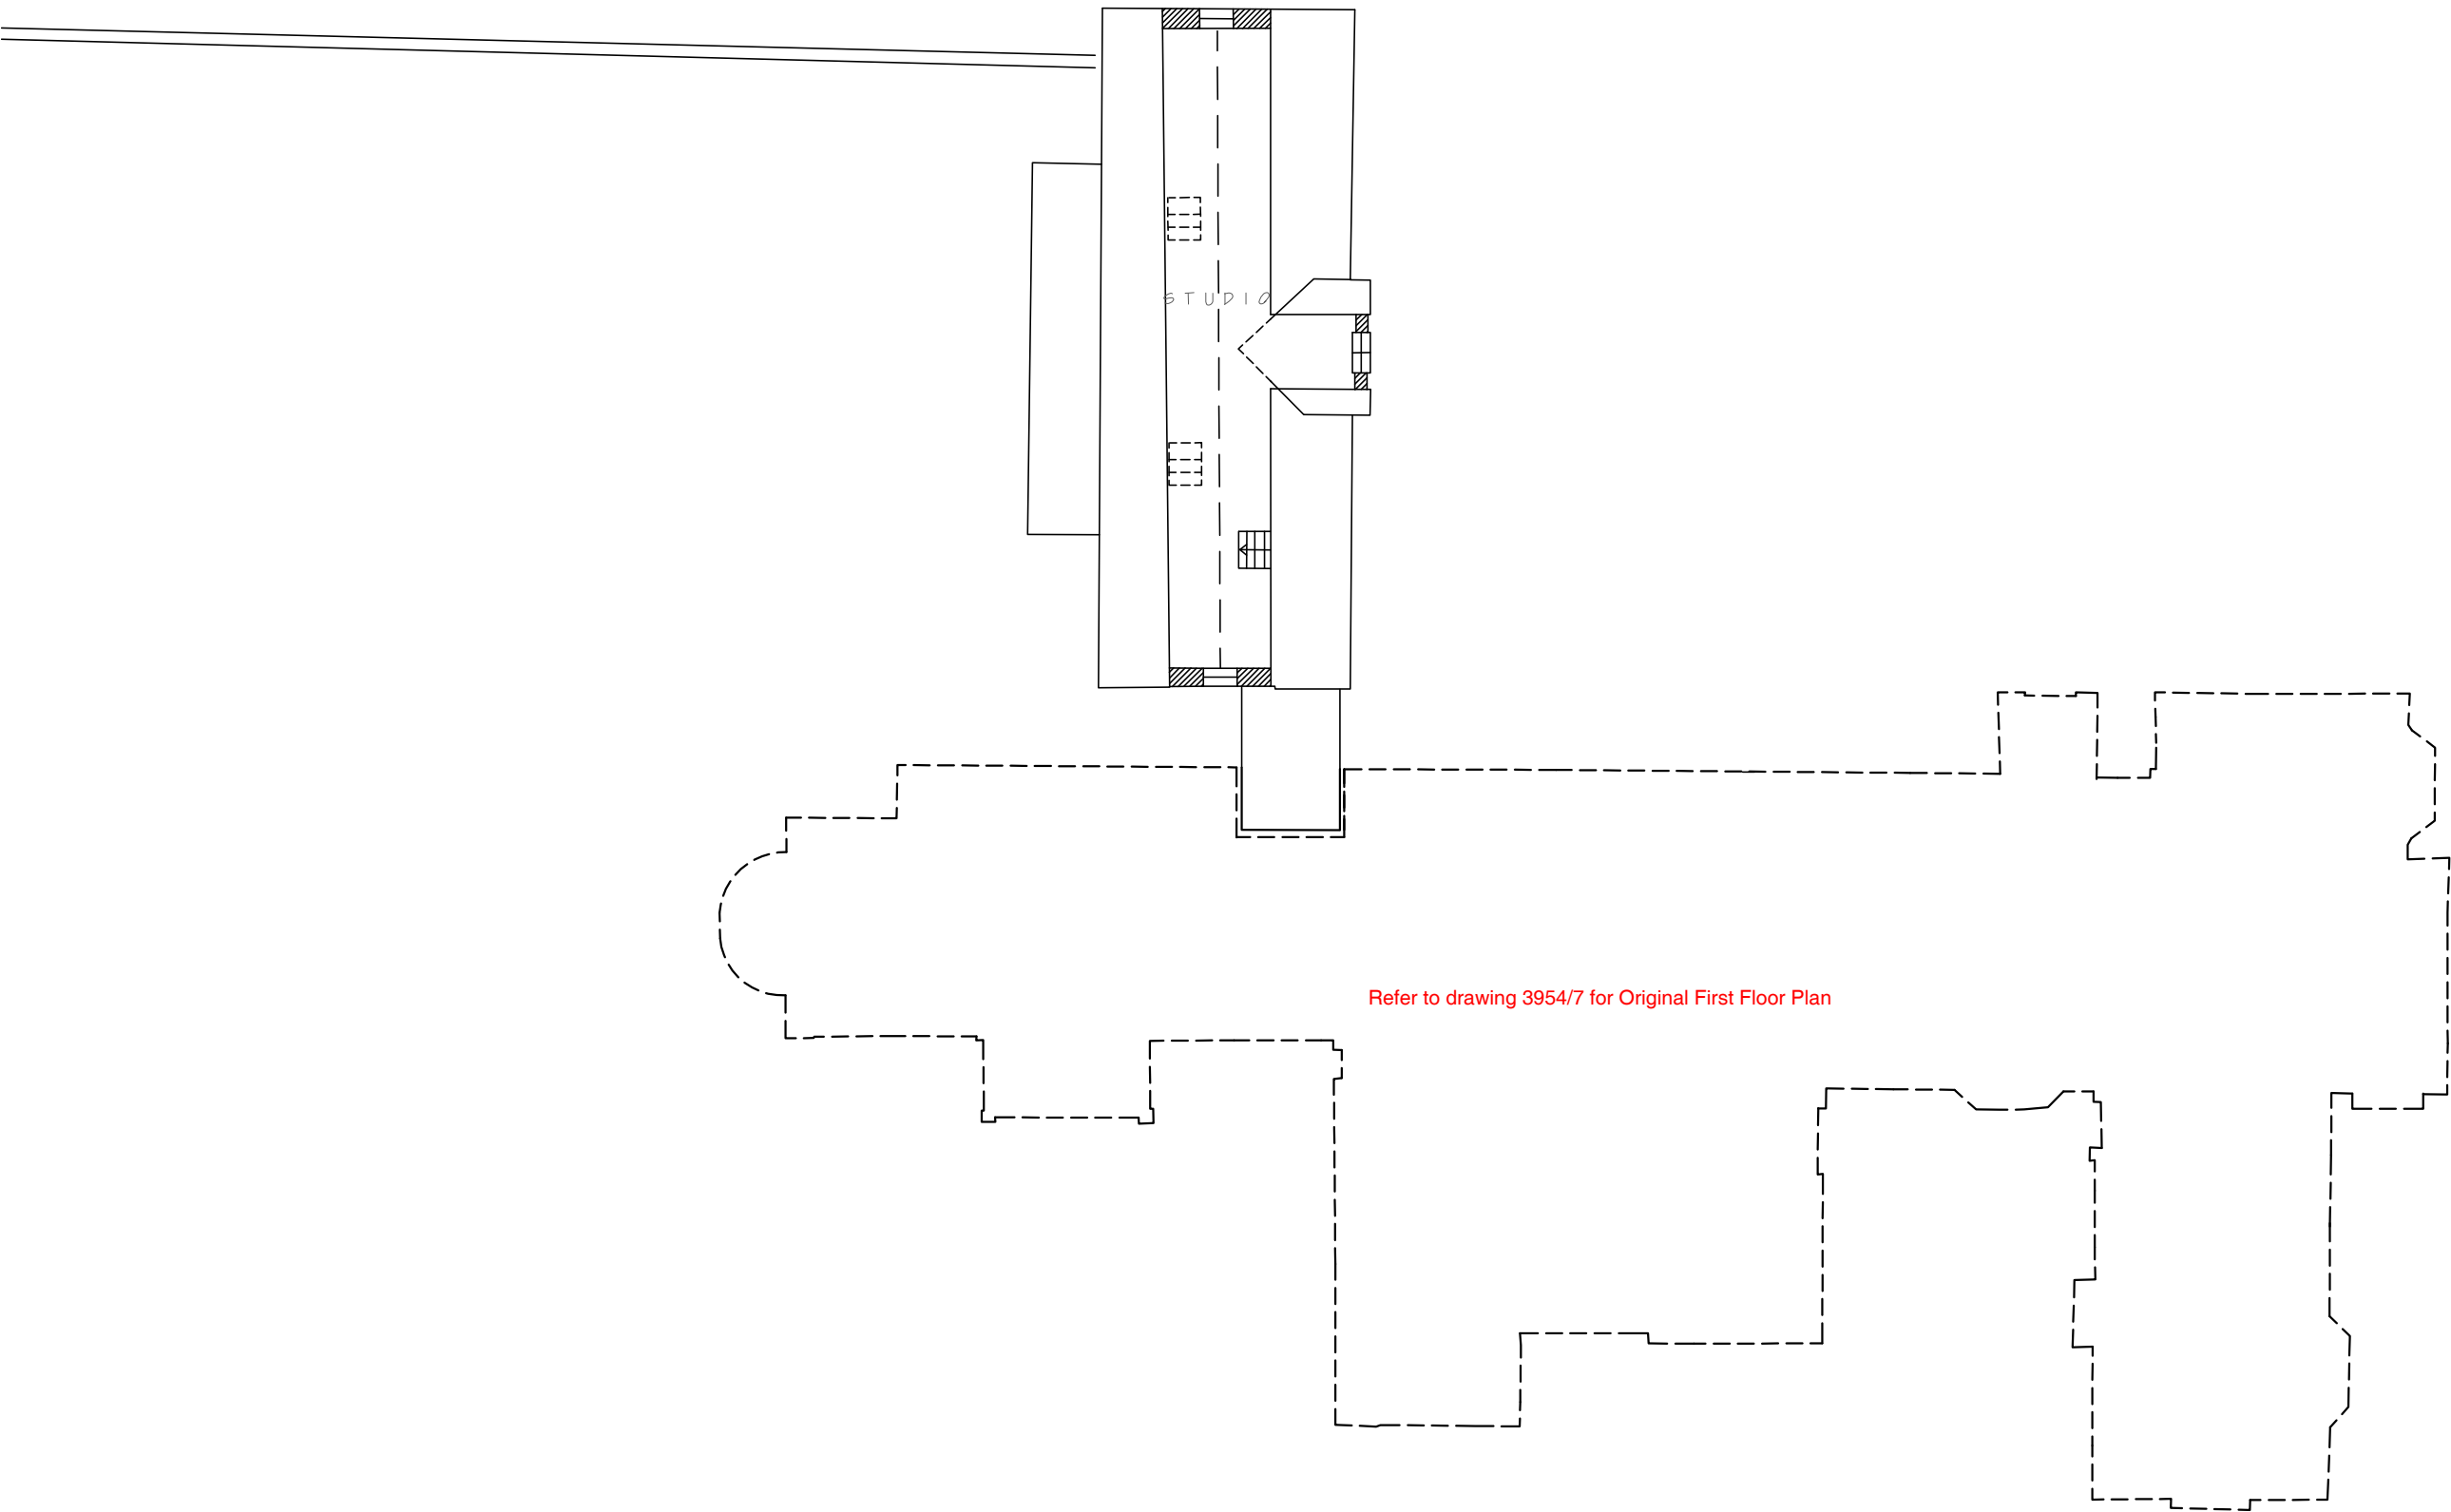

|   |          |  |    |
|---|----------|--|----|
|   |          |  |    |
|   |          |  |    |
|   |          |  |    |
| A | 16.01.26 |  | HB |

|      |      |       |       |
|------|------|-------|-------|
| Rev. | Date | Notes | Init. |
|------|------|-------|-------|

Inwoods - Farleigh Wick

Proposed First Floor Plan

|                |                |          |
|----------------|----------------|----------|
| Project Number | Drawing Number | Revision |
| 23118          | / 8002         | A        |

|          |              |
|----------|--------------|
| Status   | PLANNING     |
| Scale    | 1 : 200 @ A3 |
| Drawn by | HB/CH        |

