


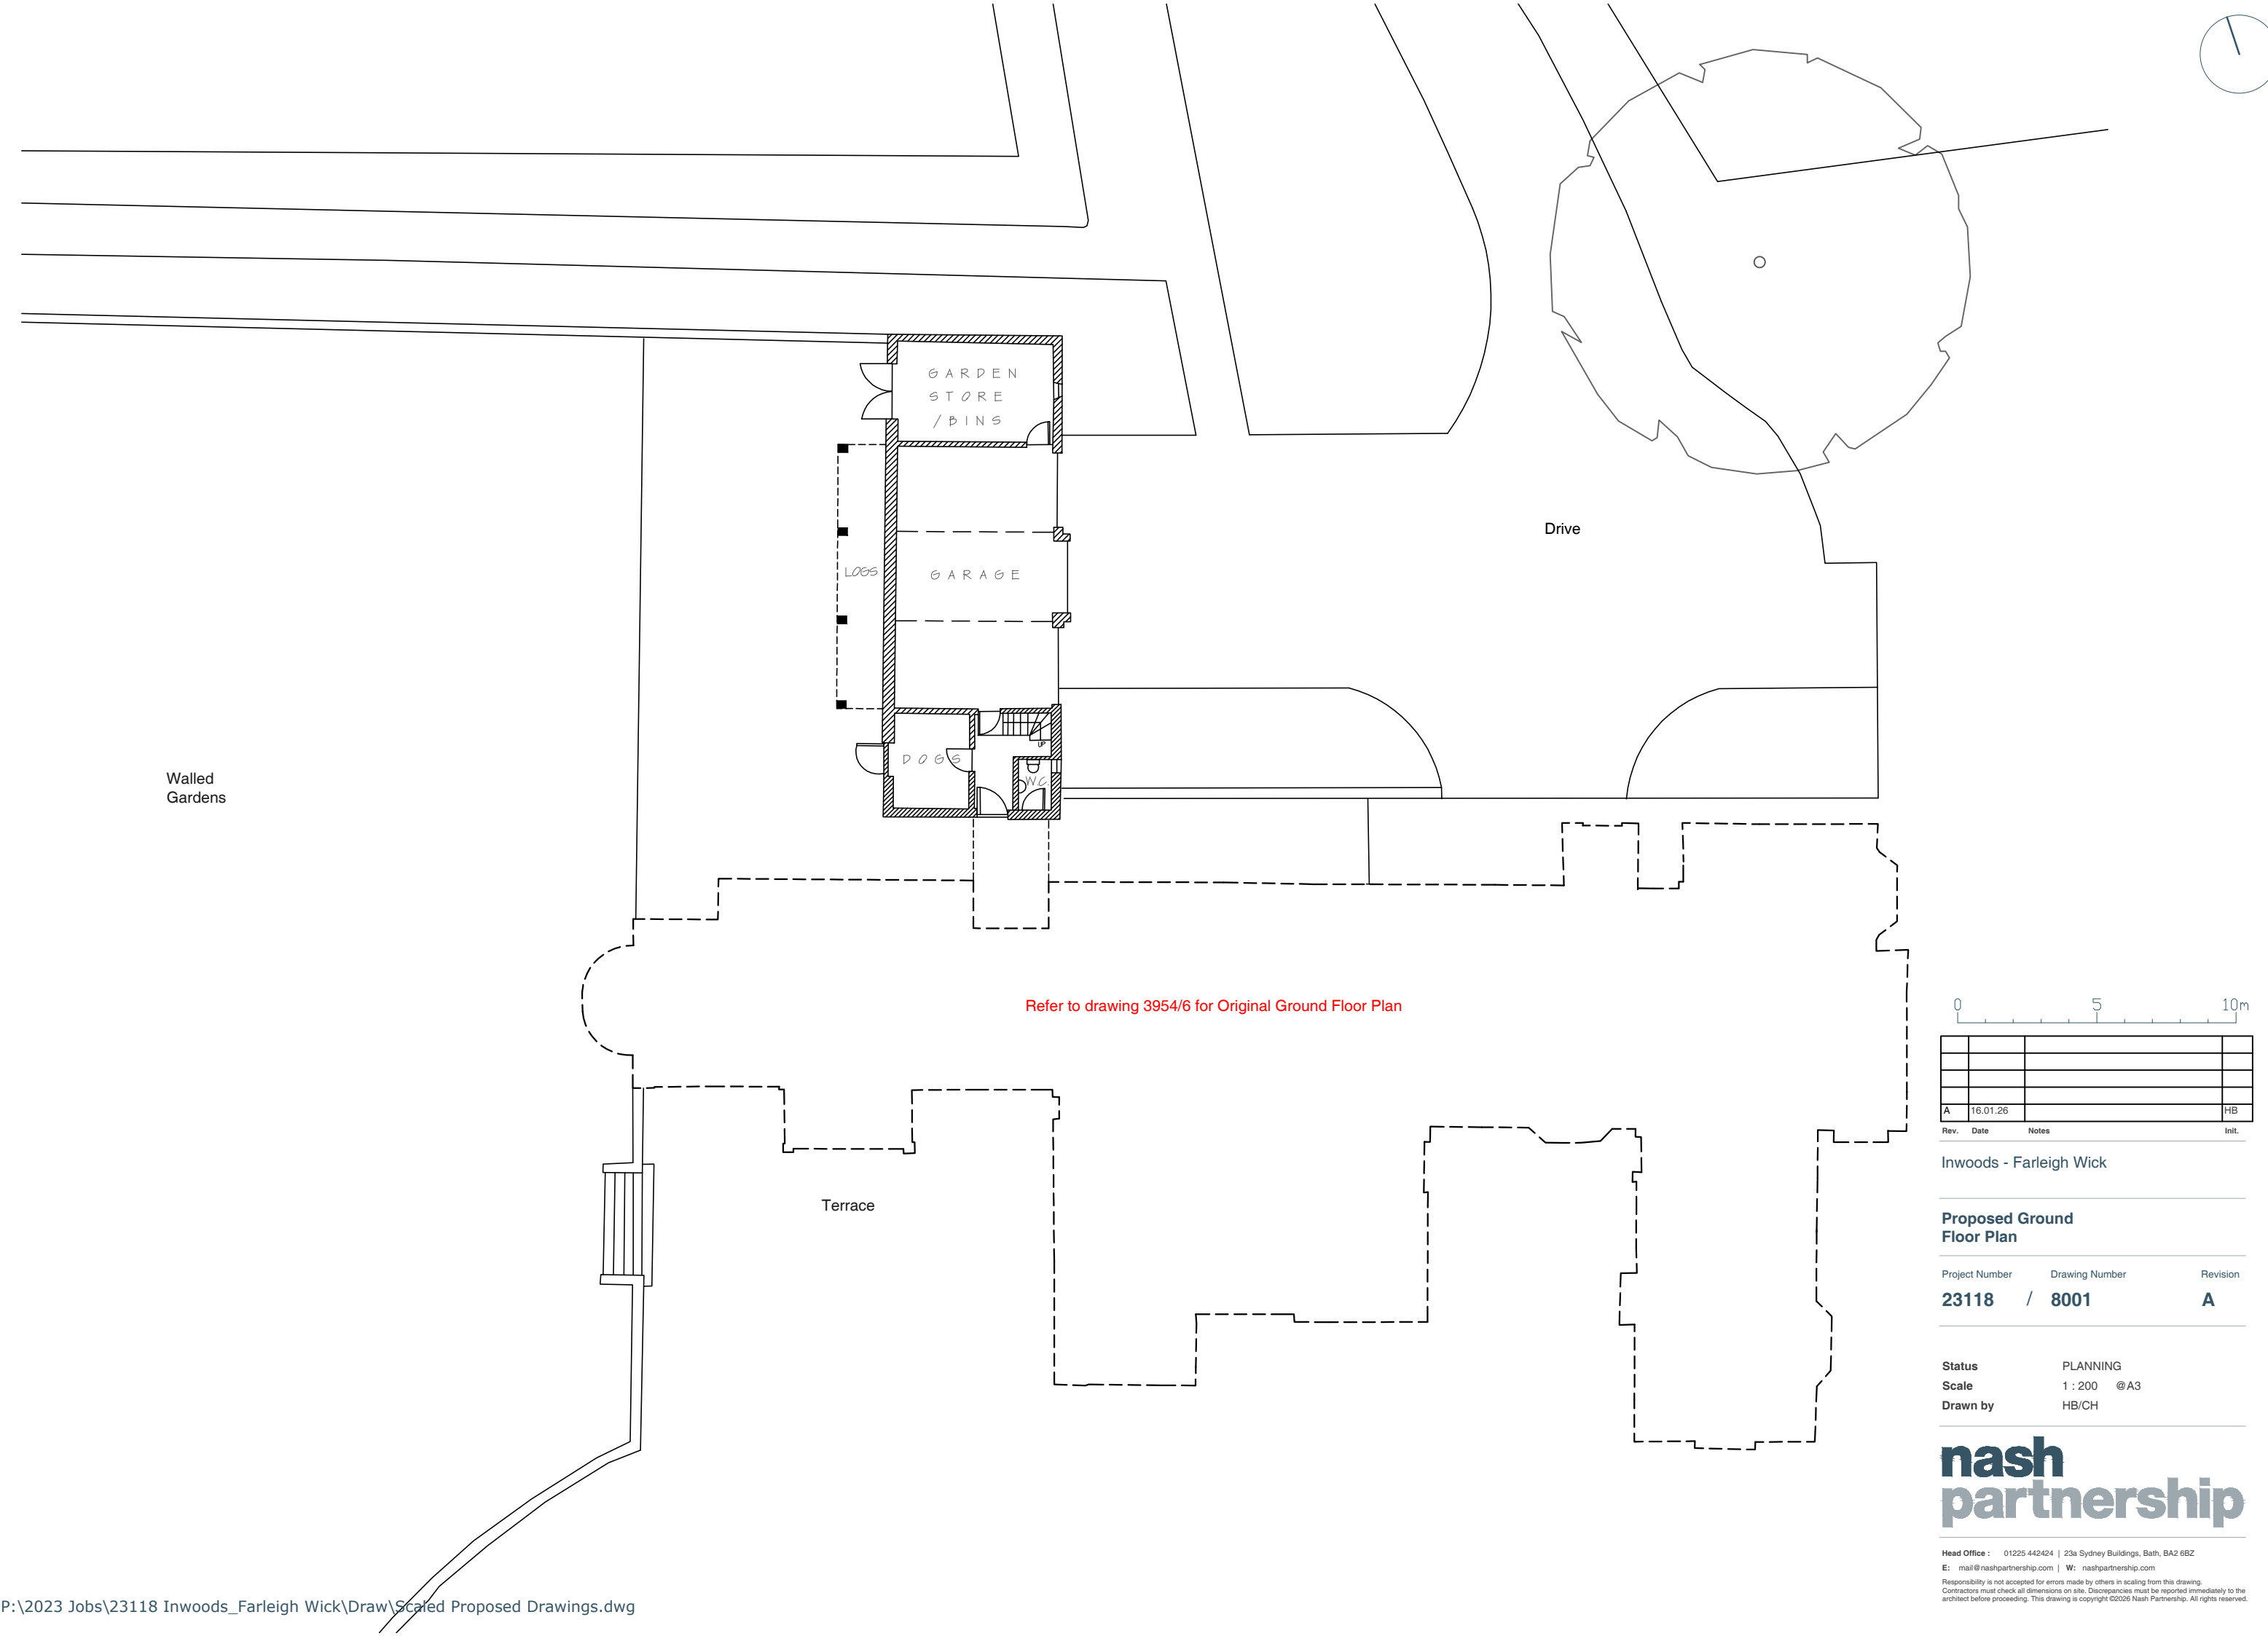

|      |          |       |       |
|------|----------|-------|-------|
| 05   |          |       |       |
| 0    |          |       |       |
| 5    |          |       |       |
| 10m  |          |       |       |
|      |          |       |       |
|      |          |       |       |
|      |          |       |       |
| A    | 16.01.26 |       | HB    |
| Rev. | Date     | Notes | Init. |

Inwoods - Farleigh Wick

Proposed Ground Floor Plan

|                |                |          |
|----------------|----------------|----------|
| Project Number | Drawing Number | Revision |
| 23118          | / 8001         | A        |

|          |             |
|----------|-------------|
| Status   | PLANNING    |
| Scale    | 1 : 200 @A3 |
| Drawn by | HB/CH       |

nash partnership