

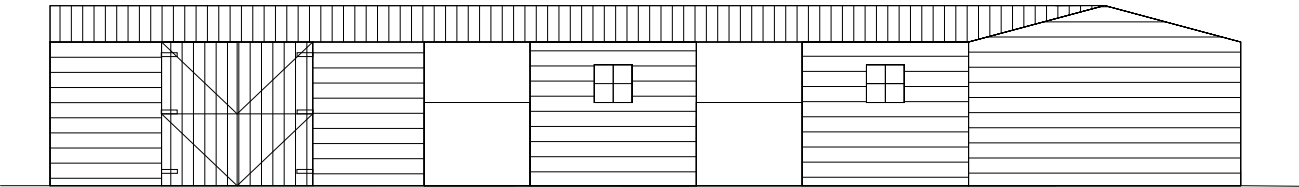
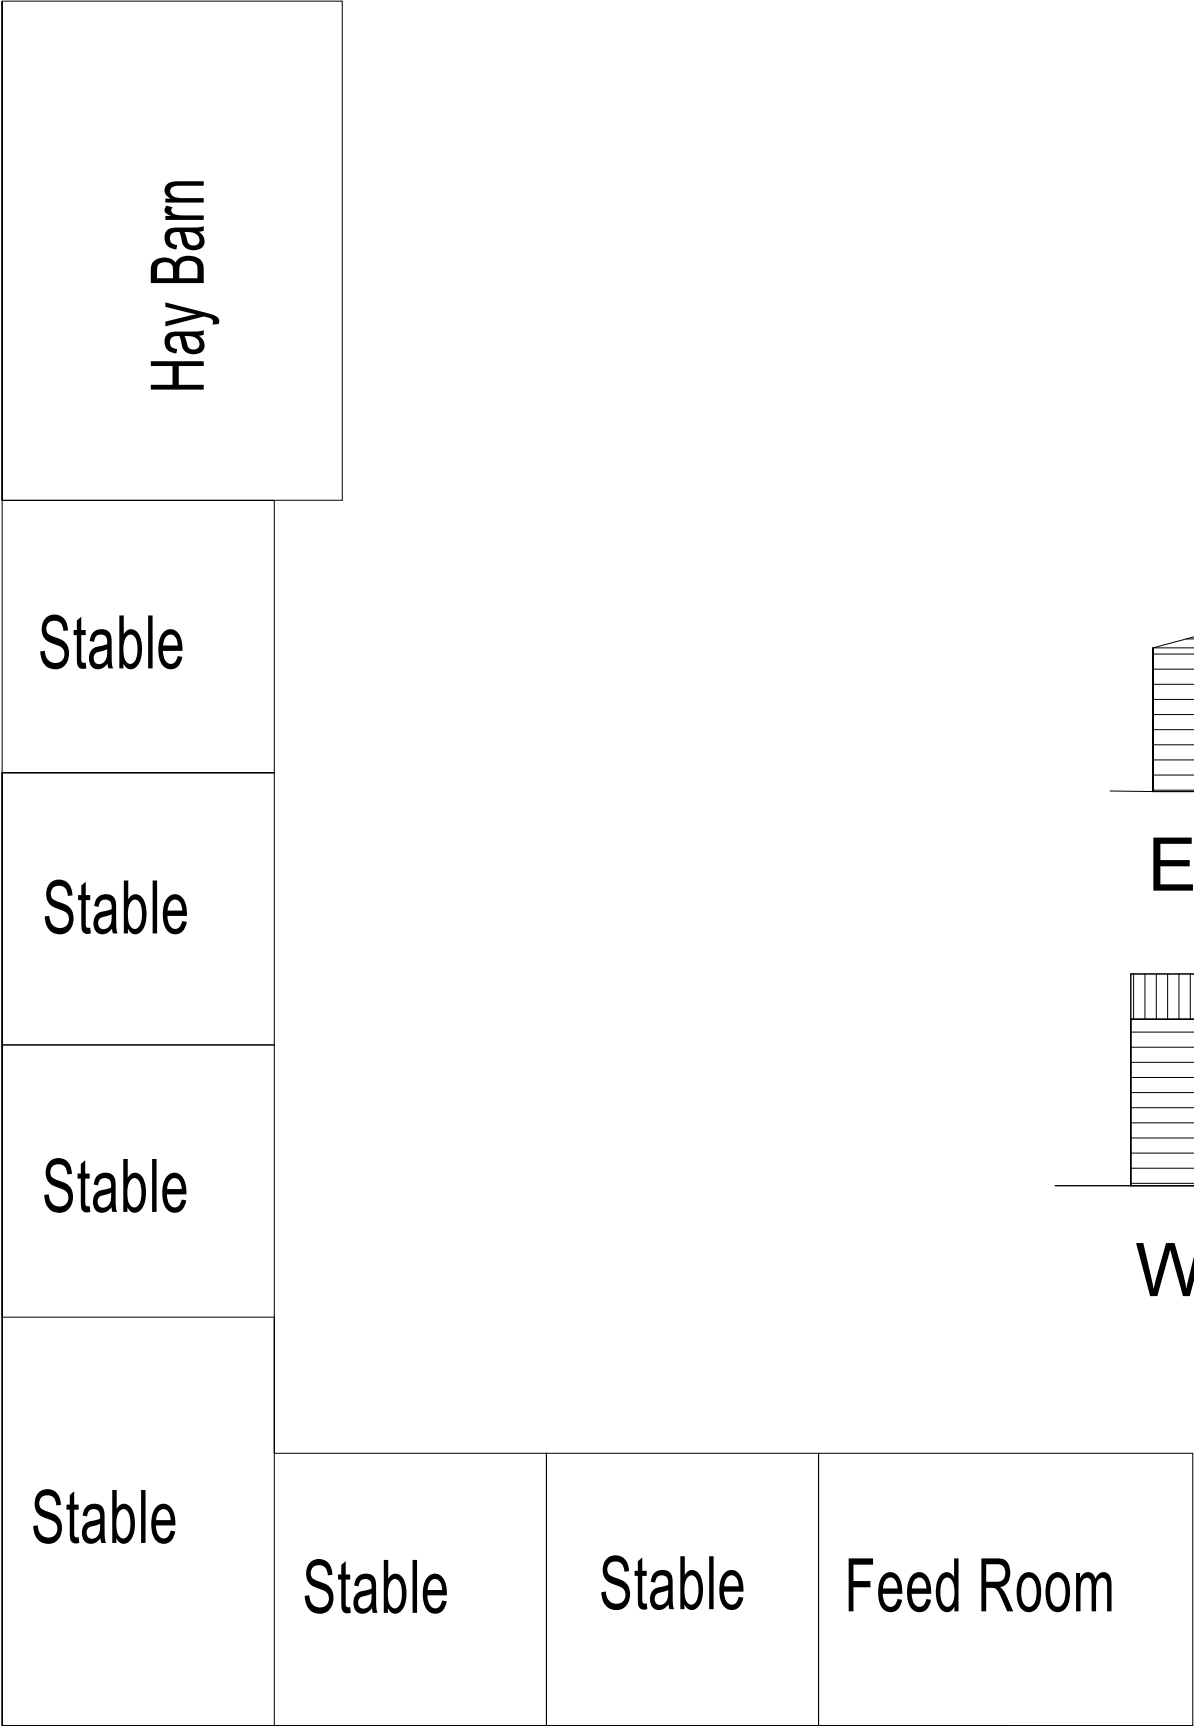



Scale Bar: 1:100 at A3

 


North Elevation

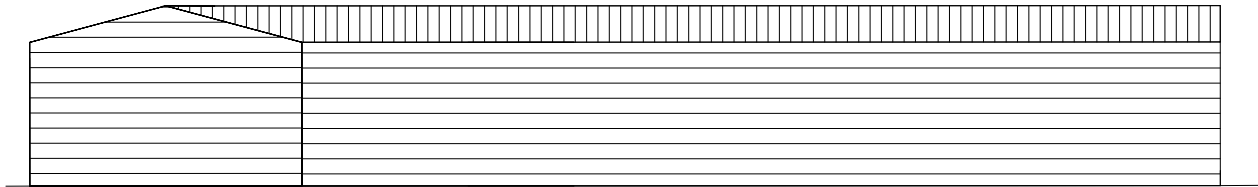

South Elevation

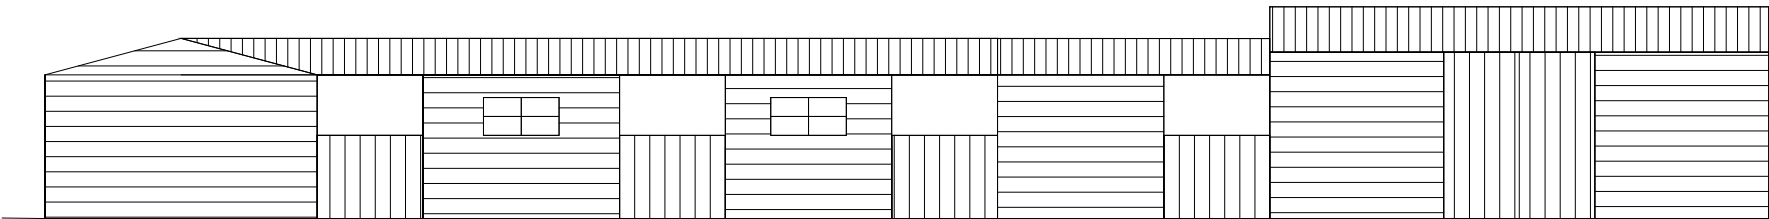

East Elevation

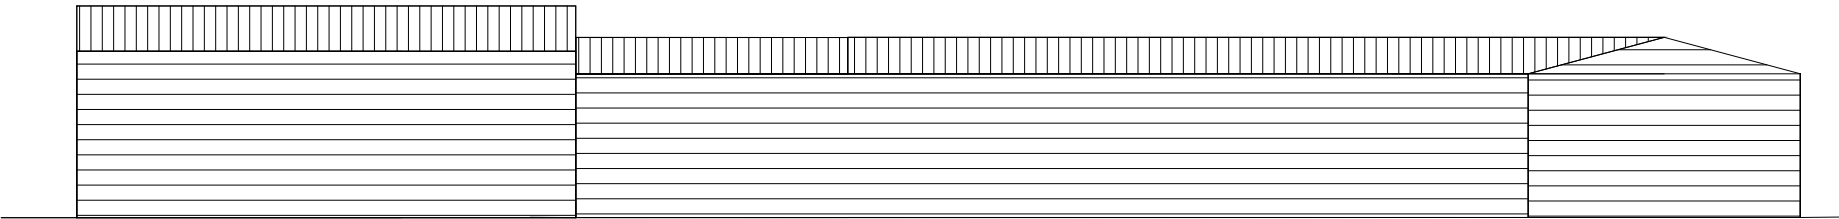

West Elevation

Title: Stables & Existing Building
Proposed Elevations and Floor Plan
Client: Mr M Pockett & Miss K
Hancox Site: Cherry Tree House
Date: February 2026
Scale: 1:100 at A3