



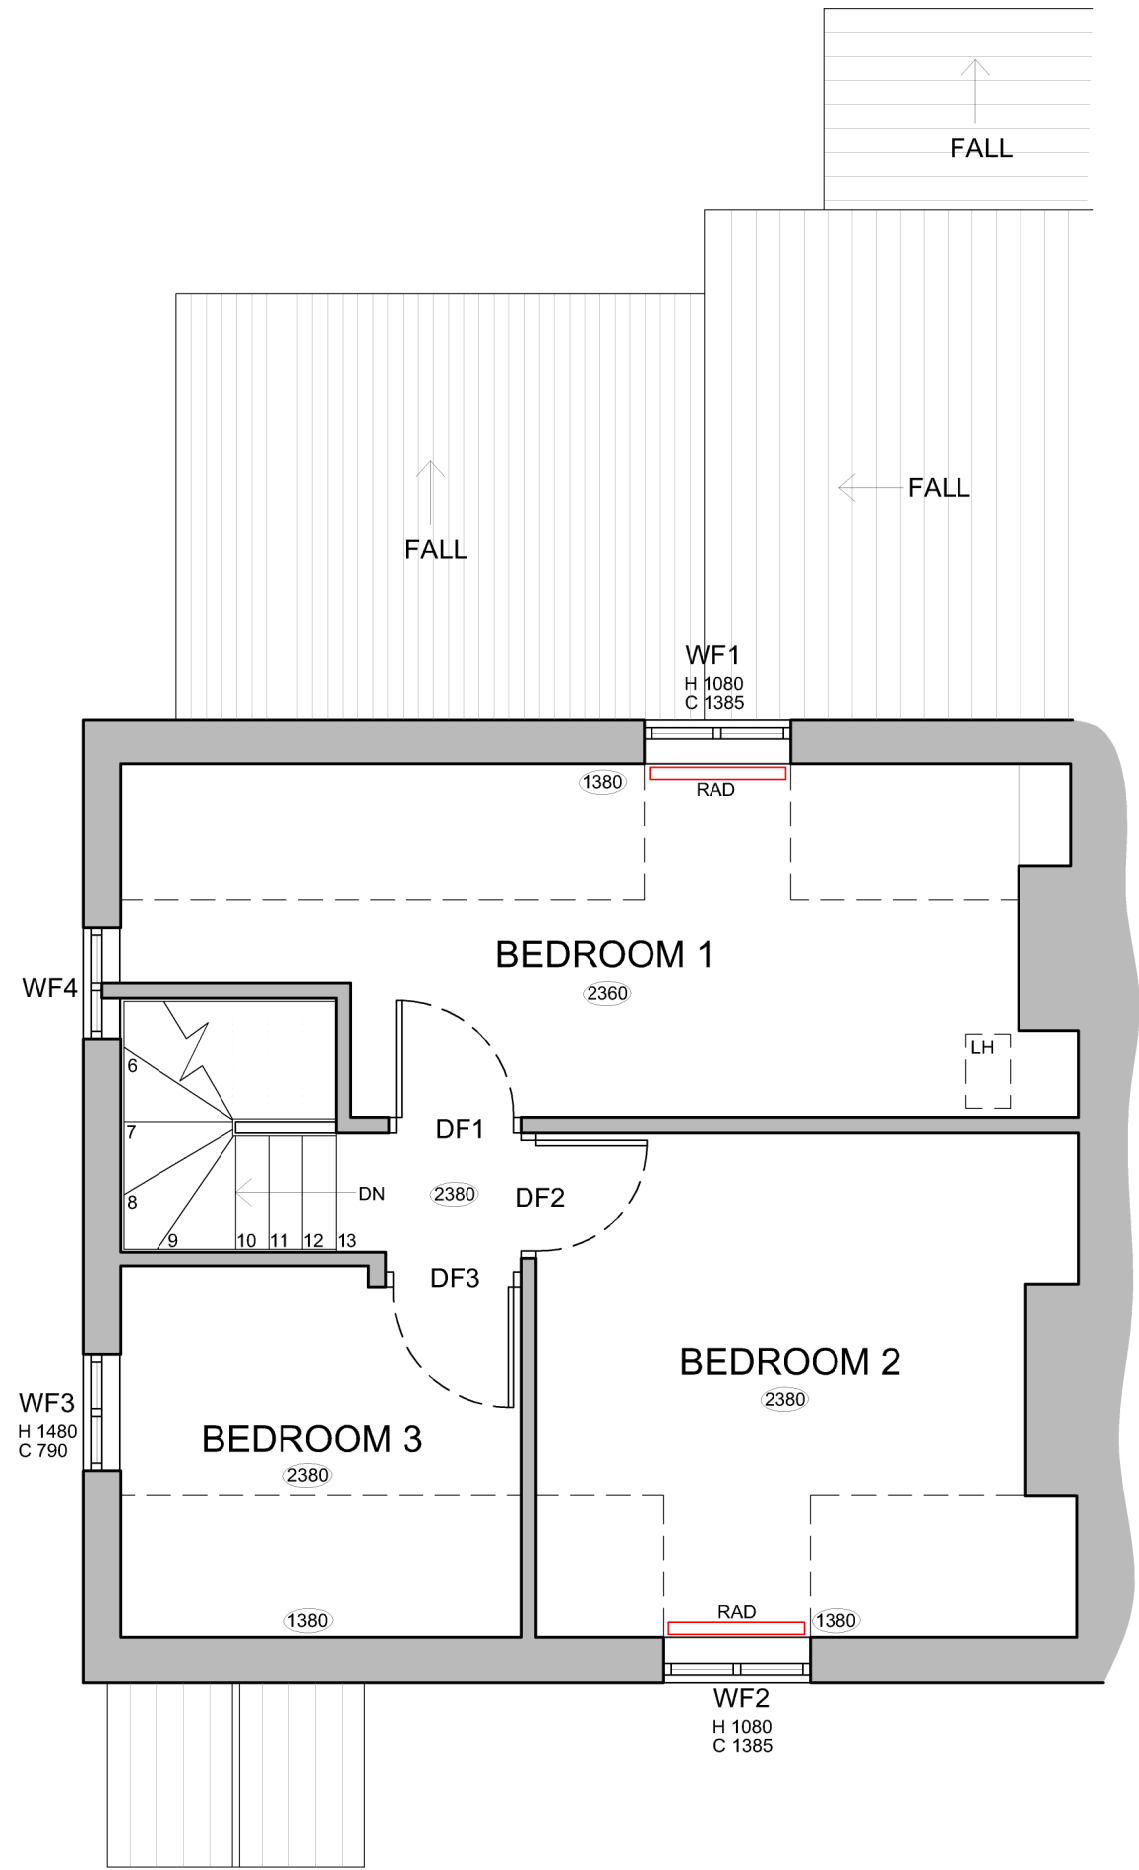


PHOTOGRAPH 1
EXISTING EAST ELEVATION

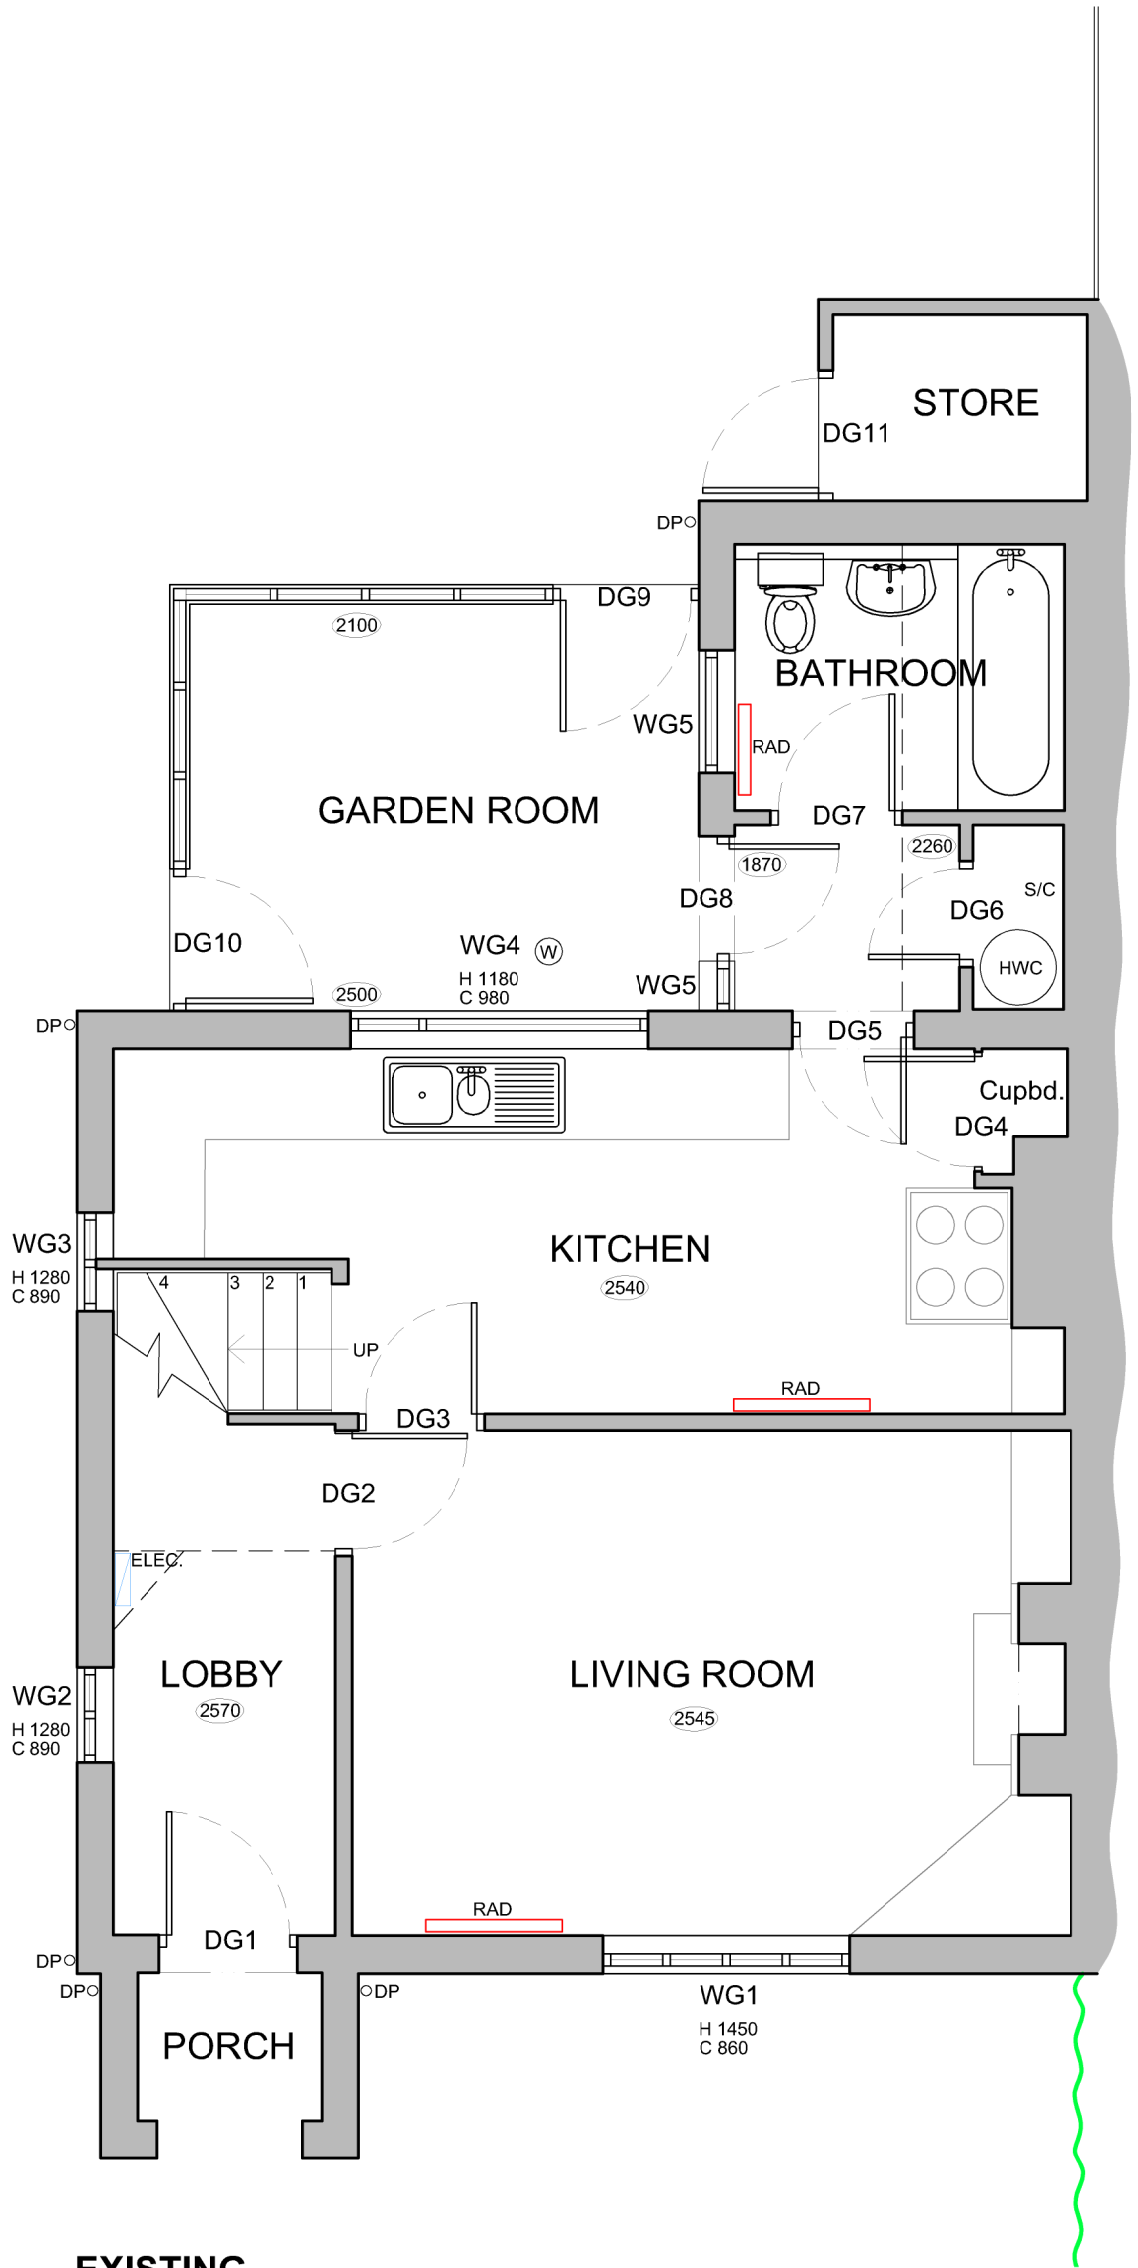

PHOTOGRAPH 3
EXISTING WEST ELEVATION




PHOTOGRAPH 2
EXISTING SOUTH ELEVATION

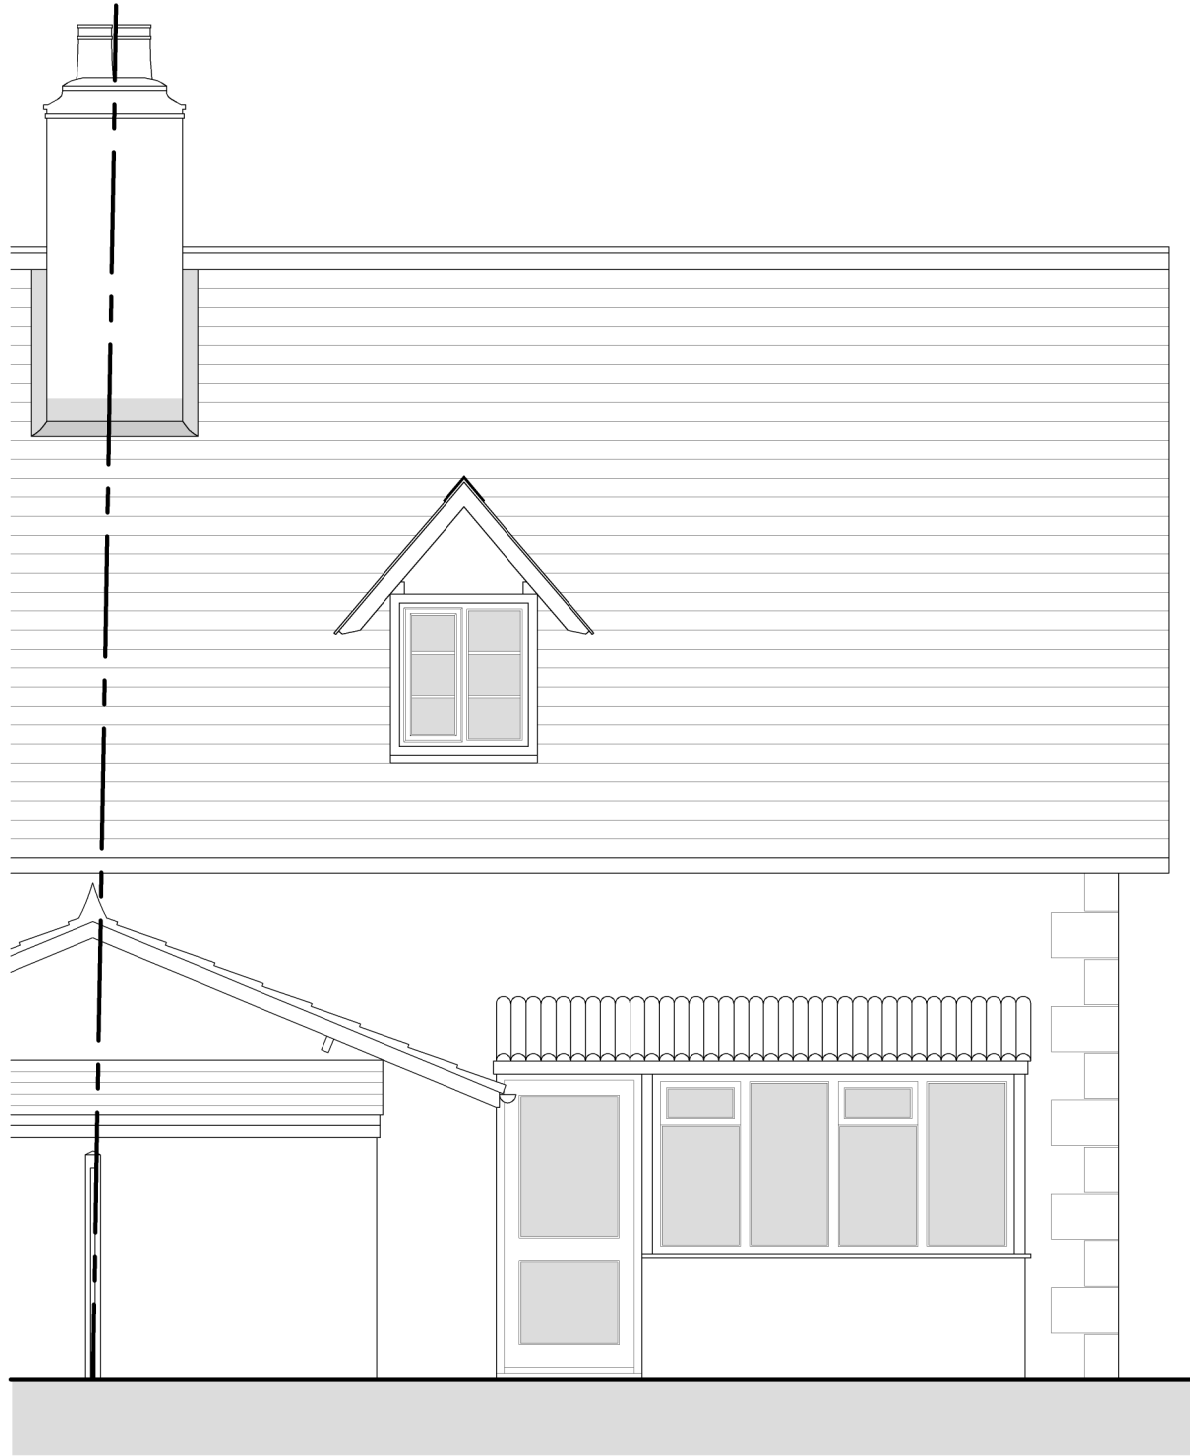



EXISTING
NORTH WEST ELEVATION
Scale 1:50



EXISTING
SOUTH WEST ELEVATION
Scale 1:50

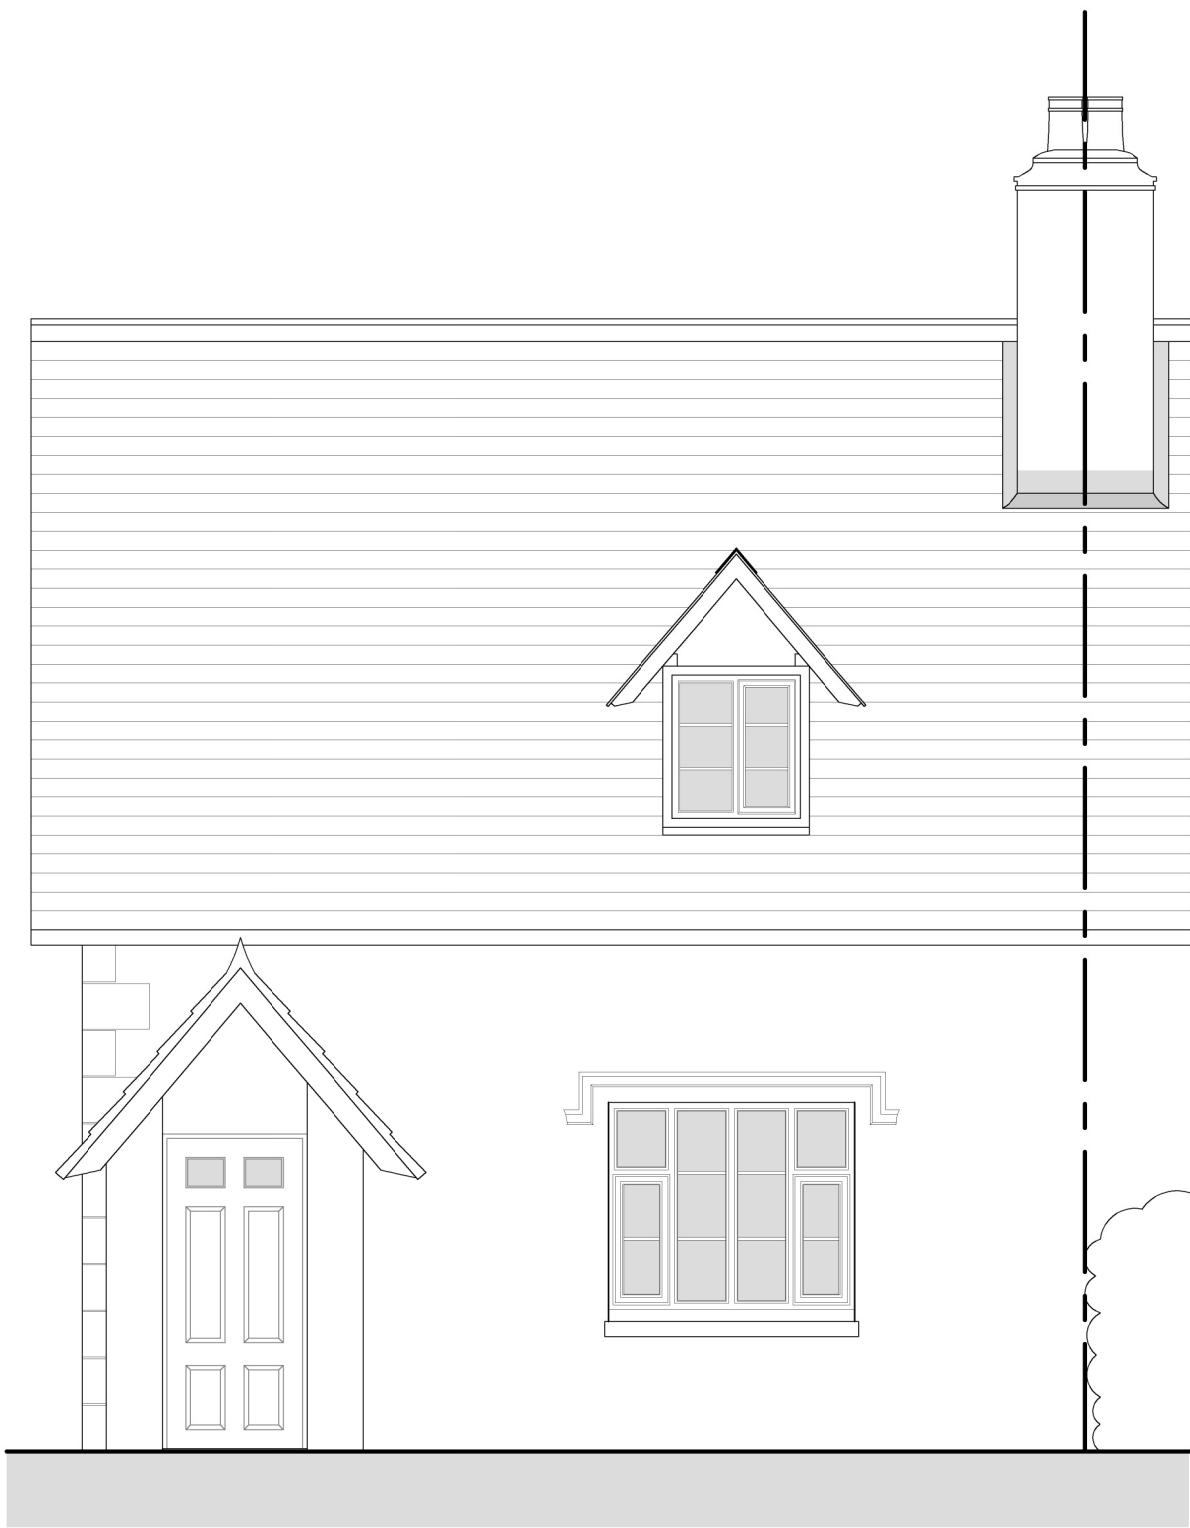

EXISTING
SOUTH EAST ELEVATION
Scale 1:50

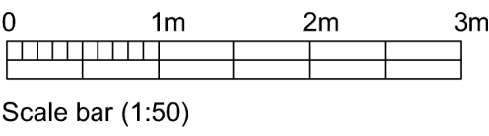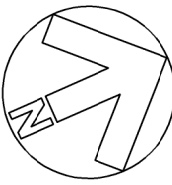

Rev.	Date	23.01.2025	Minor text amendments.	JG
CLIENT				
MR N HUES				
4 LODGE COTTAGES, POULSHOT, NEAR DEVIZES, SN10 1RQ				
PROJECT				
EXTENSION AND REFURBISHMENT				
DRAWING				
EXISTING FLOOR PLANS AND ELEVATIONS				
DRAWN:	Date:	08/12/2025	Scale:	1:50 @ A1
JG				
Drawing number:	4459-02	Rev.	A	
DOLMAN				
ARCHITECTURAL DESIGNERS BUILDING SURVEYORS COST CONSULTANTS CDM PRINCIPAL DESIGNERS				
Sussex House Bath Road Devizes Wiltshire SN10 2AF				
Tel: 01380 729456 Web: www.dolmansurveyors.co.uk Email: info@dolmansurveyors.co.uk				