


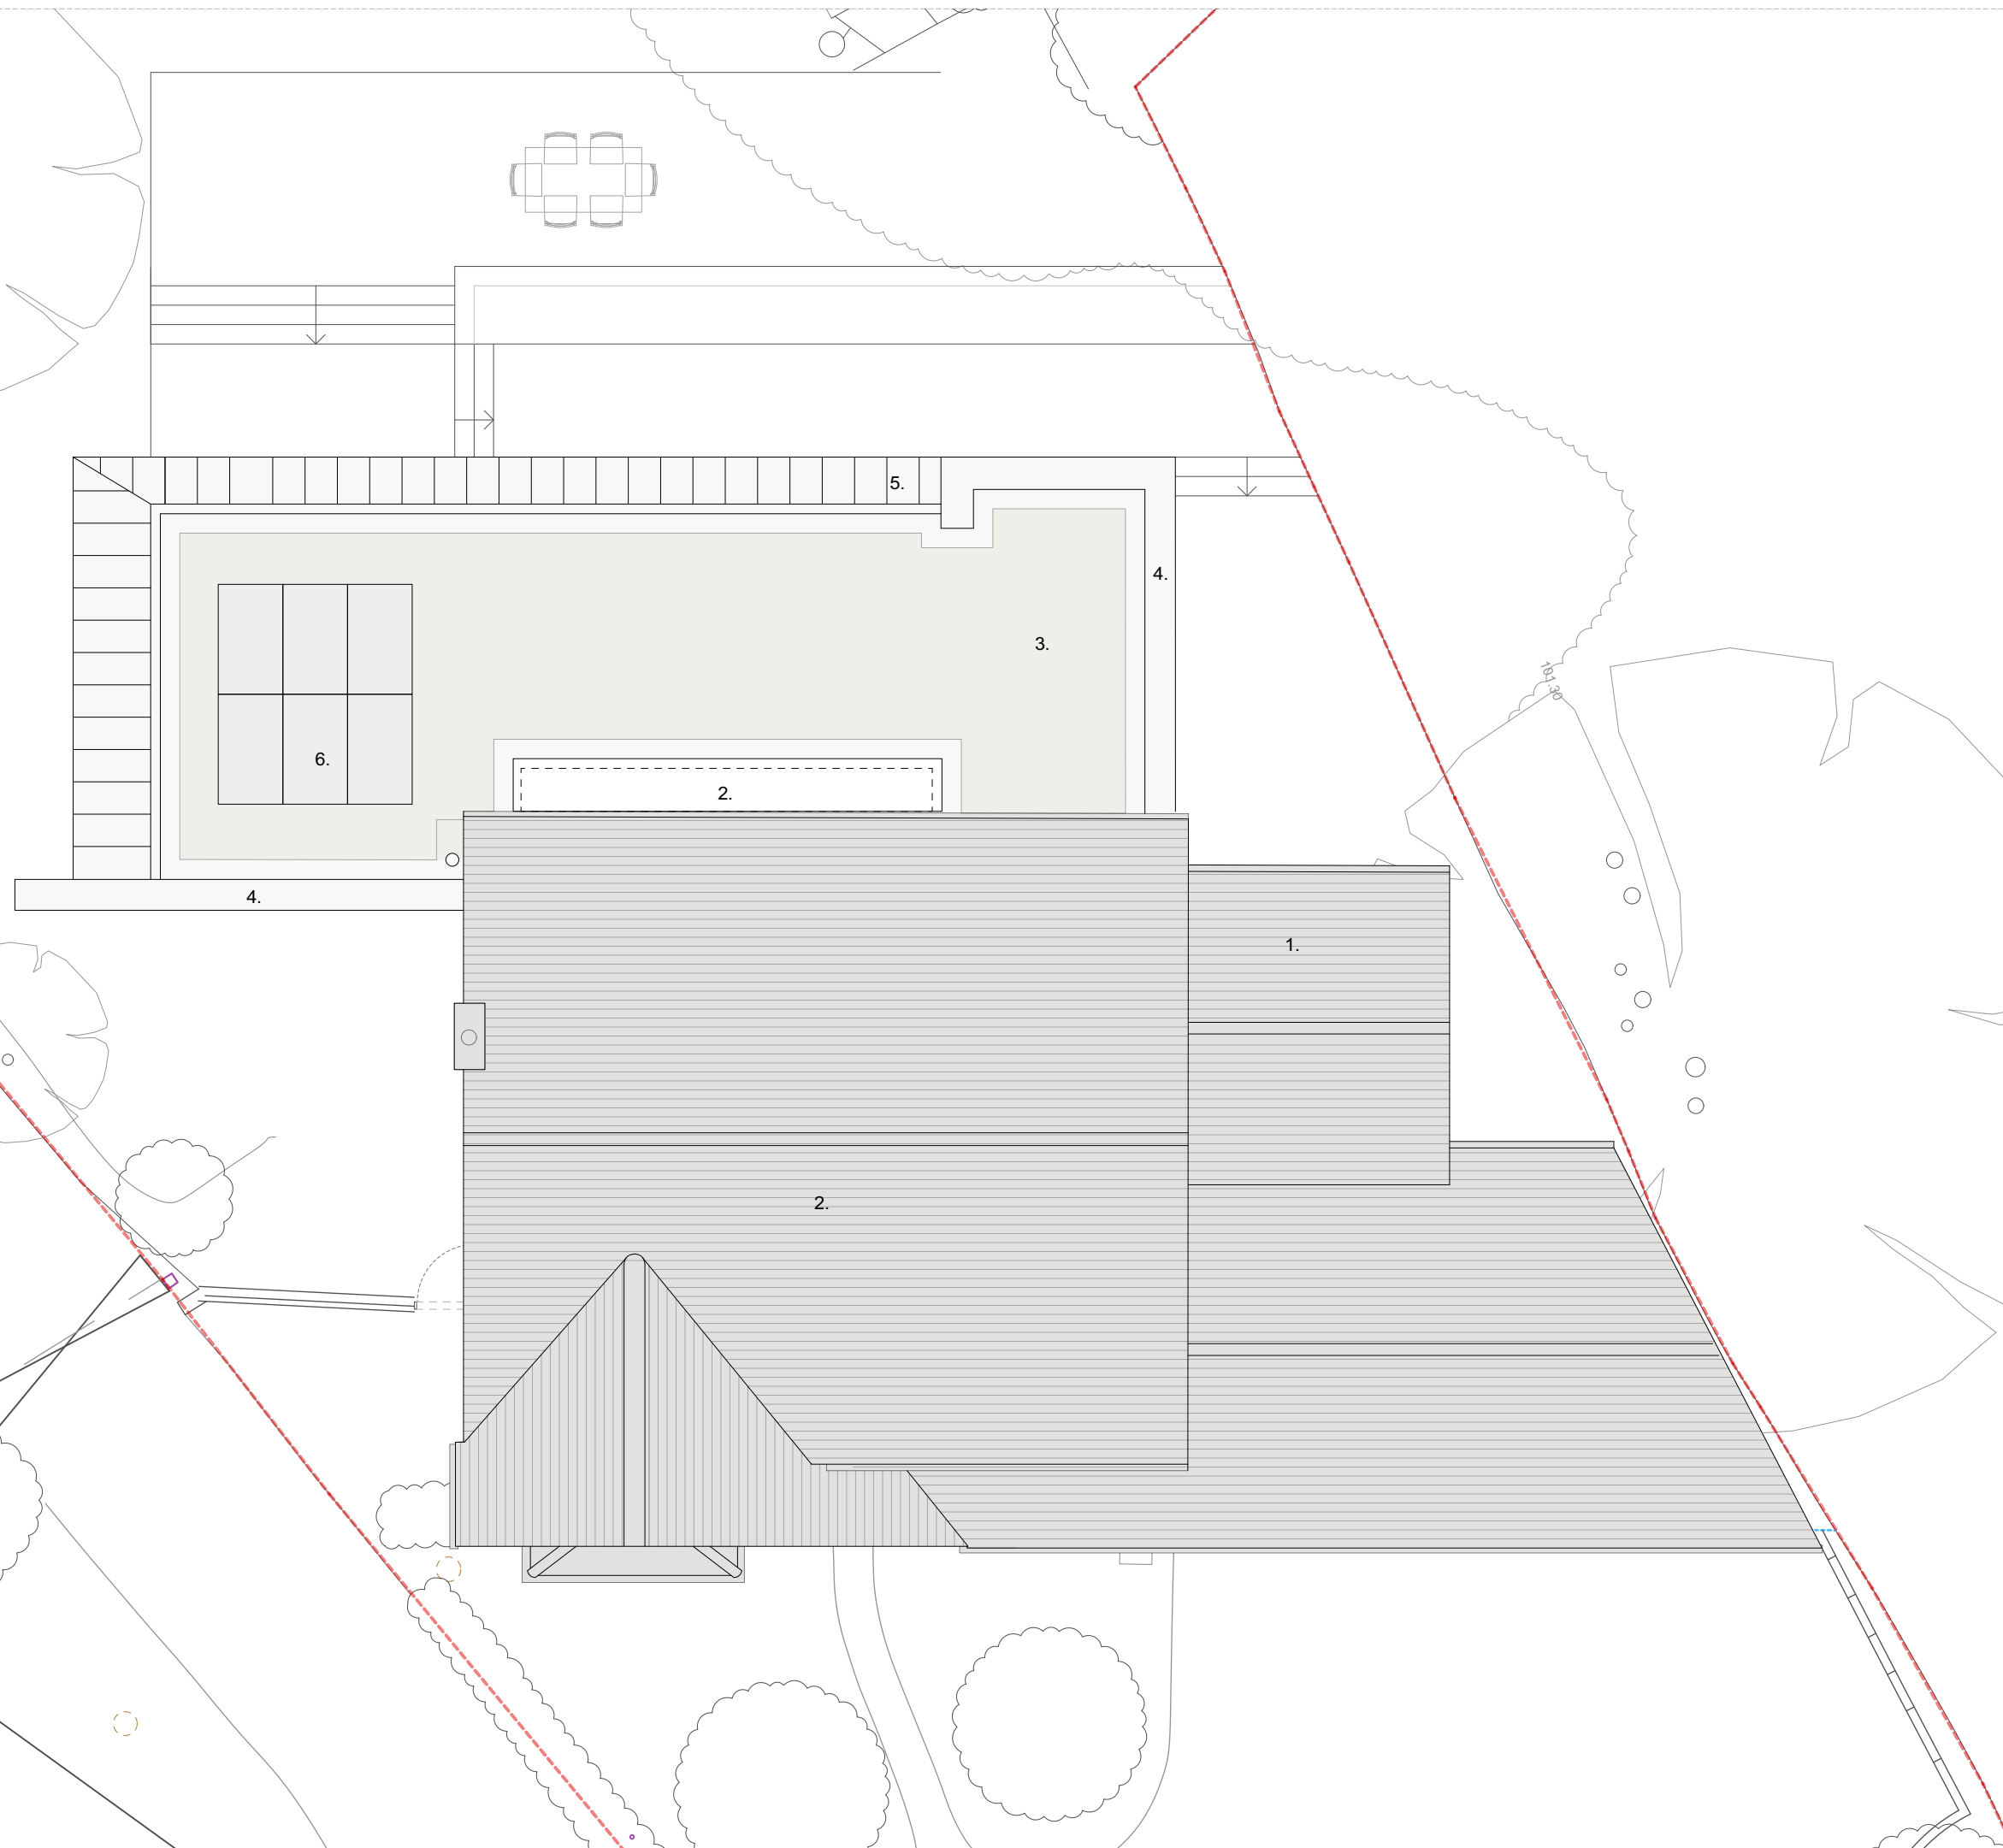

NOTES:

Key:

01. Plain Tiling
02. Rooflight
03. Sedum Roof
04. Stone Coping
05. Metal Standing Seam Roofing
06. PV Panels

P02	Roof Work Omitted	05/02/2026
P01	Planning	14/11/2025
REV.	DESCRIPTION	DATE

**PROPOSED -
Roof Floor Plan**

JOB NO. - DRAWING NO.	REV.
609 - 3 104	P02
Chubbs Close	
SCALE @ A3:	1:100
LAST PLOT DATE:	05/02/2026
DRAWN BY:	JM
CHECKED BY:	AD

PLANNING

