


Existing GIA = 48.72sqm

* This drawing is copyright of Openplanman®.
All rights reserved. Do not scale this drawing.
Check all dimensions on site. This drawing is
only to be used on the site for which designed.
All materials specified are subject to
confirmation on site prior to works commencing.

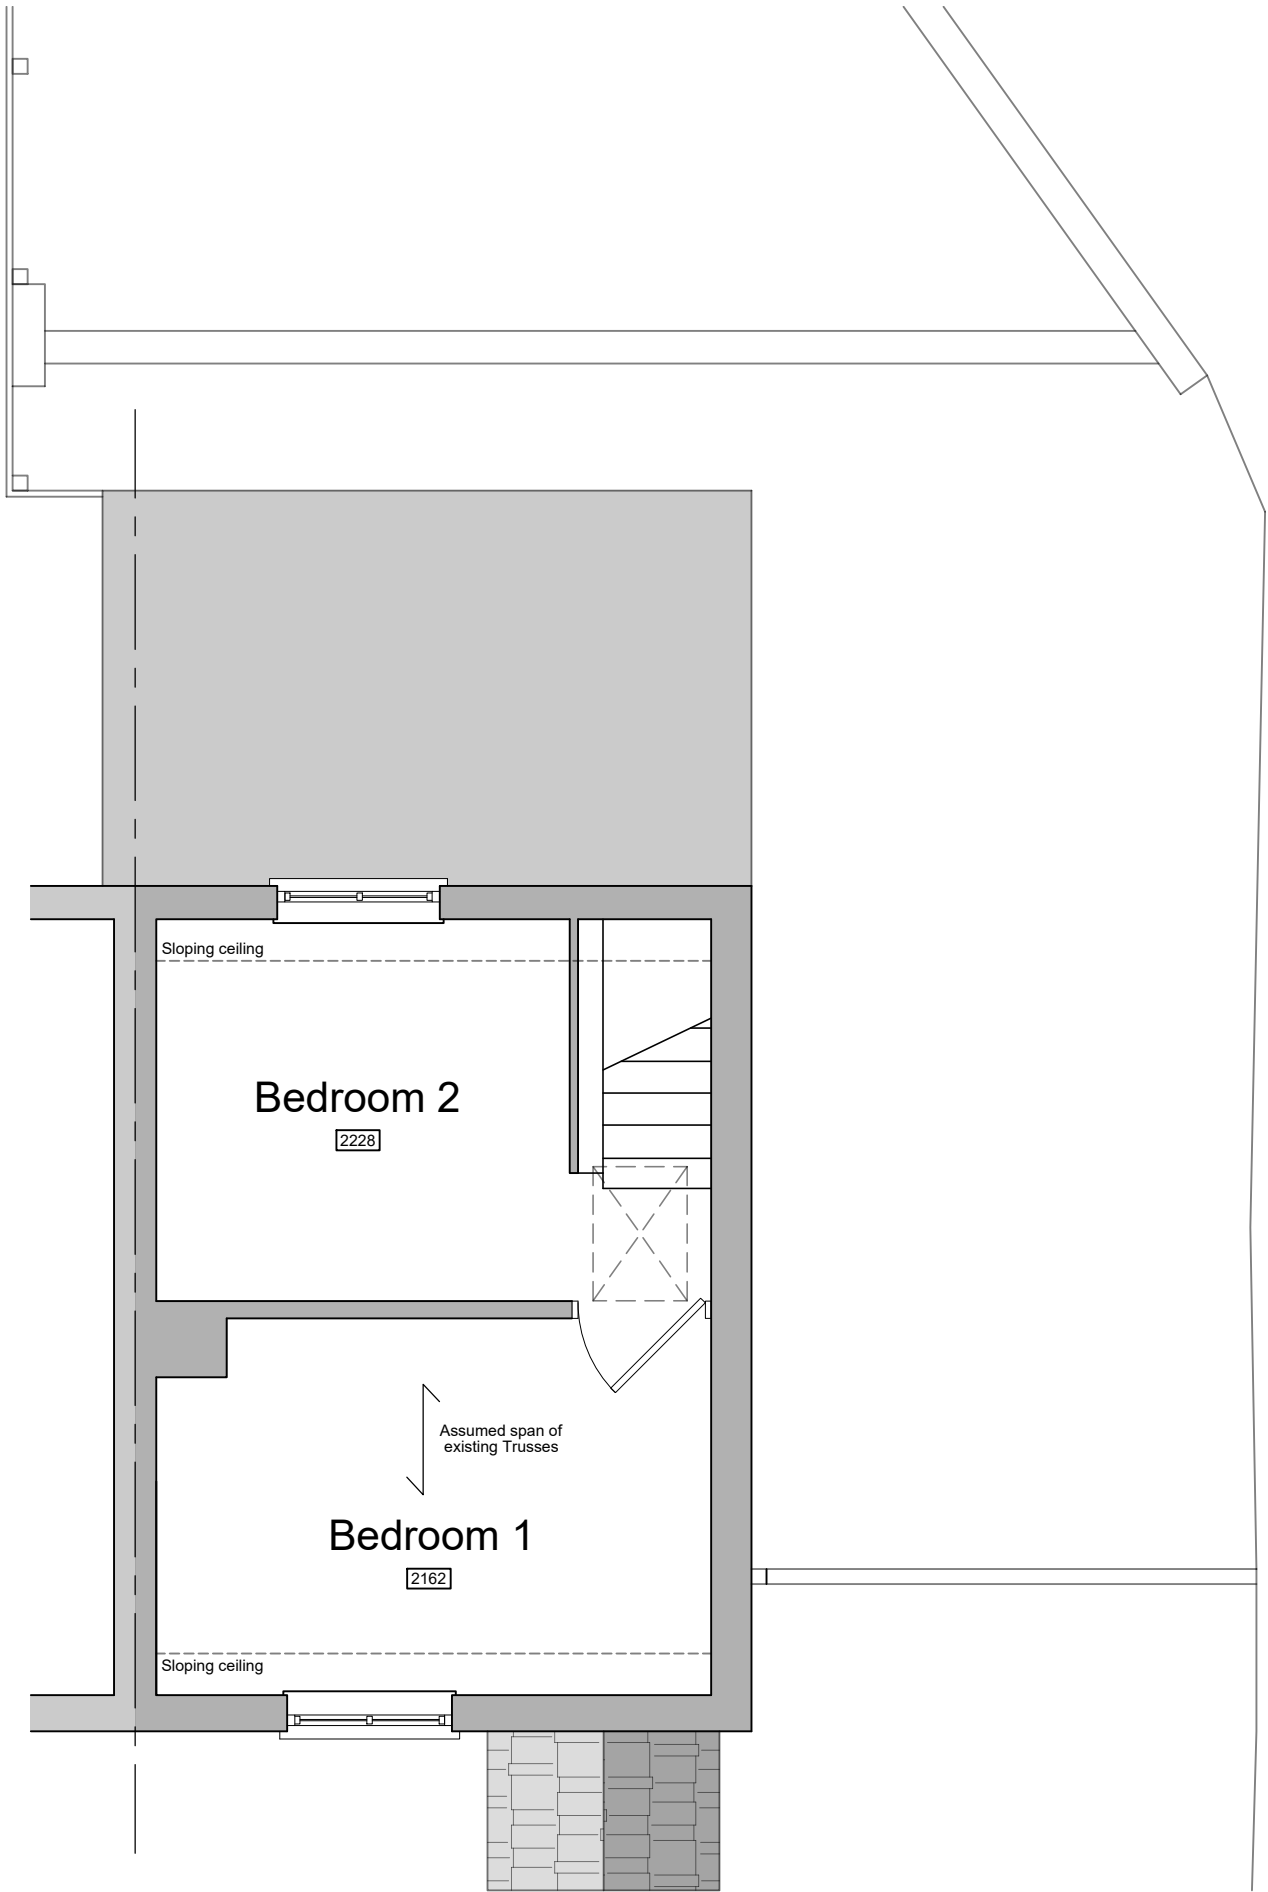

FOR PLANNING



Rev.	Description.	Date.	Initial.
------	--------------	-------	----------

OPEN PLAN MAN[®]

DESIGNlimited

18 Bewley Crescent
Lacock
Wiltshire
SN15 2PL

info@opmdesign.co.uk

Client:	Ms K. Melville
Project:	Proposed Single & Two-Storey Side & Rear Extensions 8 Duck Street, Potterne, Devizes, Wiltshire, SN10 5NB
Drawing Title:	Existing First Floor Plan

Scale:	1:50 @ A3	Date:	Nov 24	Drawn:	AJ	Checked:	JLG
Drawing No:	MDS/24/101	Revision:	B				