



\* This drawing is copyright of Openplanman®. All rights reserved. Do not scale this drawing. Check all dimensions on site. This drawing is only to be used on the site for which designed. All materials specified are subject to confirmation on site prior to works commencing.

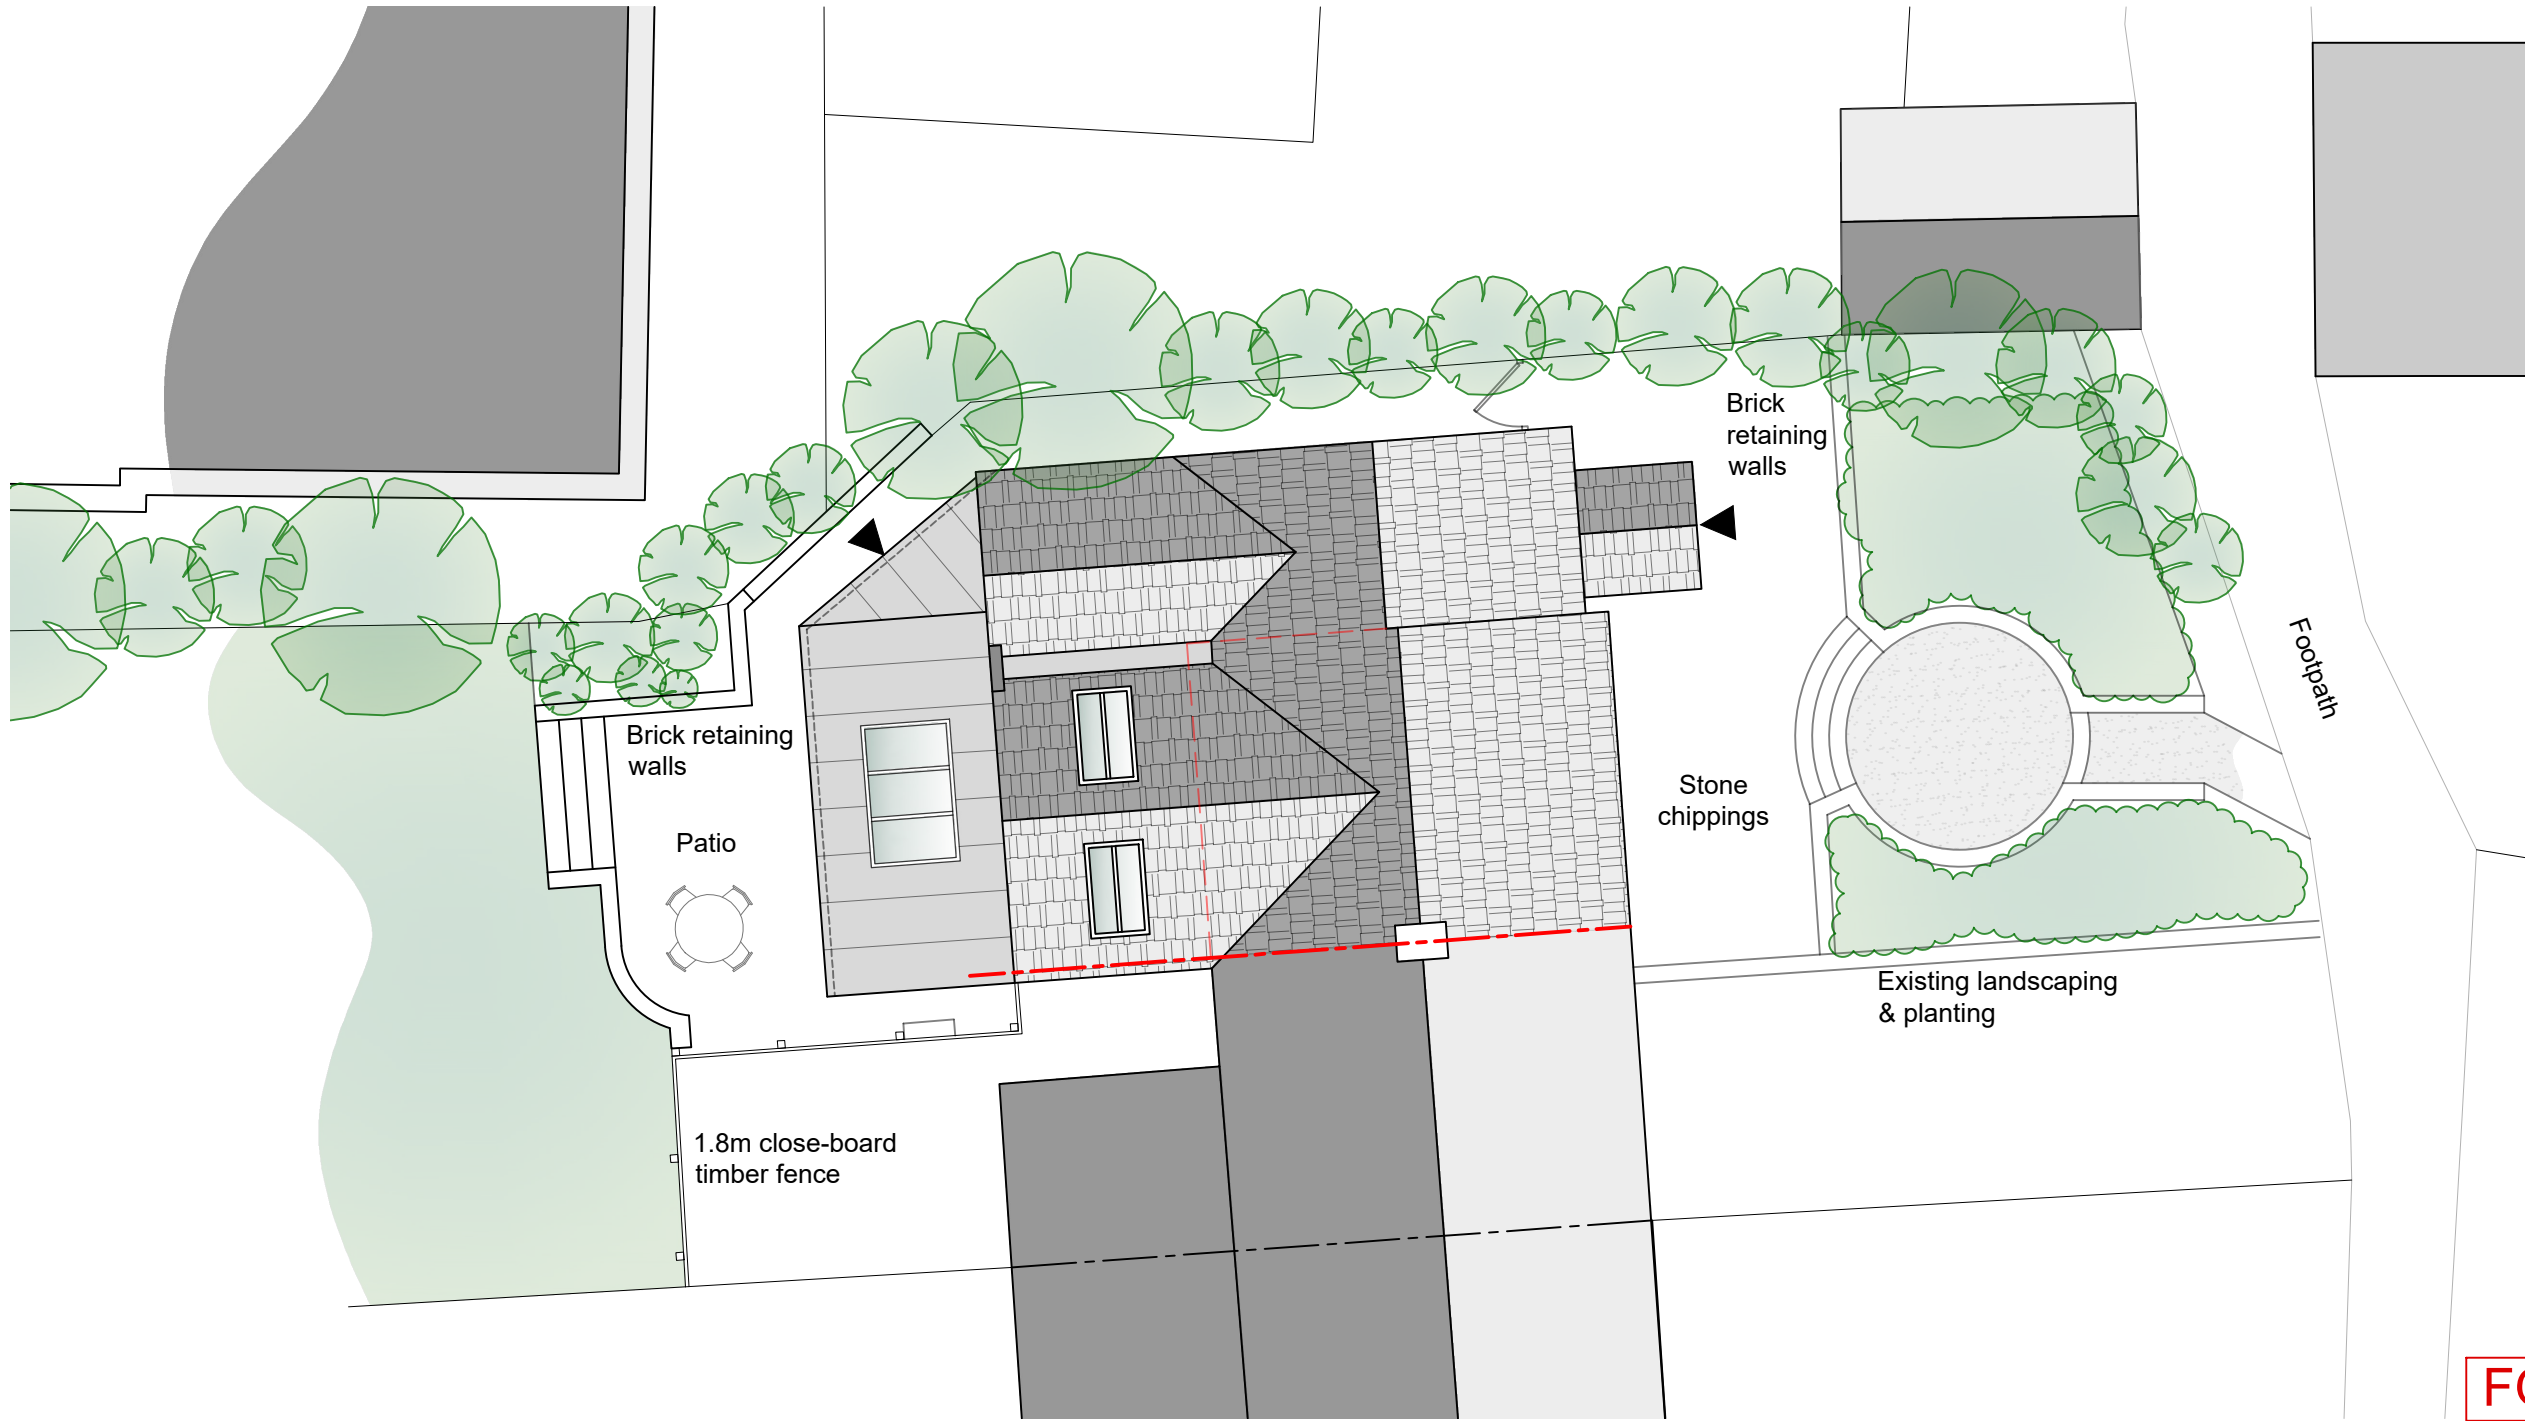

**FOR PLANNING**

|      |   |        |          |
|------|---|--------|----------|
| D    | Eaves/fascia line indicated for single storey extension roof                                                                             | Jan 26 | AJ       |
| C    | Angle of extension wall revised further                                                                                                  | Jan 26 | AJ       |
| B    | Position of retaining wall to Northern boundary updated. Angle of extension wall revised and width of rear extension reduced accordingly | Jan 26 | AJ       |
| A    | Revised front porch design to replicate existing                                                                                         | Jun 25 | AJ       |
| Rev. | Description.   | Date.  | Initial. |

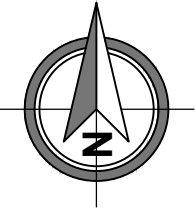

18 Bewley Crescent  
Lacock  
Wiltshire  
SN15 2PL

info@opmdesign.co.uk

|                |   |
|----------------|---|
| Client:        | Ms K. Melville                                                                                               |
| Project:       | Proposed Single & Two-Storey Side & Rear Extensions<br>8 Duck Street, Potterne, Devizes, Wiltshire, SN10 5NB |
| Drawing Title: | Proposed Site Plan                                                                                           |

|        |            |       |        |        |    |          |     |
|--------|------------|-------|--------|--------|----|----------|-----|
| Scale: | 1:100 @ A3 | Date: | Dec 24 | Drawn: | AJ | Checked: | JLG |
|--------|------------|-------|--------|--------|----|----------|-----|

|             |             |           |   |
|-------------|-------------|-----------|---|
| Drawing No: | MDS/24/1300 | Revision: | D |
|-------------|-------------|-----------|---|

1:100 1m 2m 3m 4m 5m 6m