


Proposed GIA = 107.07sqm

* This drawing is copyright of Openplanman®. All rights reserved. Do not scale this drawing. Check all dimensions on site. This drawing is only to be used on the site for which designed. All materials specified are subject to confirmation on site prior to works commencing.

* IMPORTANT NOTE:
Irregular stone/brick retaining wall boundary - Contractor to check all dimensions on site prior to works commencing. Nominal 750mm access to be retained around perimeter.

Key:
Existing walls to be removed
New steel over

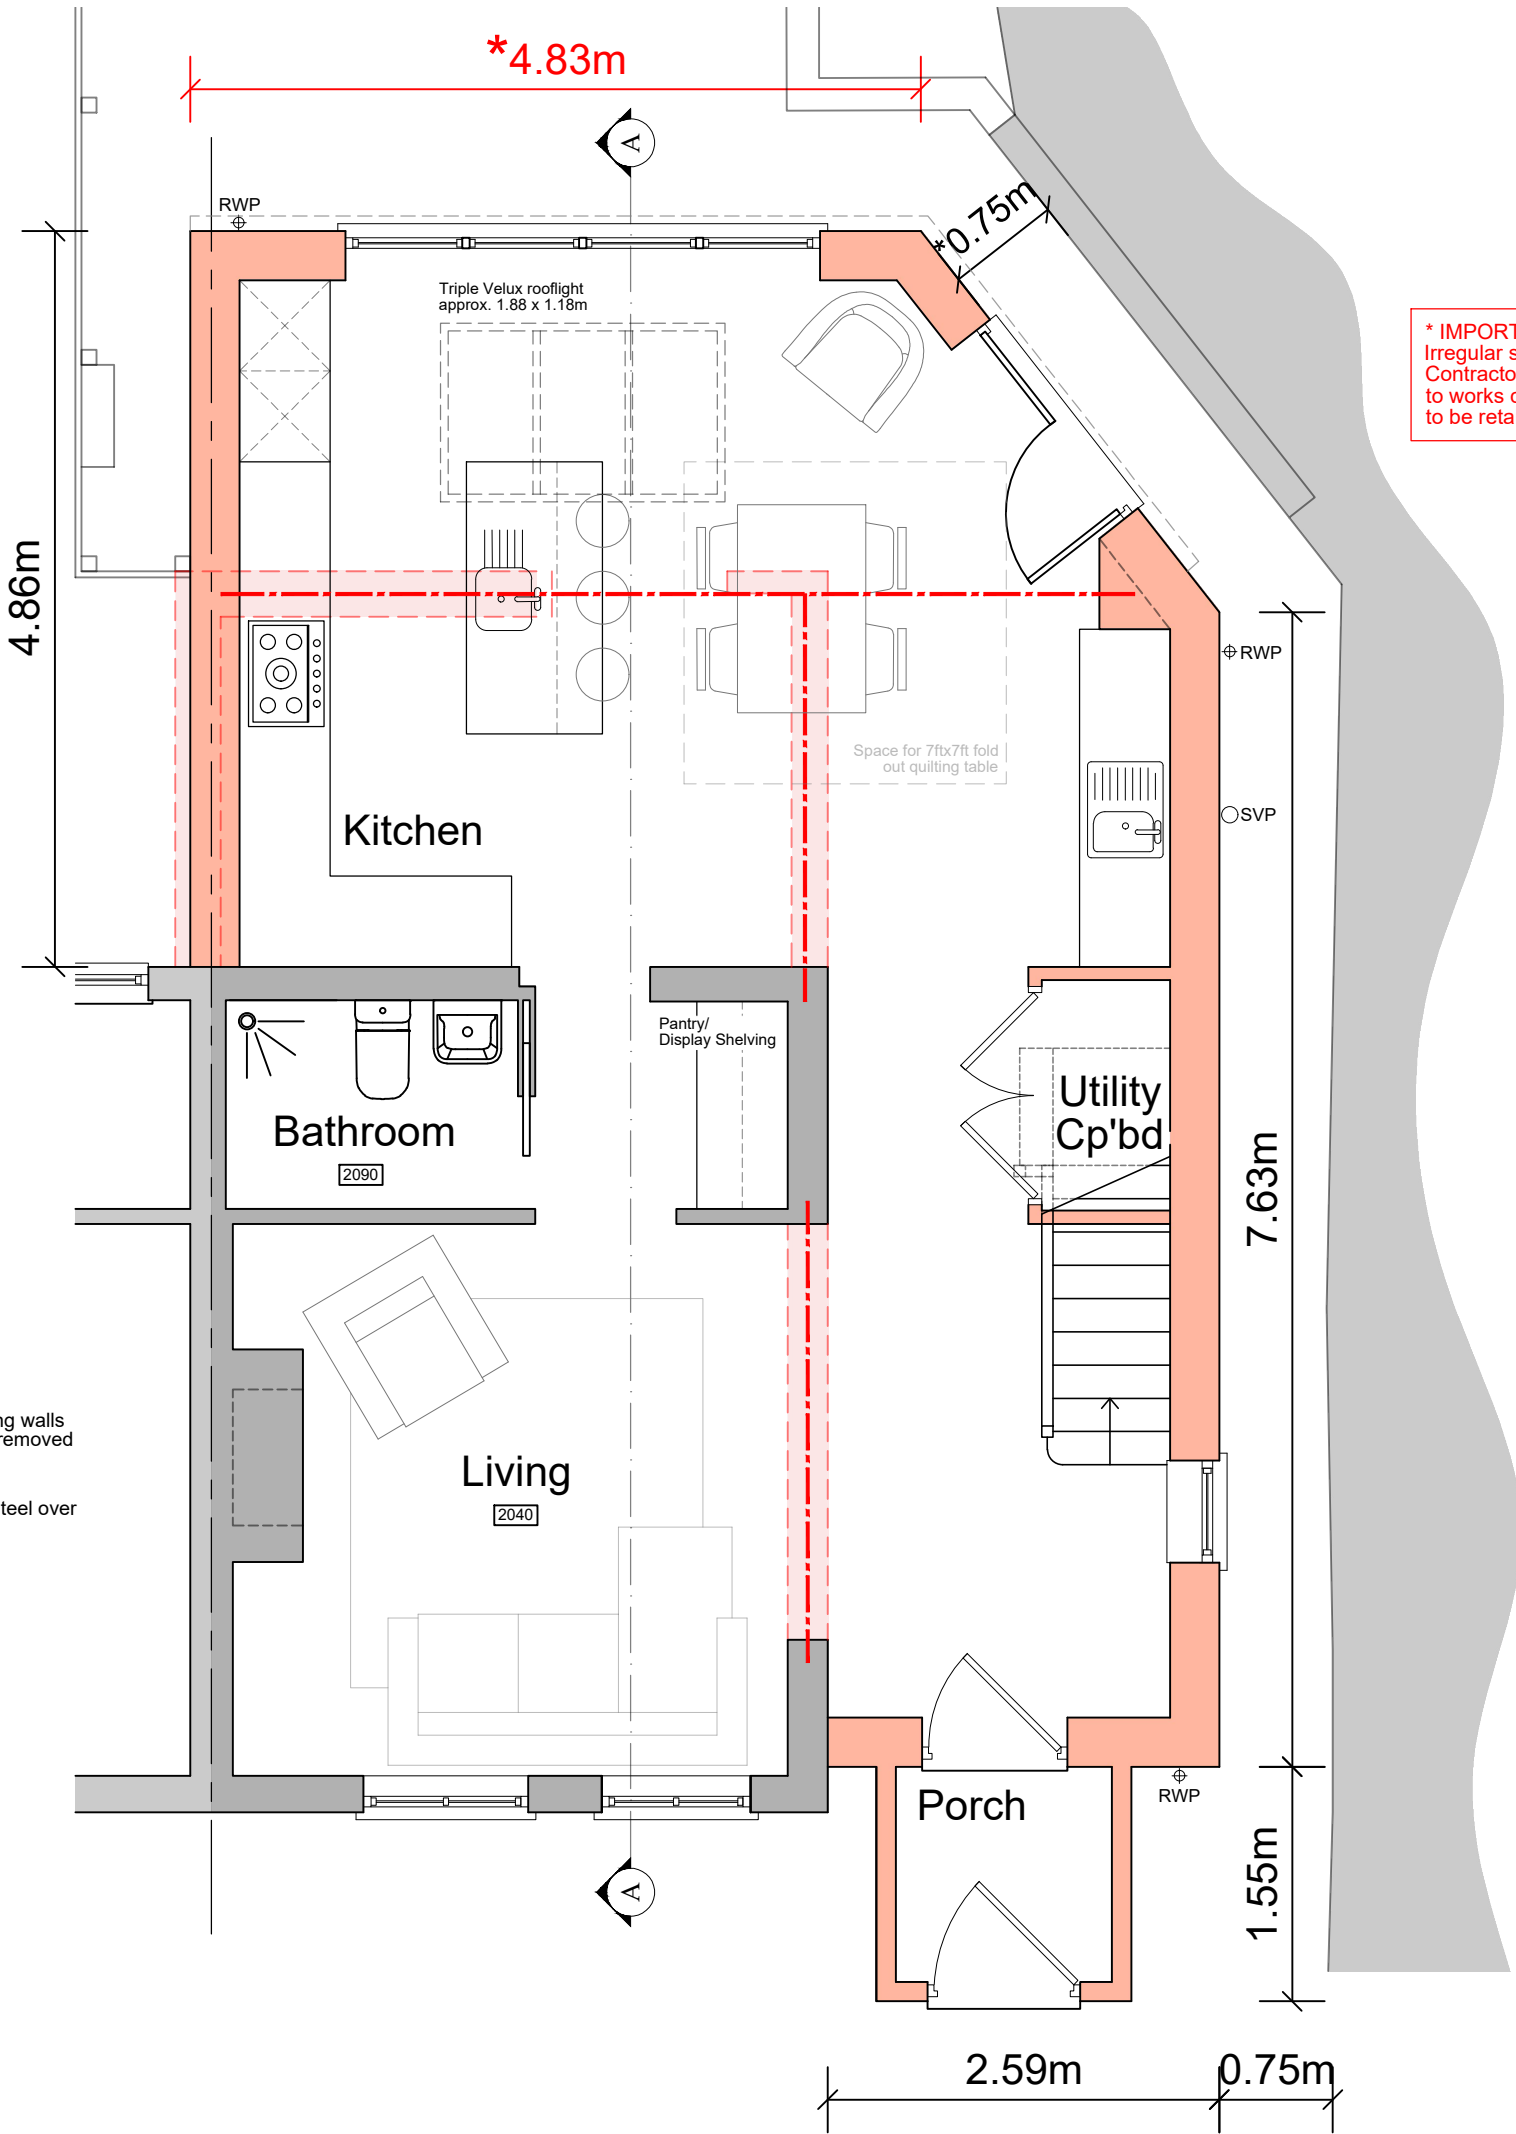

FOR PLANNING

D	Eaves/fascia line indicated for single storey extension roof	Jan 26	AJ
C	Angle of extension wall revised - depth along side elevation reduced accordingly (length along rear to remain the same)	Jan 26	AJ
B	Position of retaining wall to Northern boundary updated. Angle of extension wall revised and width of rear extension reduced accordingly	Jan 26	AJ
A	Revised front porch design to replicate existing	Jun 25	AJ
Rev.	Description.	Date.	Initial.



18 Bewley Crescent
Lacock
Wiltshire
SN15 2PL

info@opmdesign.co.uk

Client:	Ms K. Melville
Project:	Proposed Single & Two-Storey Side & Rear Extensions 8 Duck Street, Potterne, Devizes, Wiltshire, SN10 5NB
Drawing Title:	Proposed Ground Floor Plan

Scale:	1:50 @ A3	Date:	Dec 24	Drawn:	AJ	Checked:	JLG
Drawing No:						Revision:	
MDS/24/1100						D	