


Proposed GIA = 107.07sqm

* This drawing is copyright of Openplanman®. All rights reserved. Do not scale this drawing. Check all dimensions on site. This drawing is only to be used on the site for which designed. All materials specified are subject to confirmation on site prior to works commencing.

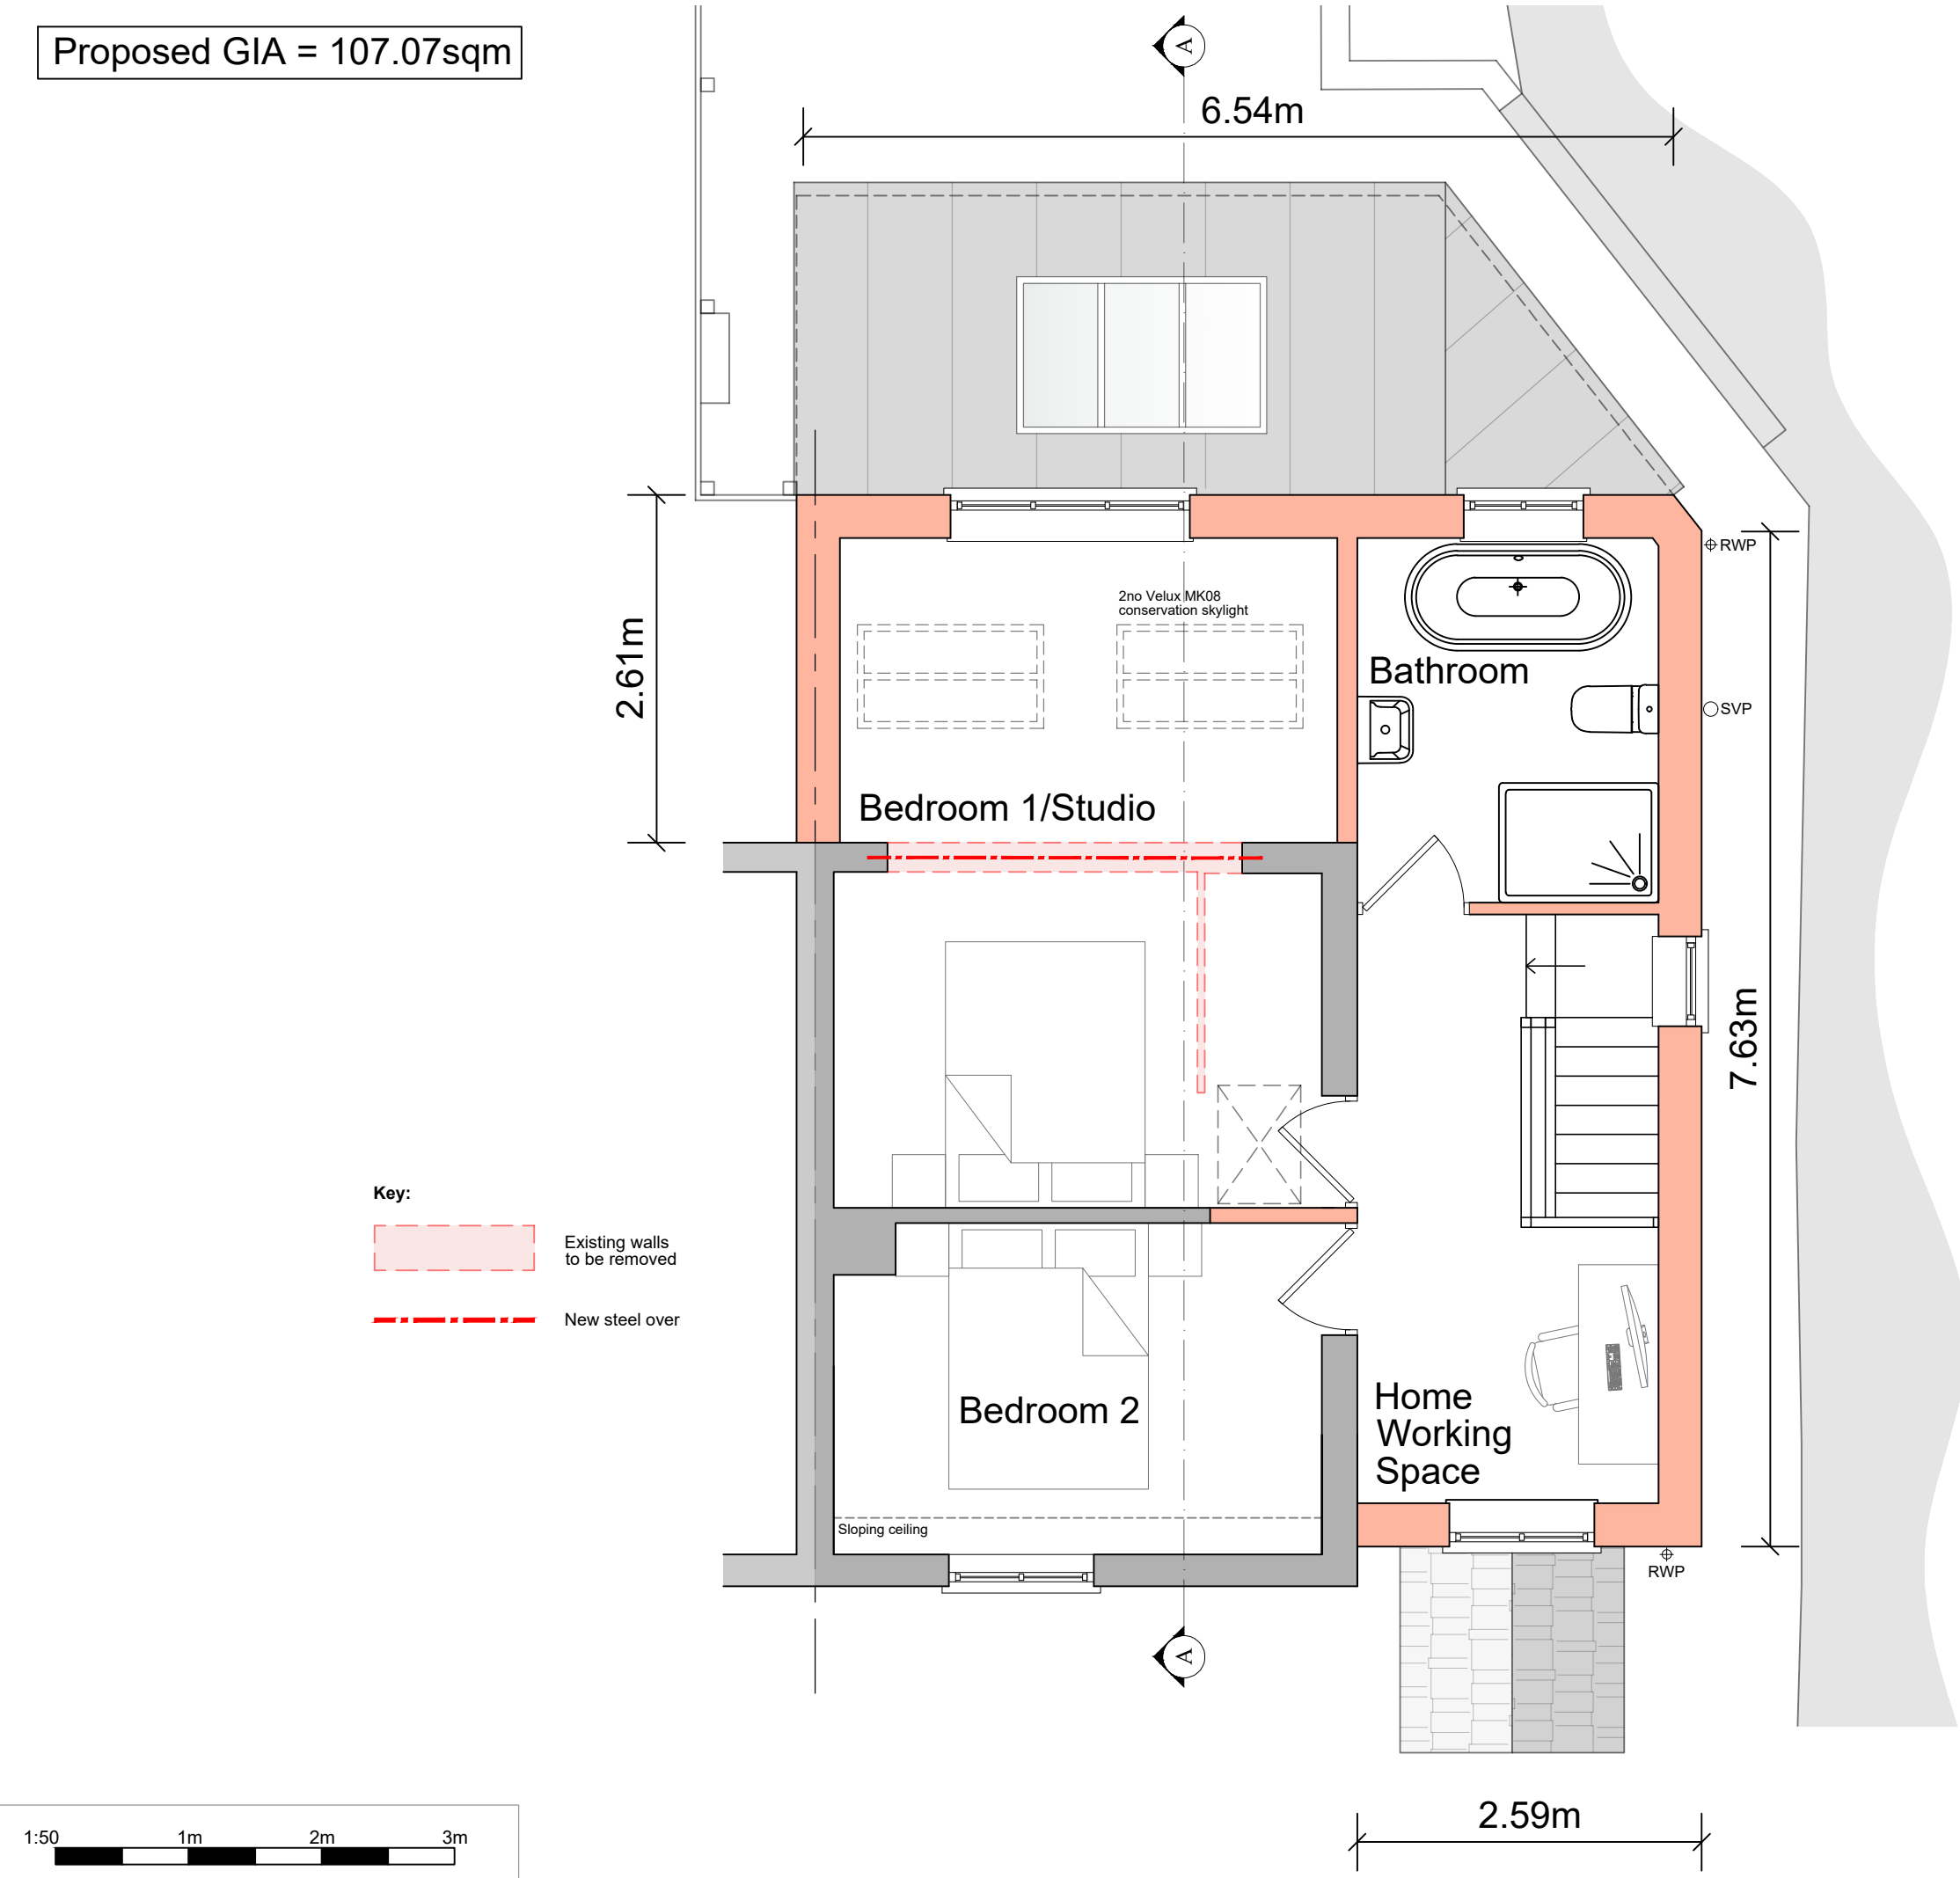

FOR PLANNING

D	Eaves/fascia line indicated for single storey extension roof	Jan 26	AJ
C	Chamfer introduced to rear corner to align with angled ground floor wall - dims along side/rear elevations reduced accordingly	Jan 26	AJ
B	Position of retaining wall to Northern boundary updated. Angle of extension wall revised and width of rear extension reduced accordingly	Jan 26	AJ
A	Rear window to bedroom 1 reduced in size	Jun 25	AJ
Rev.	Description.	Date.	Initial.



18 Bewley Crescent
Lacock
Wiltshire
SN15 2PL
info@opmdesign.co.uk

Client:	Ms K. Melville		
Project:	Proposed Single & Two-Storey Side & Rear Extensions 8 Duck Street, Potterne, Devizes, Wiltshire, SN10 5NB		
Drawing Title:	Proposed First Floor Plan		
Scale:	1:50 @ A3	Date:	Dec 24
Drawn:	AJ	Checked:	JLG
Drawing No:	MDS/24/1101		Revision:
		D	