




SOUTH-WEST ELEVATION SCALE 1:100

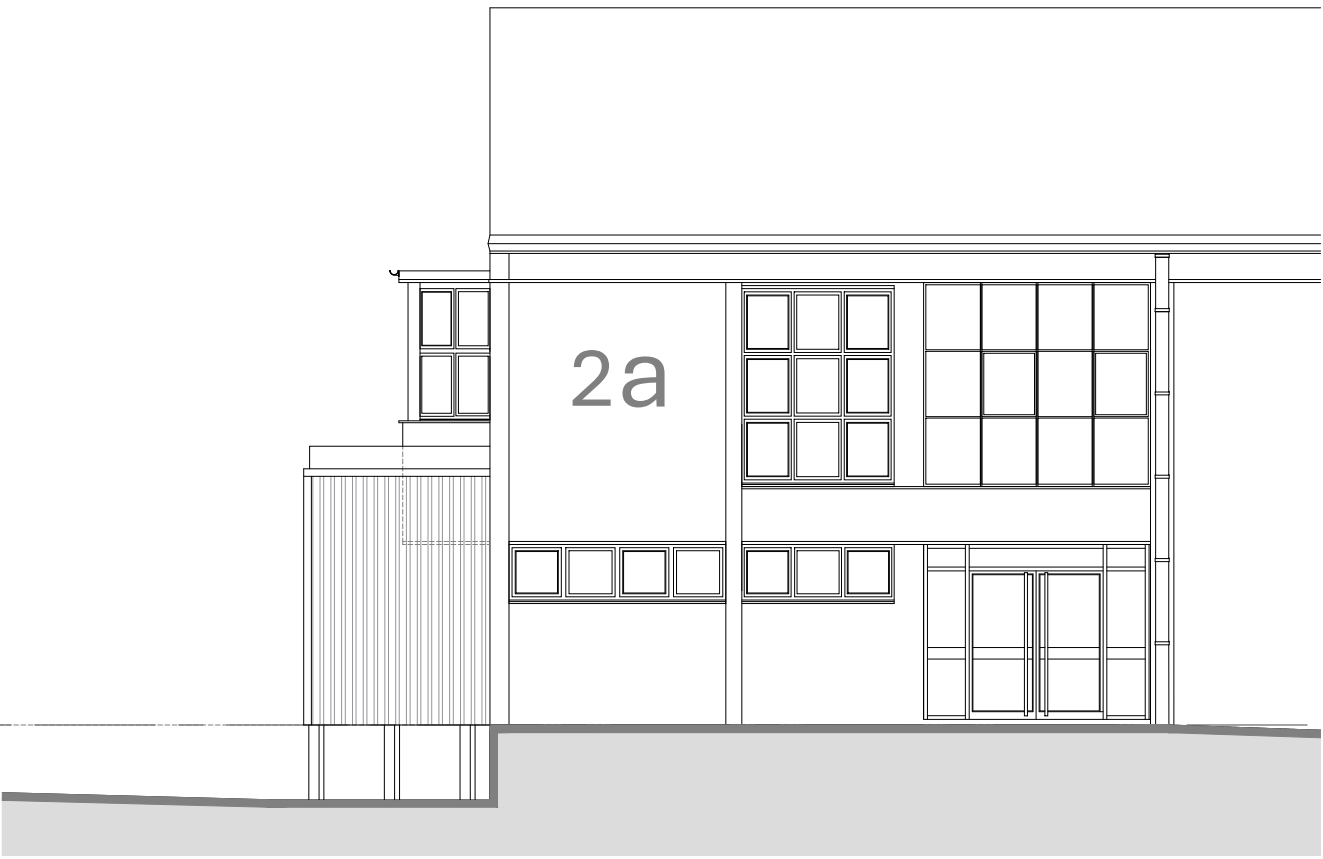

PART SOUTH-EAST ELEVATION SCALE 1:100

NOTE:

OTHER THAN FOR THE PURPOSES OF PLANNING, DO NOT SCALE THESE DRAWINGS. USE WRITTEN DIMENSIONS ONLY. ALL DIMENSIONS TO BE CHECKED ON SITE PRIOR TO COMMENCEMENT OF WORK.


THIS DRAWING IS THE COPYRIGHT OF **SIMPSON HILDER ASSOCIATES LIMITED** AND MAY NOT BE REPRODUCED, COPIED OR ALTERED IN ANY WAY WITHOUT WRITTEN AUTHORITY

REVISION CLOUD


TO BE CONFIRMED

NOTES:

- ALL PROPOSALS ARE SHOWN ARE ILLUSTRATIVE ONLY AND SUBJECT TO ALL STATUTORY APPROVALS INCLUDING PLANNING AND BUILDING REGULATIONS, AND THE DEVELOPMENT OF FULL WORKING DRAWINGS AND STRUCTURAL DESIGNS

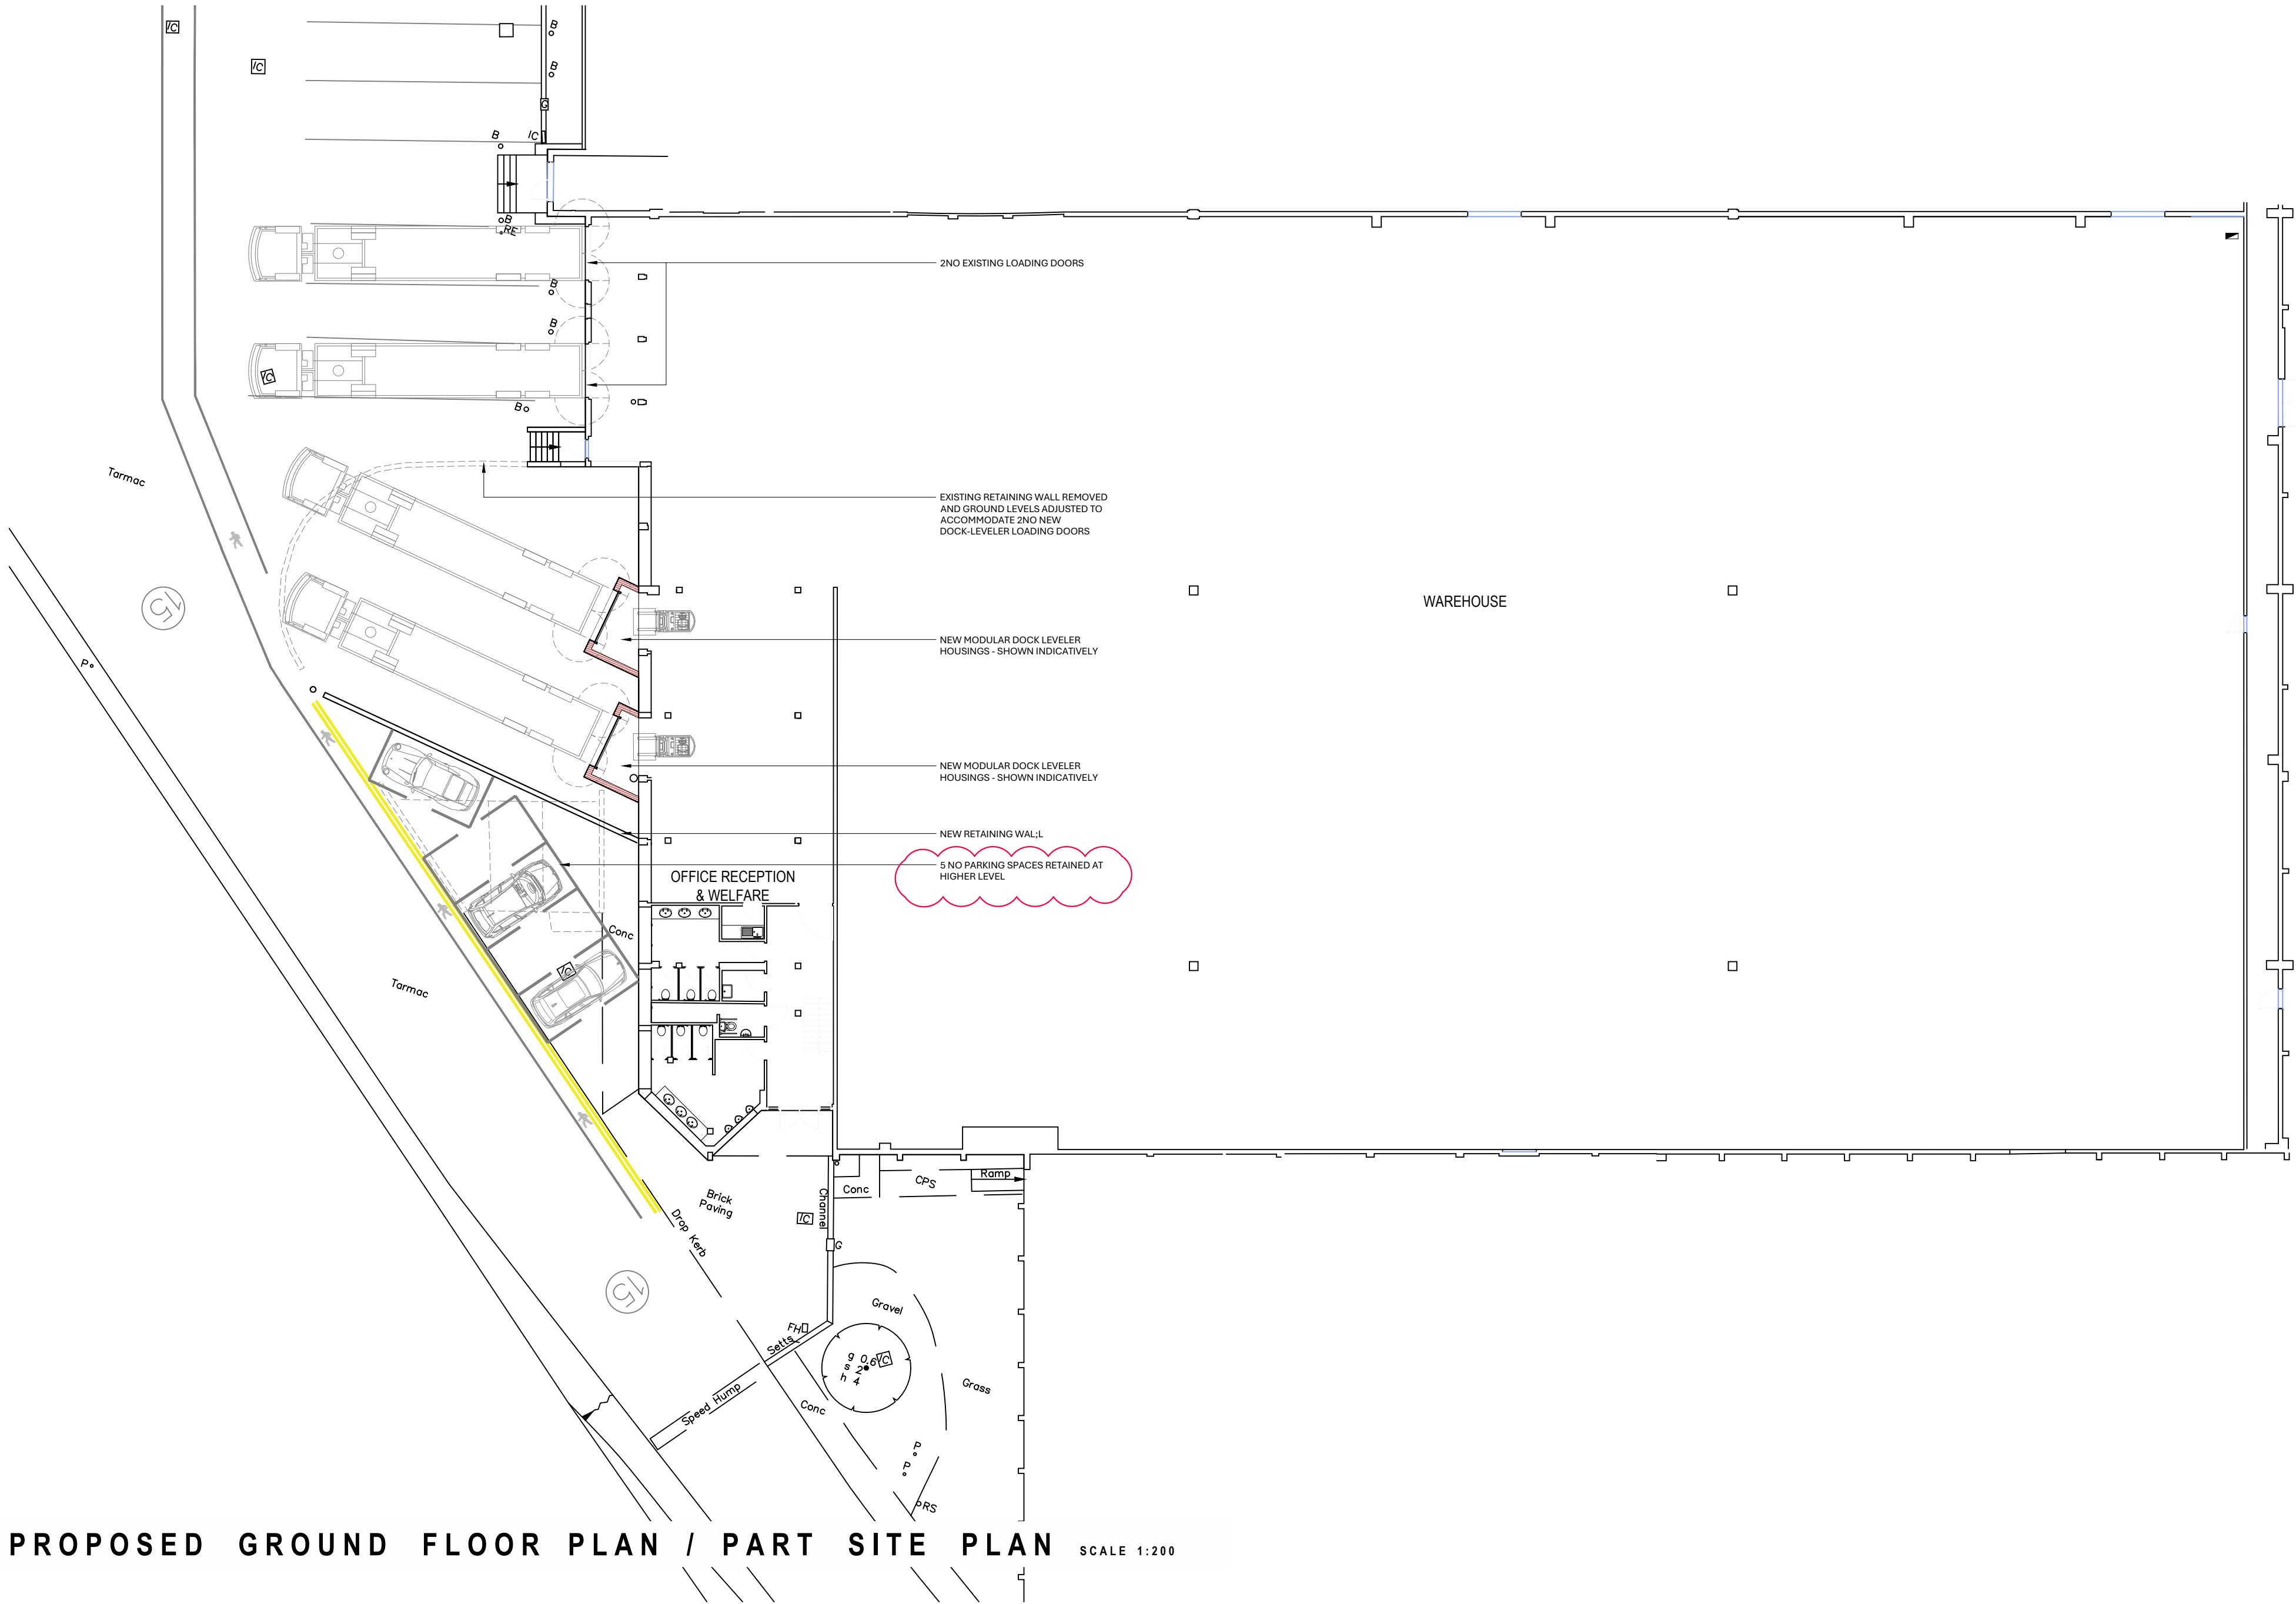

PROPOSED GROUND FLOOR PLAN / PART SITE PLAN SCALE 1:200

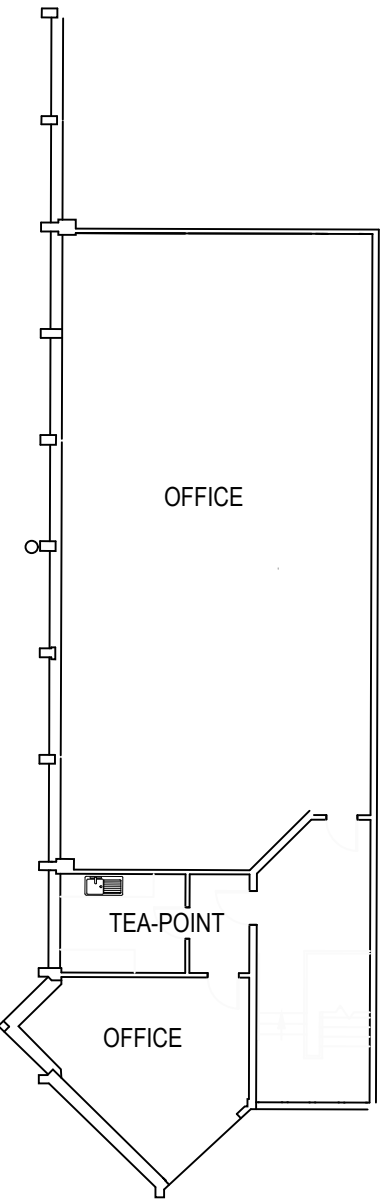

EXISTING FIRST FLOOR PLAN

PRELIMINARY ONLY



B	19/12/2025	PARKING AMENDED			
A	19/12/2025	FIRST ISSUE			
Rev	Date	Description	By	Chkd	

SIMPSON HILDER
Architects & Surveyors
023 8028 3796 | simpsonhilder.co.uk

Project
UNIT 2A, AMESBURY DISTRIBUTION PARK
LONDON ROAD
AMESBURY
WILTSHIRE, SP4 7RT

Description
PROPOSED ELEVATIONS, FLOOR PLANS & PART SITE PLAN

PRELIMINARY

Drawn: BL, Checked: GL, Scale: 1:100, 1:200, Date: DEC 2025, Drawing No: 10112.102, Revision: B

Original size 100mm @ A1