


2 Site Plan
Scale: 1:500

Proposed single
storey extension

Line of No 12
boundary

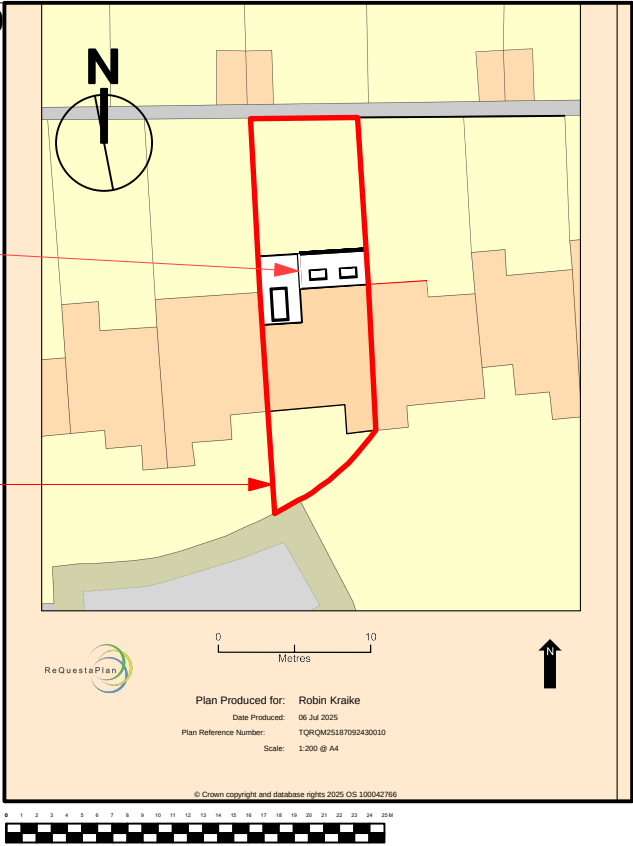

				Project Title 12 St Matthews Close SN10 2PG	Project Manager	Project ID 18492
					Drawn By MM	Scale 1:500
					Reviewed By	Sheet No. 3_100000
				Sheet Title Site Plan	Date 12/12/2025	
					CAD File Name 18492_260129_3_ClientAmends1.vwx	
No.	Date	Issue Notes				