



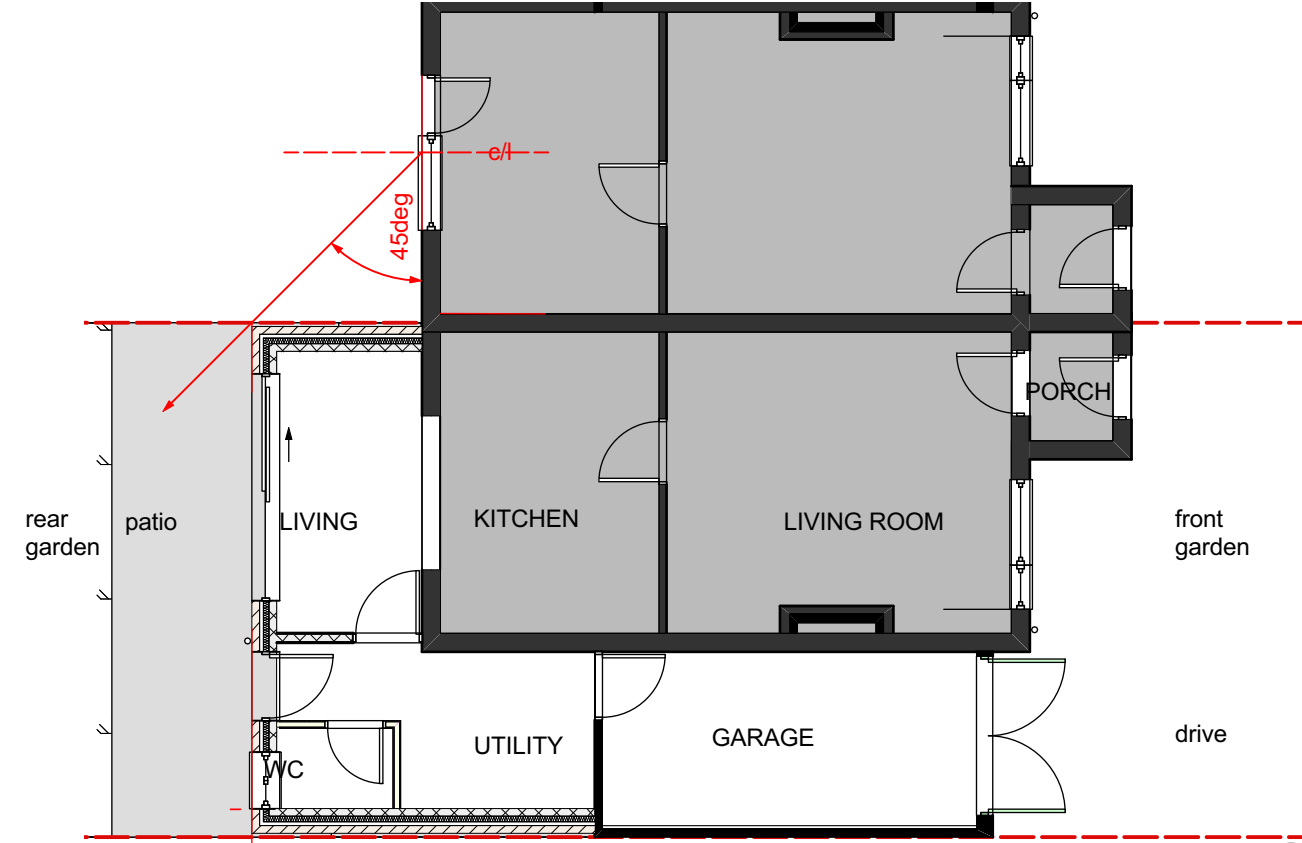


10 GROUND FLOOR PLAN
Scale: 1:100

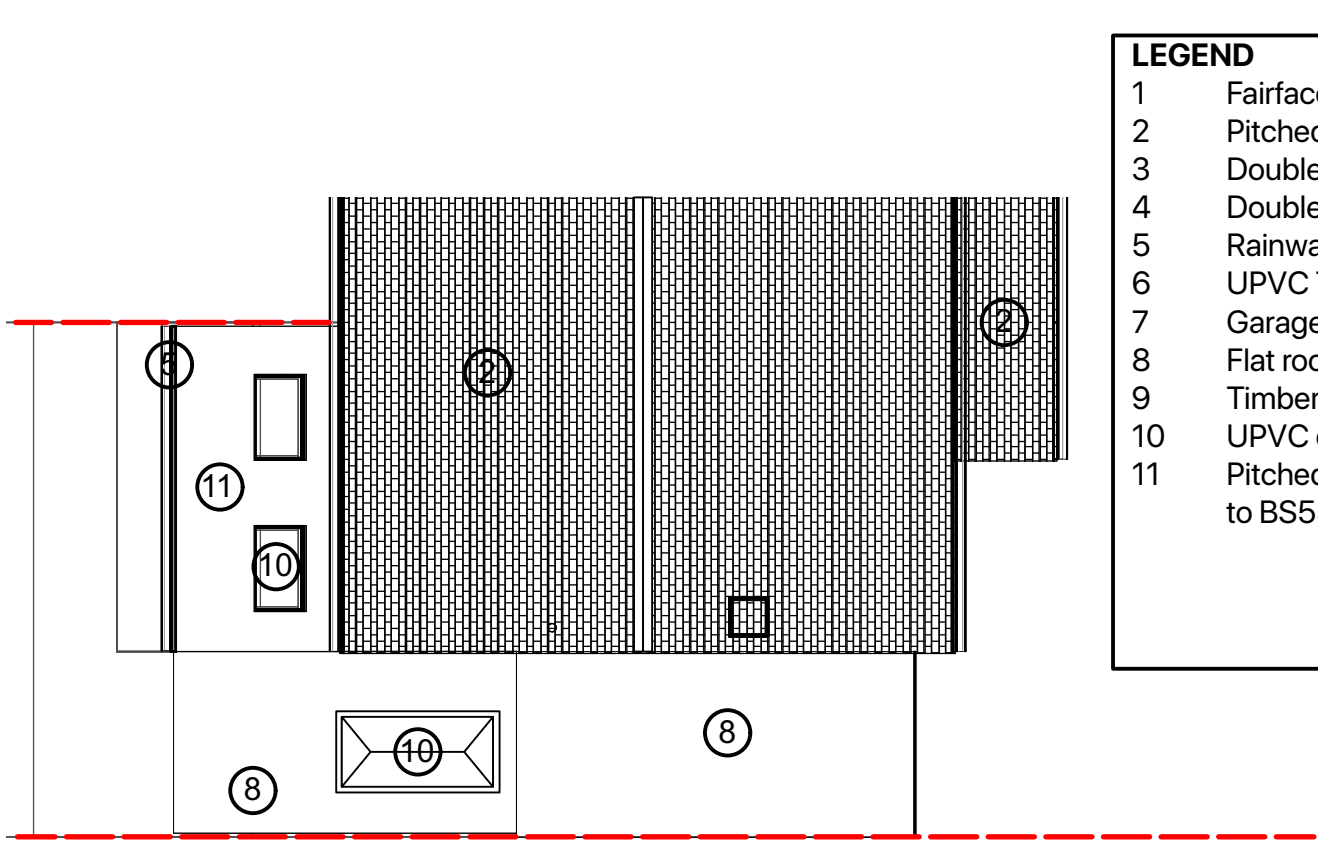


11 ROOF PLAN
Scale: 1:100


LEGEND	
1	Fairfaced brickwork
2	Pitched tiled roof
3	Double glazed UPVC windows
4	Double glazed UPVC doors
5	Rainwater goods - UPVC
6	UPVC Timber soffit/fascias
7	Garage doors
8	Flat roof to BS6229
9	Timber fencing + dwarf wall
10	UPVC double glazed rooflight
11	Pitched tiled roof - synthetic grey to BS5534

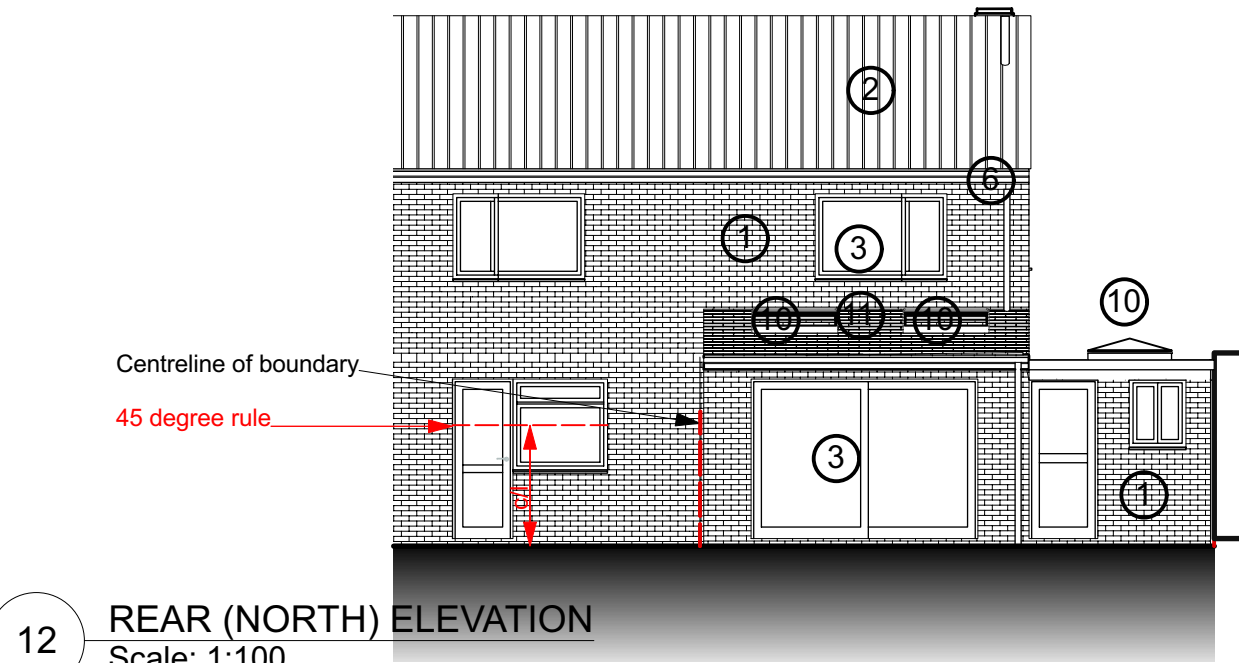

12 REAR (NORTH) ELEVATION
Scale: 1:100

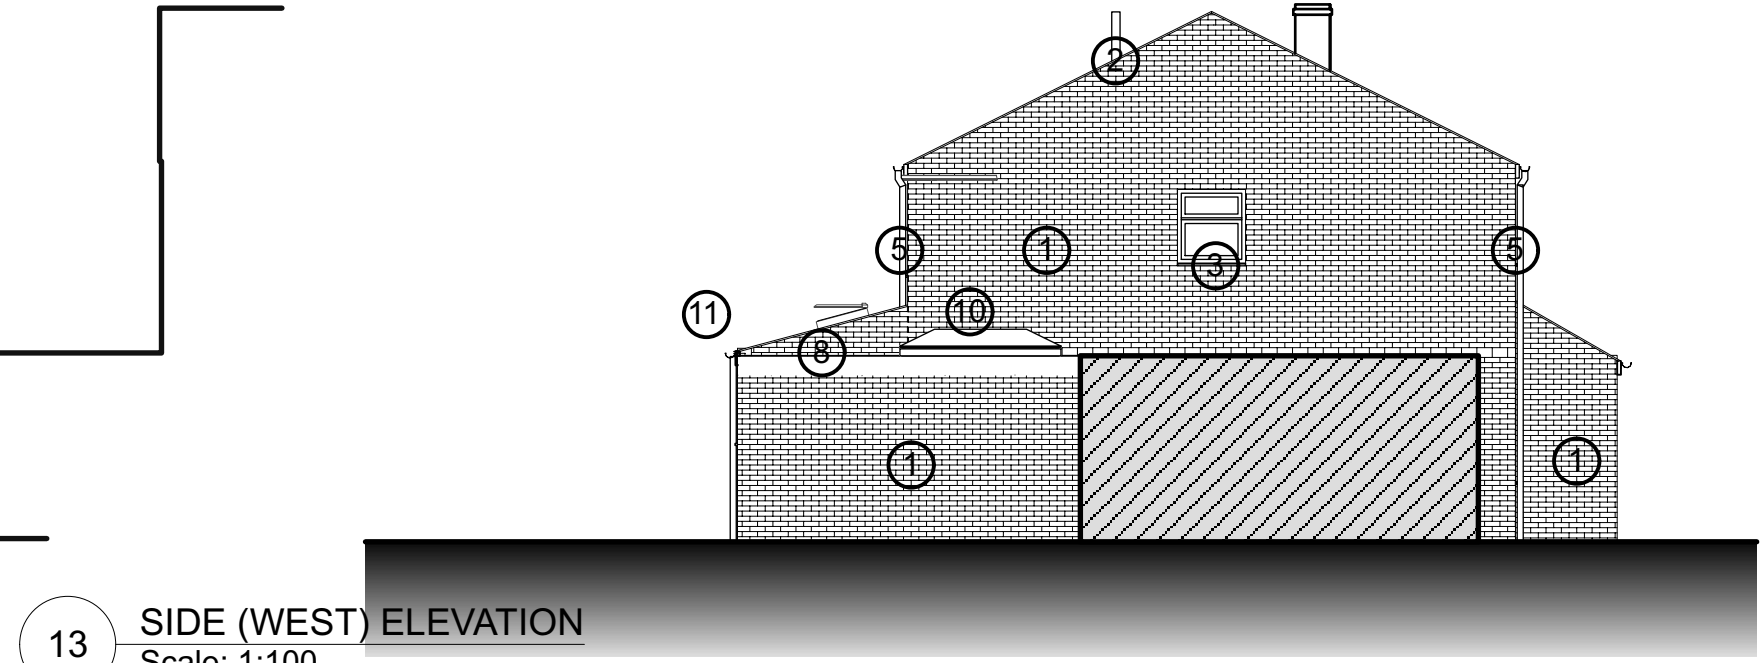

13 SIDE (WEST) ELEVATION
Scale: 1:100

 

				Project Title		Project Manager	Project ID
				12 St Matthews Close SN10 2PG		Drawn By	18492
						MM	Scale
				Reviewed By	Sheet No.		
		Plans + Elevations _ Proposed		Date	3_100002		
				12/12/2025			
				CAD File Name			
No.	Date	Issue Notes		18492_260205_3_ClientAmends2.vwx			