


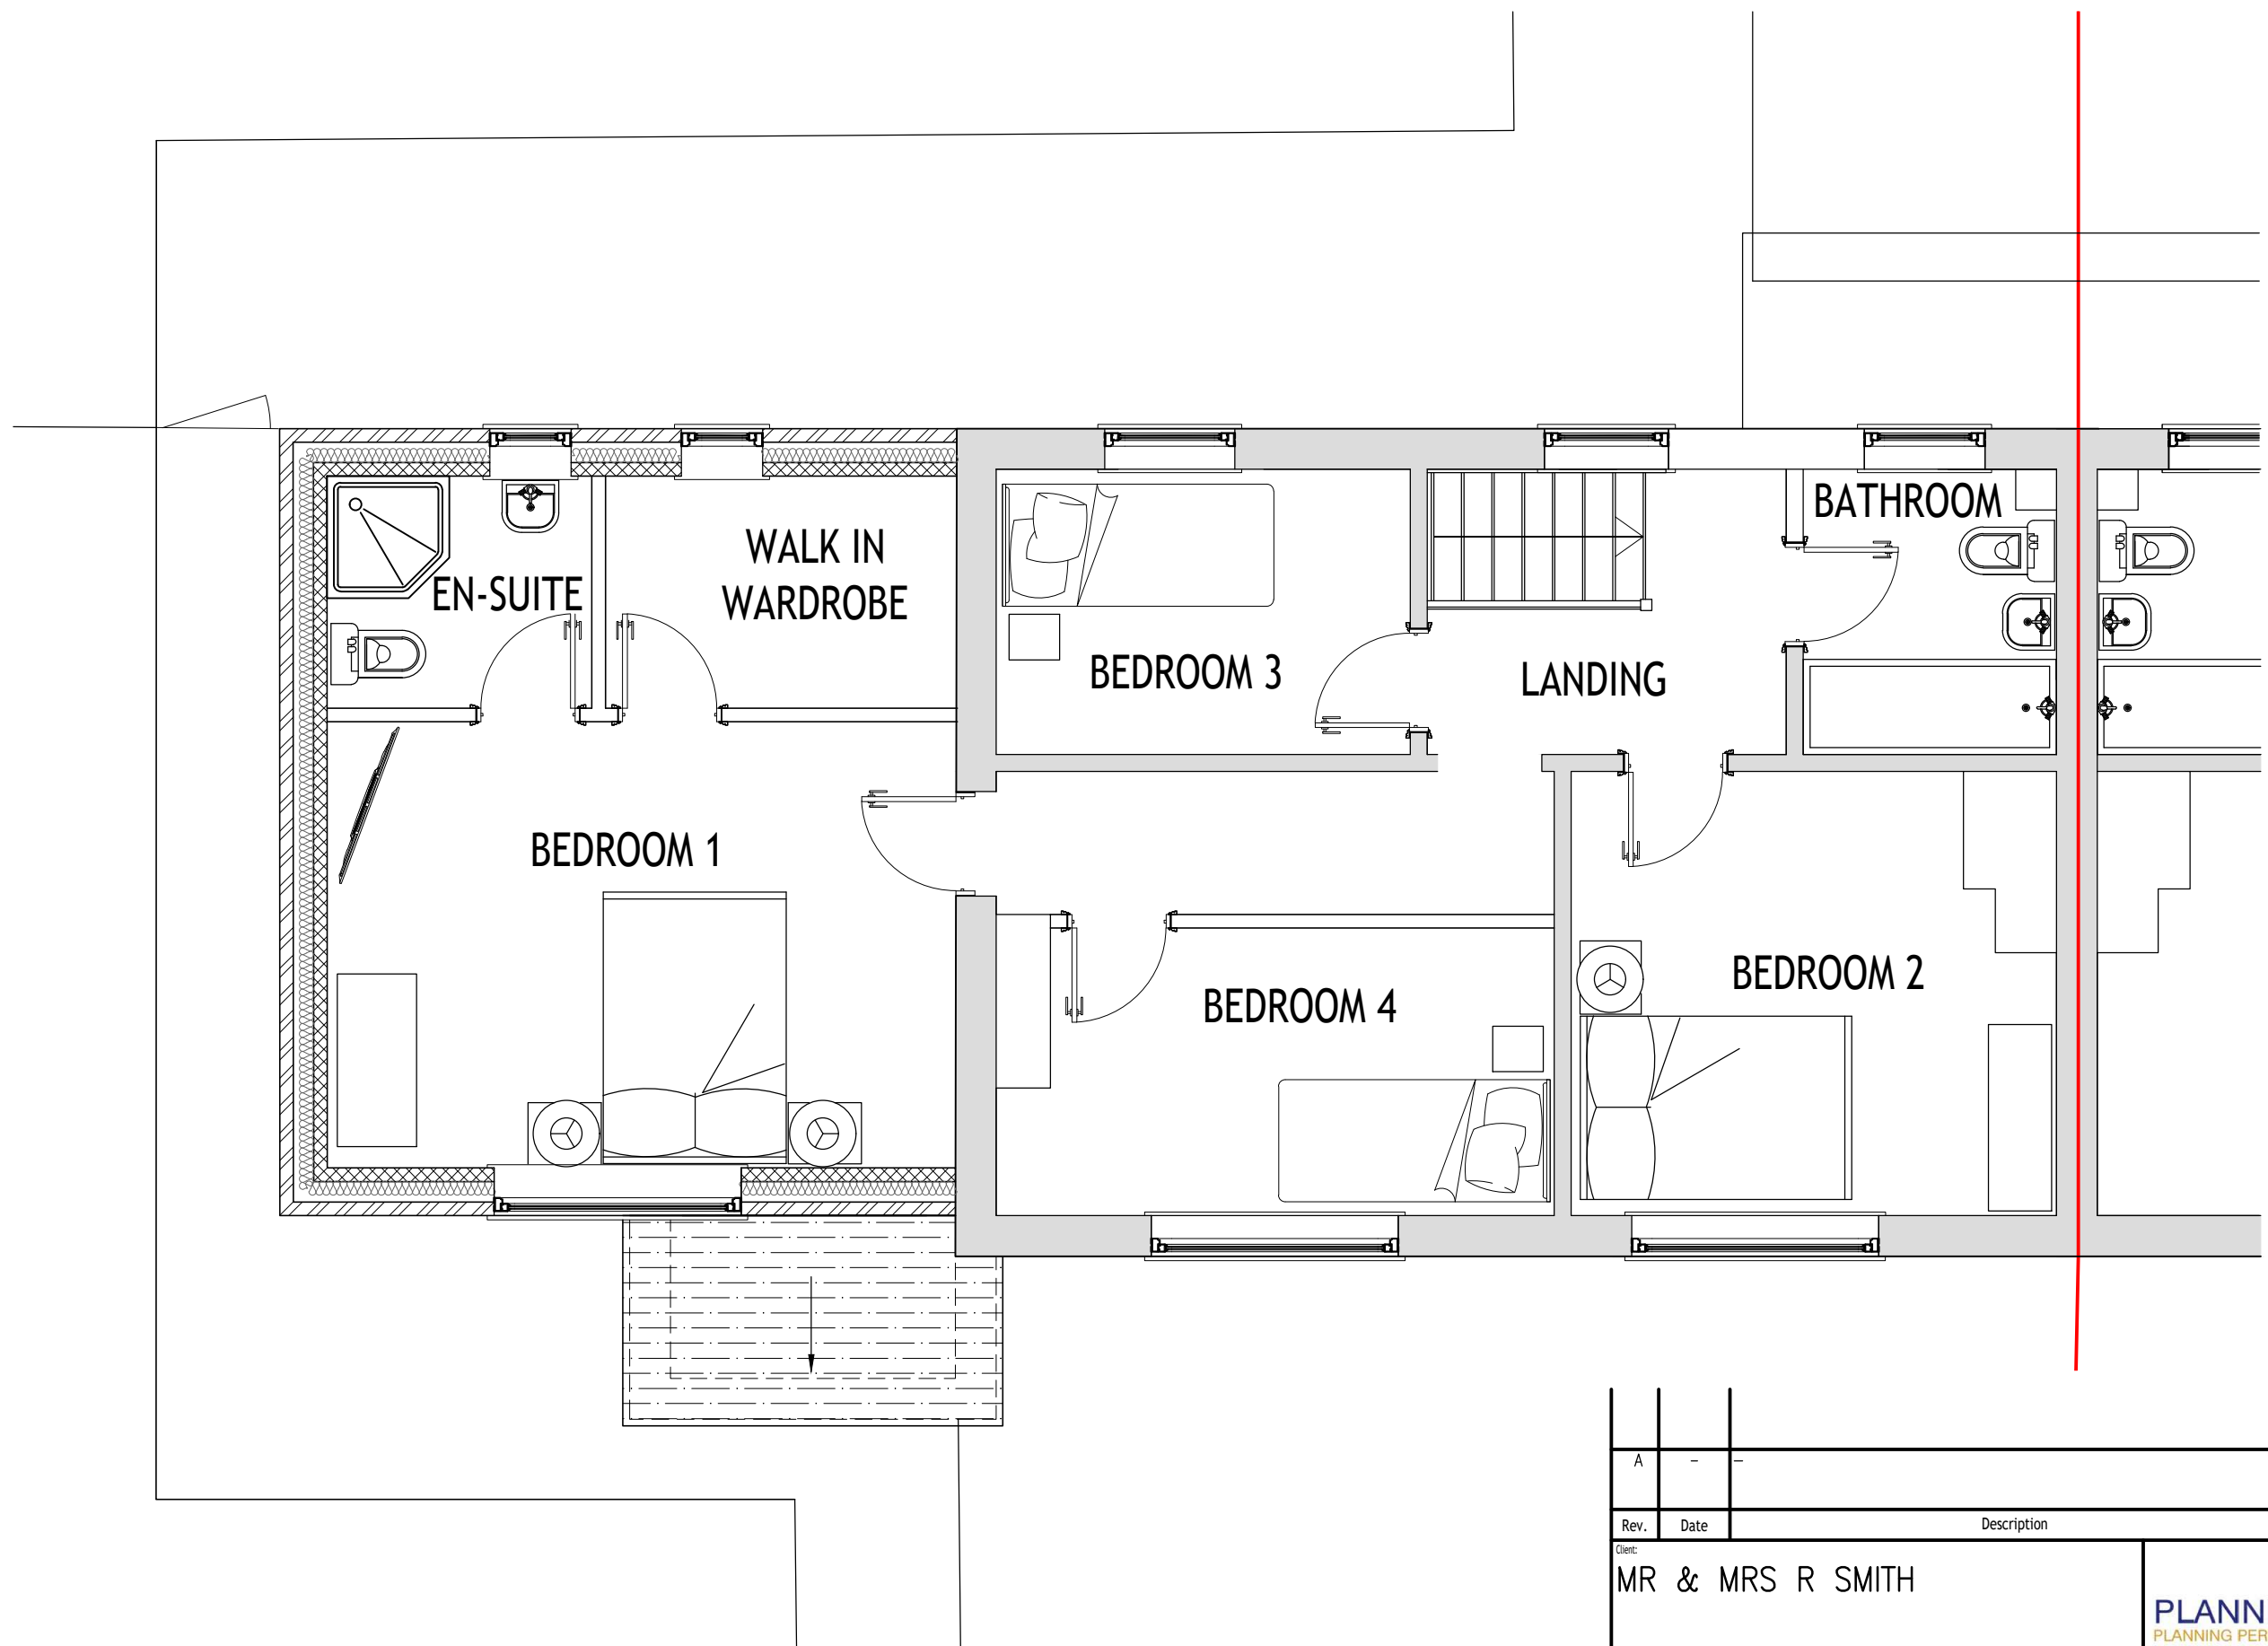

THIS DRAWING IS COPYRIGHT AND SHALL NOT BE REPRODUCED WITHOUT CONSENT FROM PMJ PLANNING SERVICES. THIS DRAWING MAY BE SCALED FOR PLANNING PURPOSES ONLY.

A			PMJ		
Rev.	Date	Description	Drawn	Checked	Approved
Client: MR & MRS R SMITH			PMJ PLANNING SERVICES PLANNING PERMISSION DRAWING SPECIALIST		
Project Title: 34 SANDFIELD WEST LAVINGTON WILTSHIRE. SN10 4HN.			Scale at A3: 1:50 Drawn: PMJ Date: FEB 2026	Status: PLANNING Checked: PMJ Date: FEB 2026	CAD File Name: 00459/009 Approved: PMJ Date: FEB 2026
Drawing Title: PROPOSED FIRST FLOOR PLAN			Drawing No.: 00459/009		Revision: —