

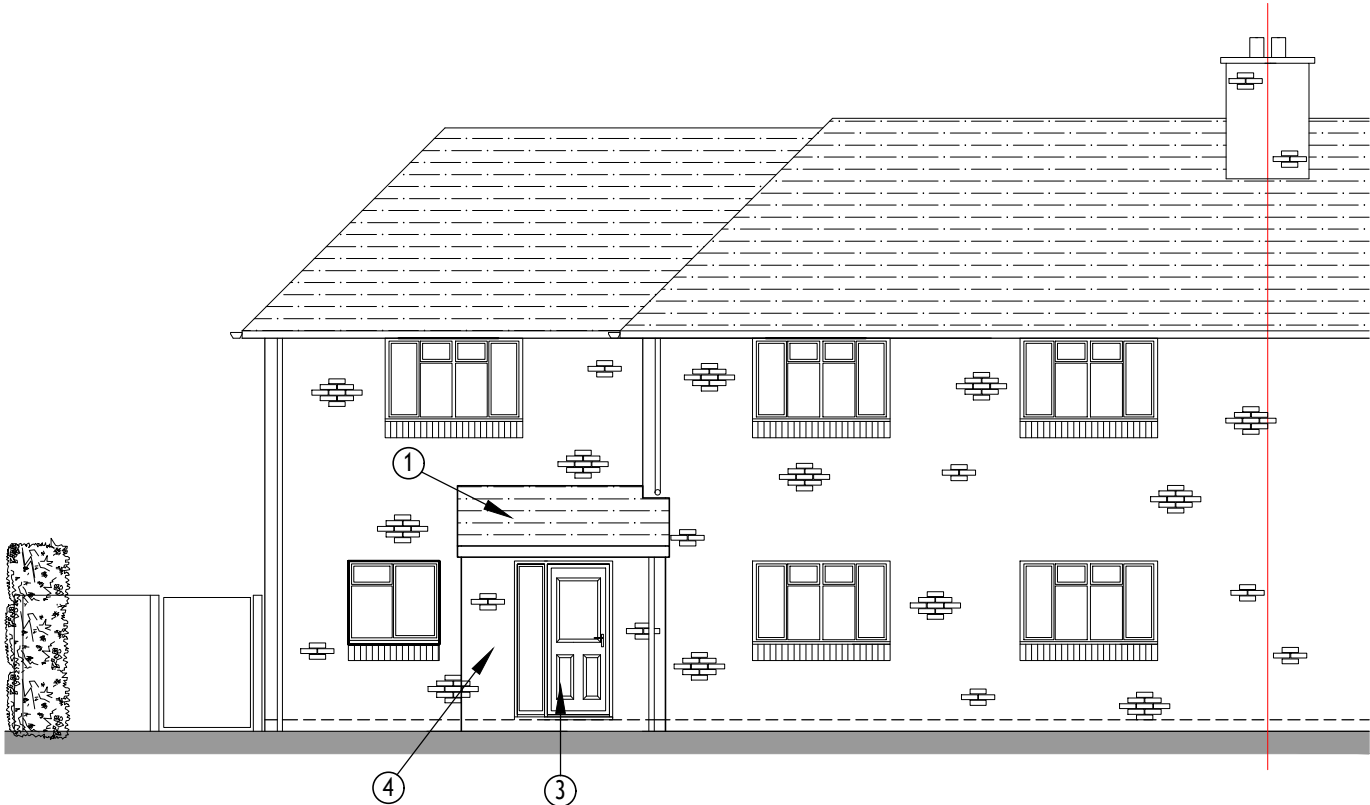


 

PROPOSED FRONT ELEVATION - SOUTH EAST

MATERIAL SCHEDULE

- 1 - ROOF FINISHED IN DOUBLE ROMAN INTERLOCKING BROWN TILES.
- 2 - WINDOWS TO BE FINISHED IN WHITE UPVC DOUBLE GLAZED.
- 3 - FRONT DOOR TO BE COMPOSITE FINISHED DOUBLE GLAZED.
- 4 - EXTERNAL WALL FINISHED USING IBSTOCK BRUNSWICK ANTIQUE REDBRICK.
- 5 - FACIAS AND GUTTERING IN WHITE UPVC.

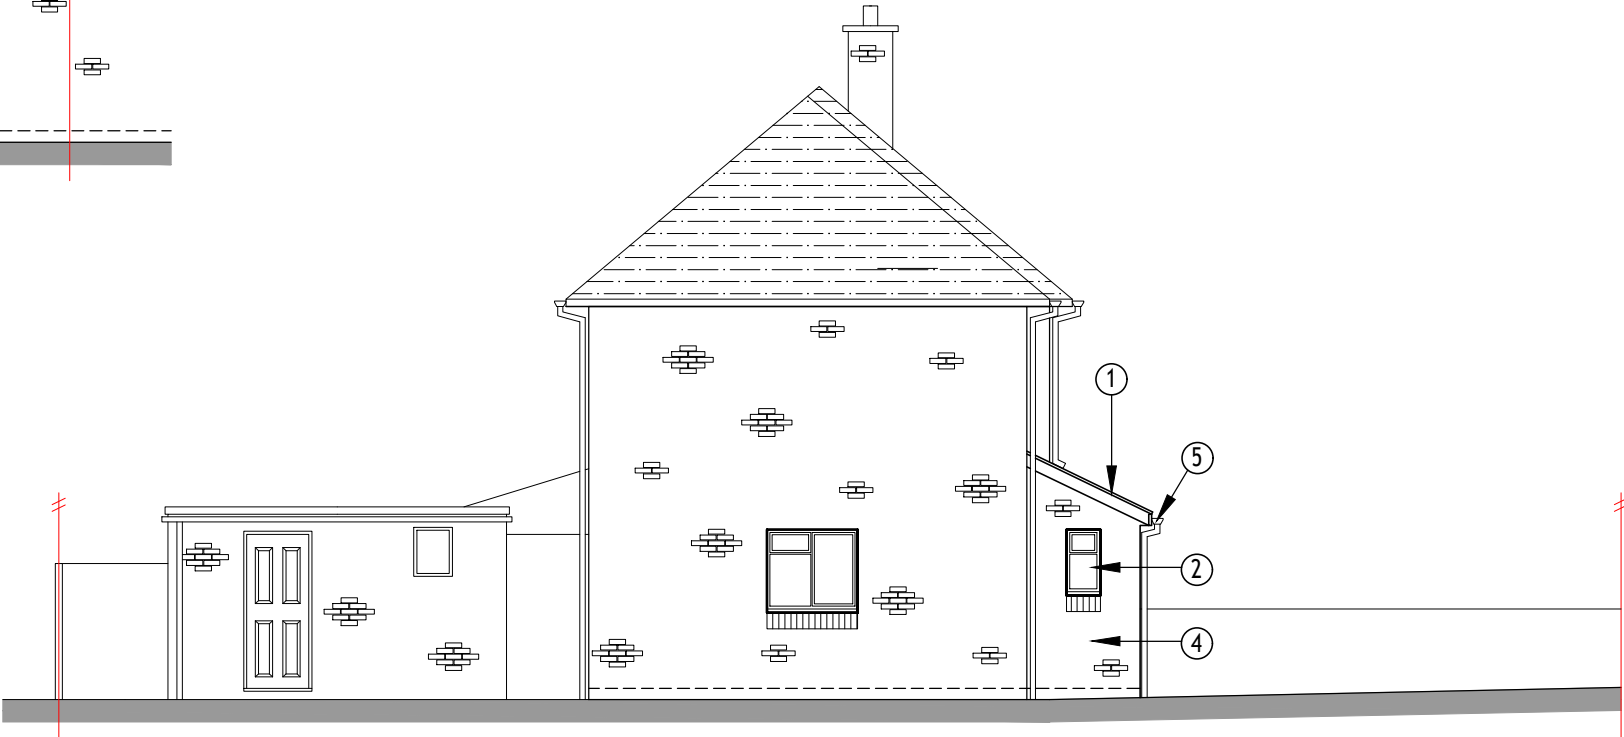

PROPOSED SIDE ELEVATION - SOUTH WEST



PROPOSED REAR ELEVATION - NORTH WEST

THIS DRAWING IS COPYRIGHT AND SHALL NOT BE REPRODUCED WITHOUT CONSENT FROM PMJ PLANNING SERVICES. THIS DRAWING MAY BE SCALED FOR PLANNING PURPOSES ONLY.

A			PMJ		
Rev.	Date	Description	Drawn	Checked	Approved
Client: MR & MRS R SMITH			PMJ PLANNING SERVICES PLANNING PERMISSION DRAWING SPECIALIST		
Project Title: 34 SANDFIELD WEST LAVINGTON WILTSHIRE. SN10 4HN.			Scale at A3: 1:100 Drawn: PMJ Date: FEB 2026	Status: PLANNING Checked: PMJ Date: FEB 2026	CAD File Name: 00459/011 Approved: PMJ Date: FEB 2026
Drawing Title: PROPOSED ELEVATIONS			Drawing No.: 00459/011		Revision: -