

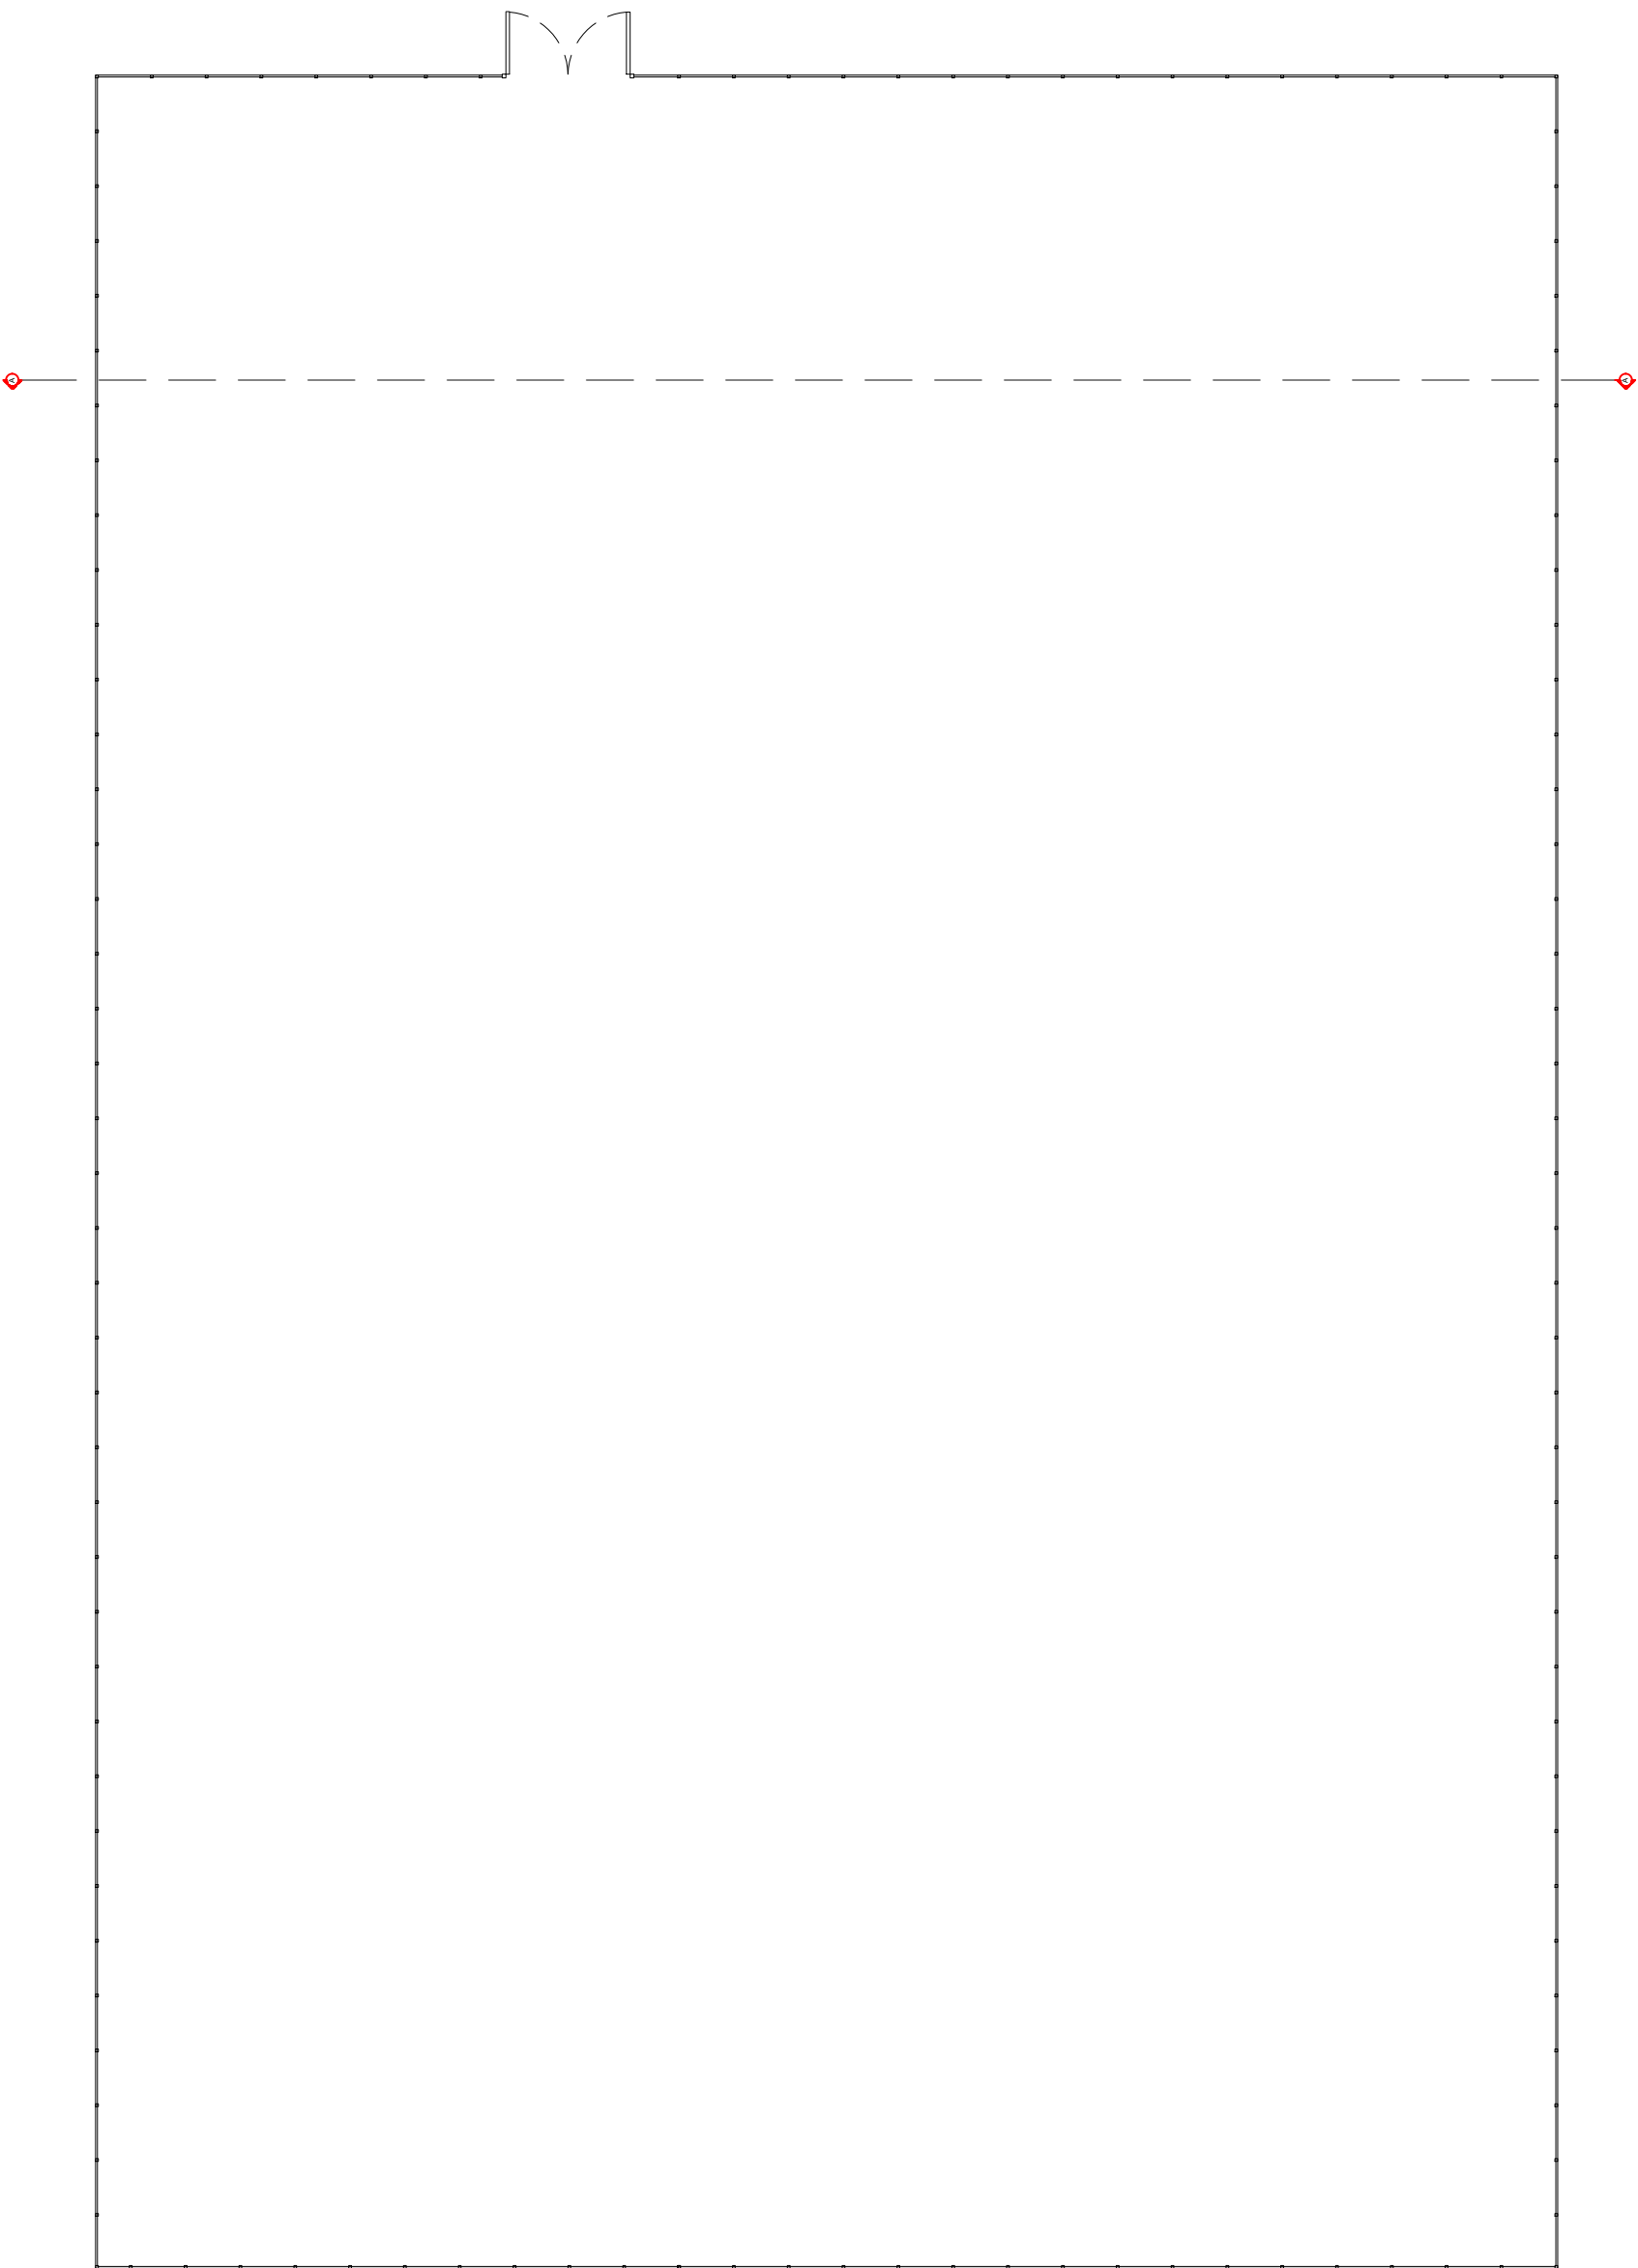



PROPOSED RIDING MANÈGE [SCALE 1:200]

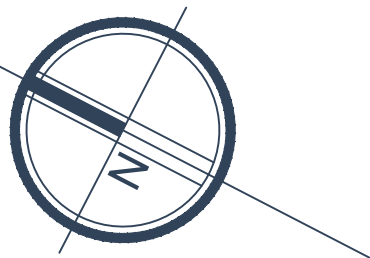


PROPOSED PLAN

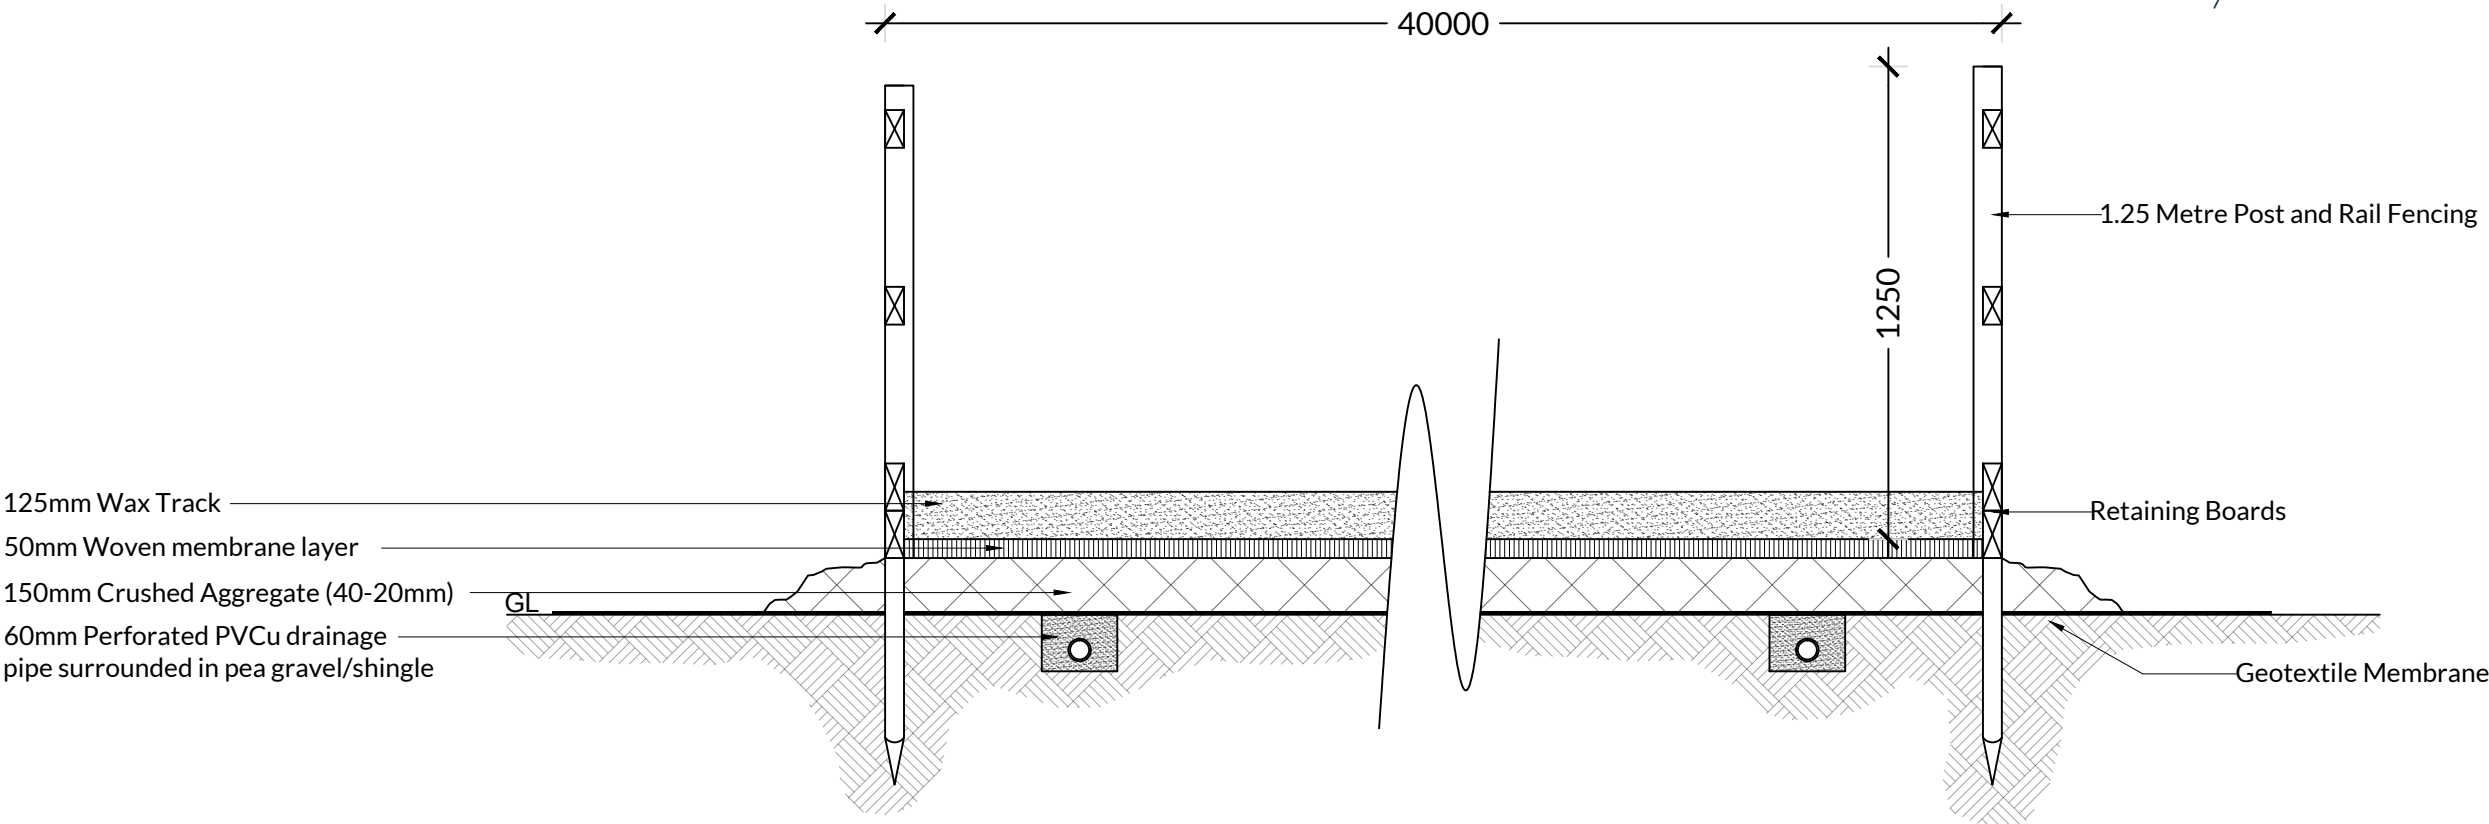


PROPOSED RIDING MANÈGE SECTION A-A [SCALE 1:20]

 


PROPOSED SOUTH-EAST ELEVATION

 

PROPOSED NORTH-WEST ELEVATION

 

PROPOSED SOUTH-WEST ELEVATION

 

PROPOSED NORTH-EAST ELEVATION

P02	Change in Description	02.02.2026
P01	First Issue	20.10.2025

Drawn by	Checked by	Date created
MC	DW	September 2025

Project
AGM 2025 039
Ashley Stables, Box, Corsham, SN13 8AN.
Installation of an outdoor Riding Manège, a supporting temporary Log Cabin and extending the existing barn.

Title
Proposed Riding Manege Plan and Elevations

Drawing No.	Revision No.
2025_039_09	P02

Scale
1:100 @ A1