

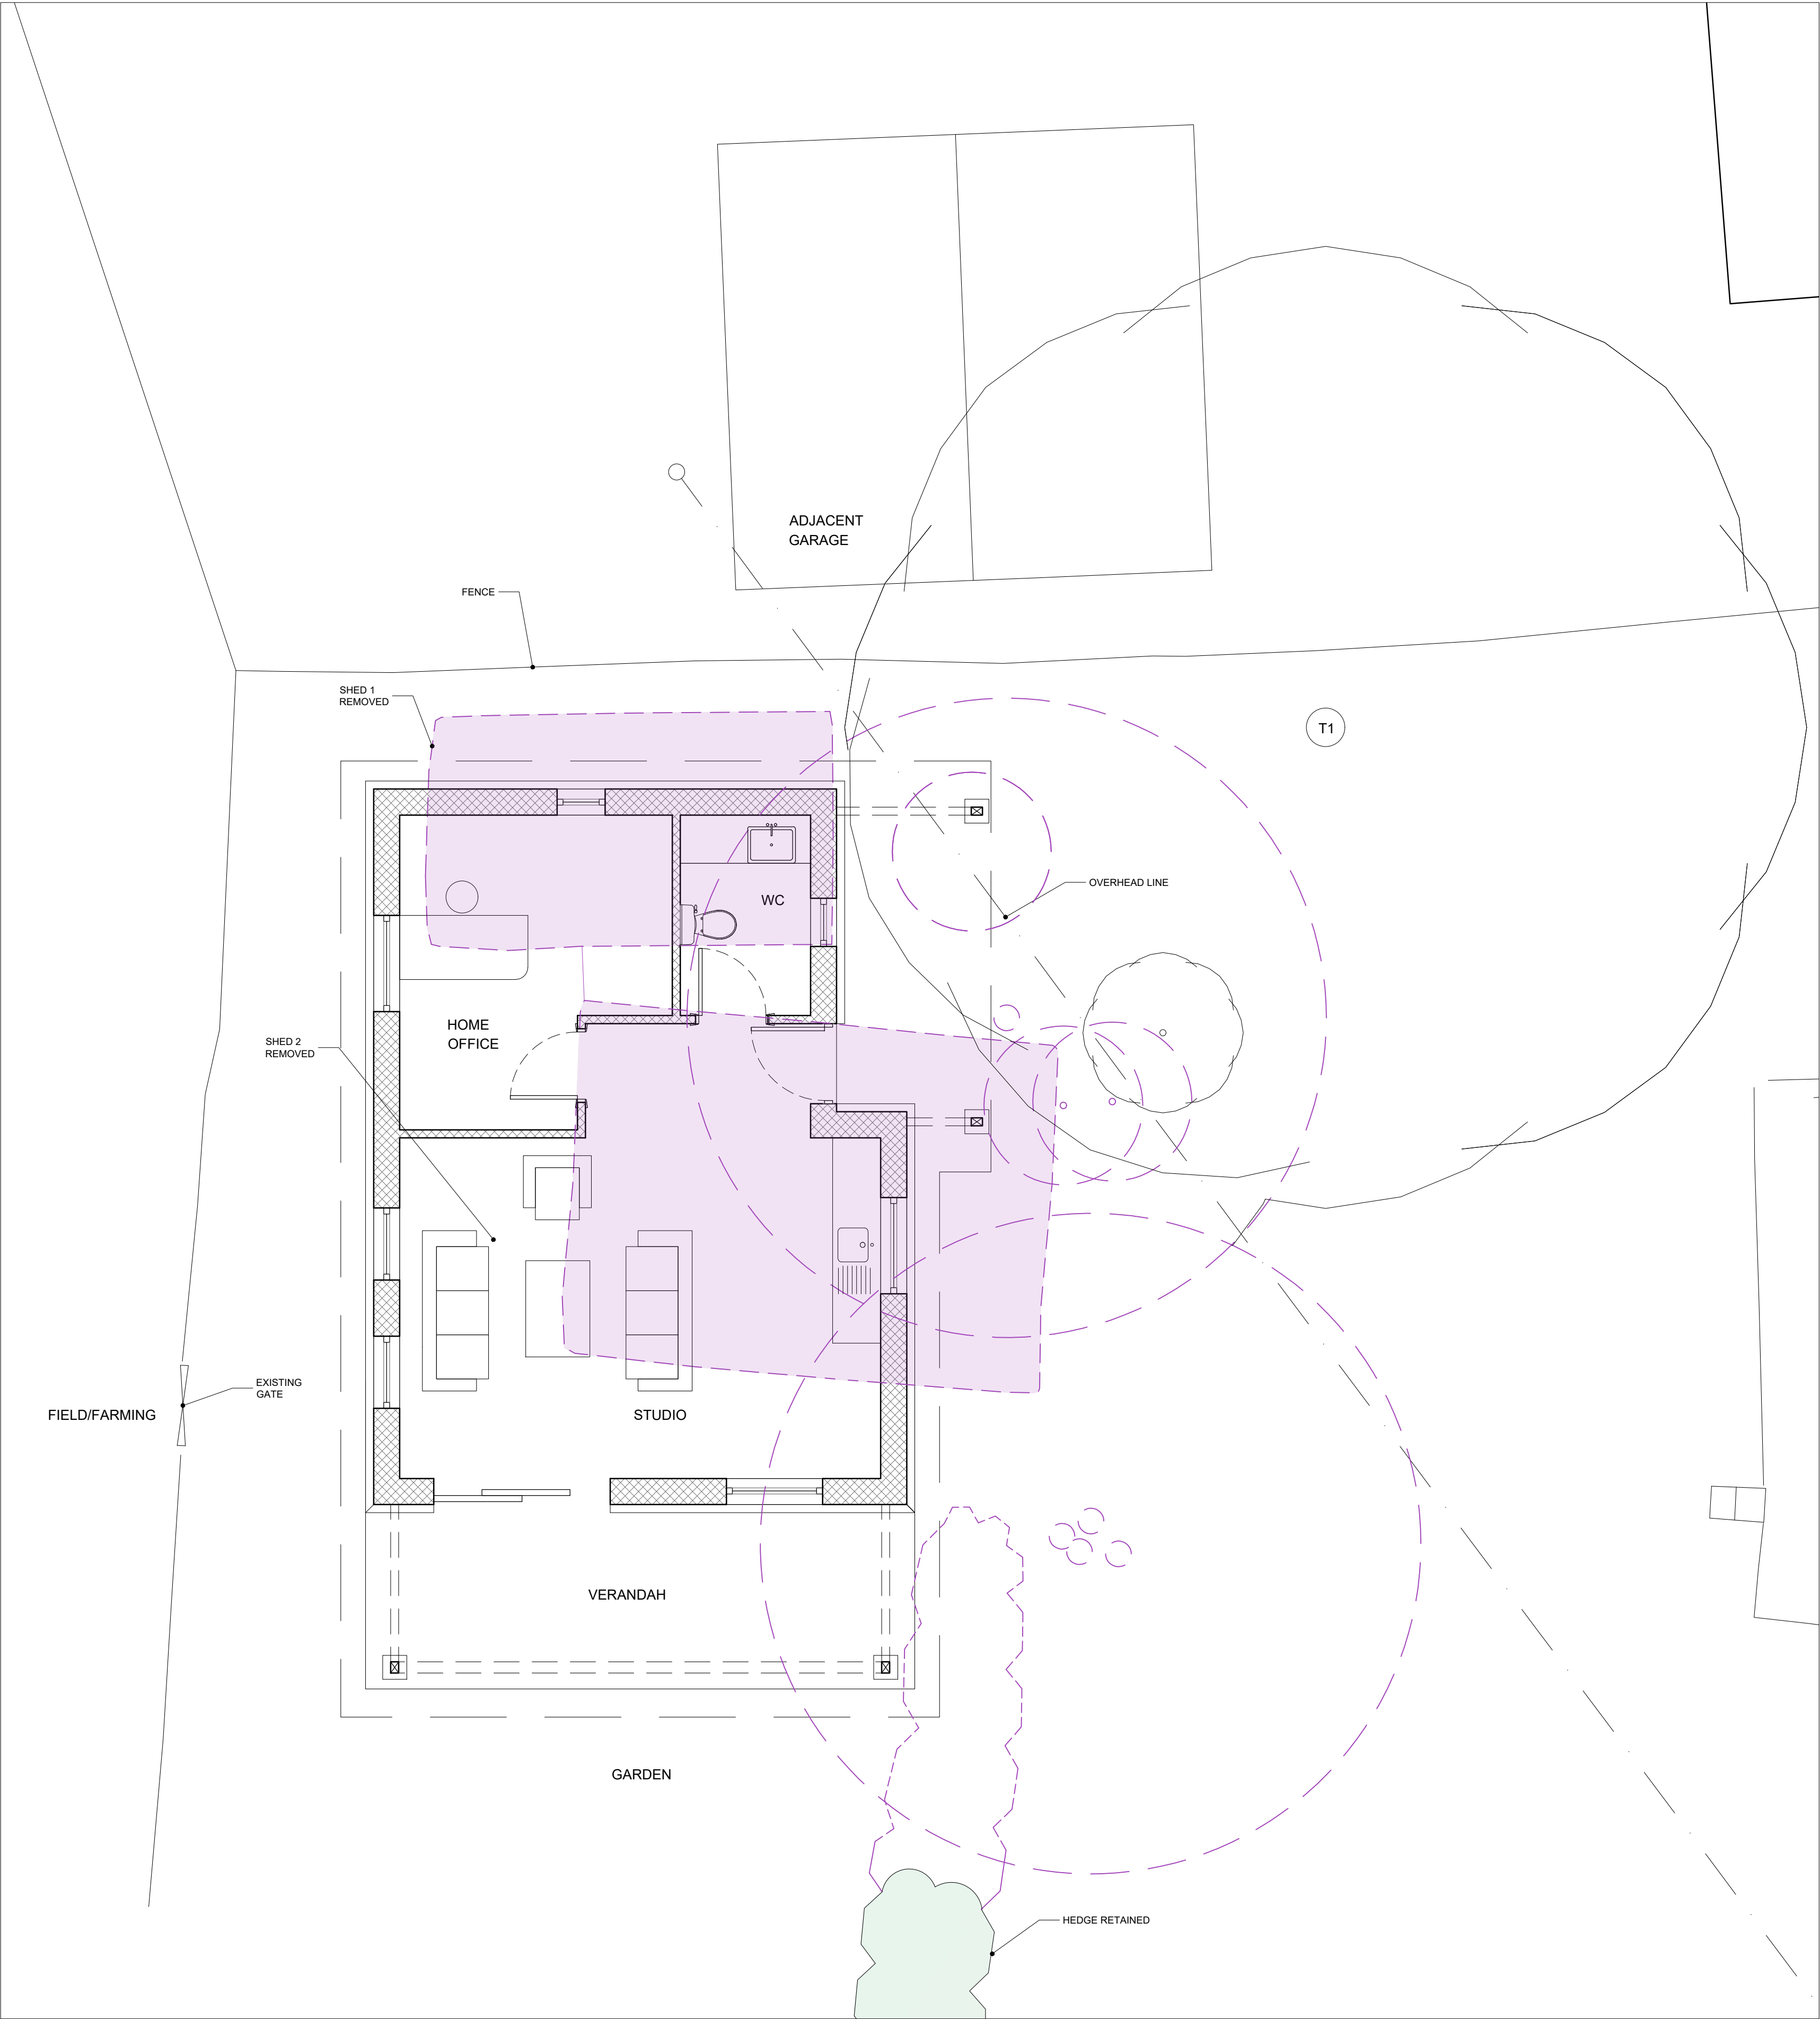
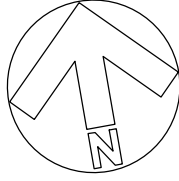
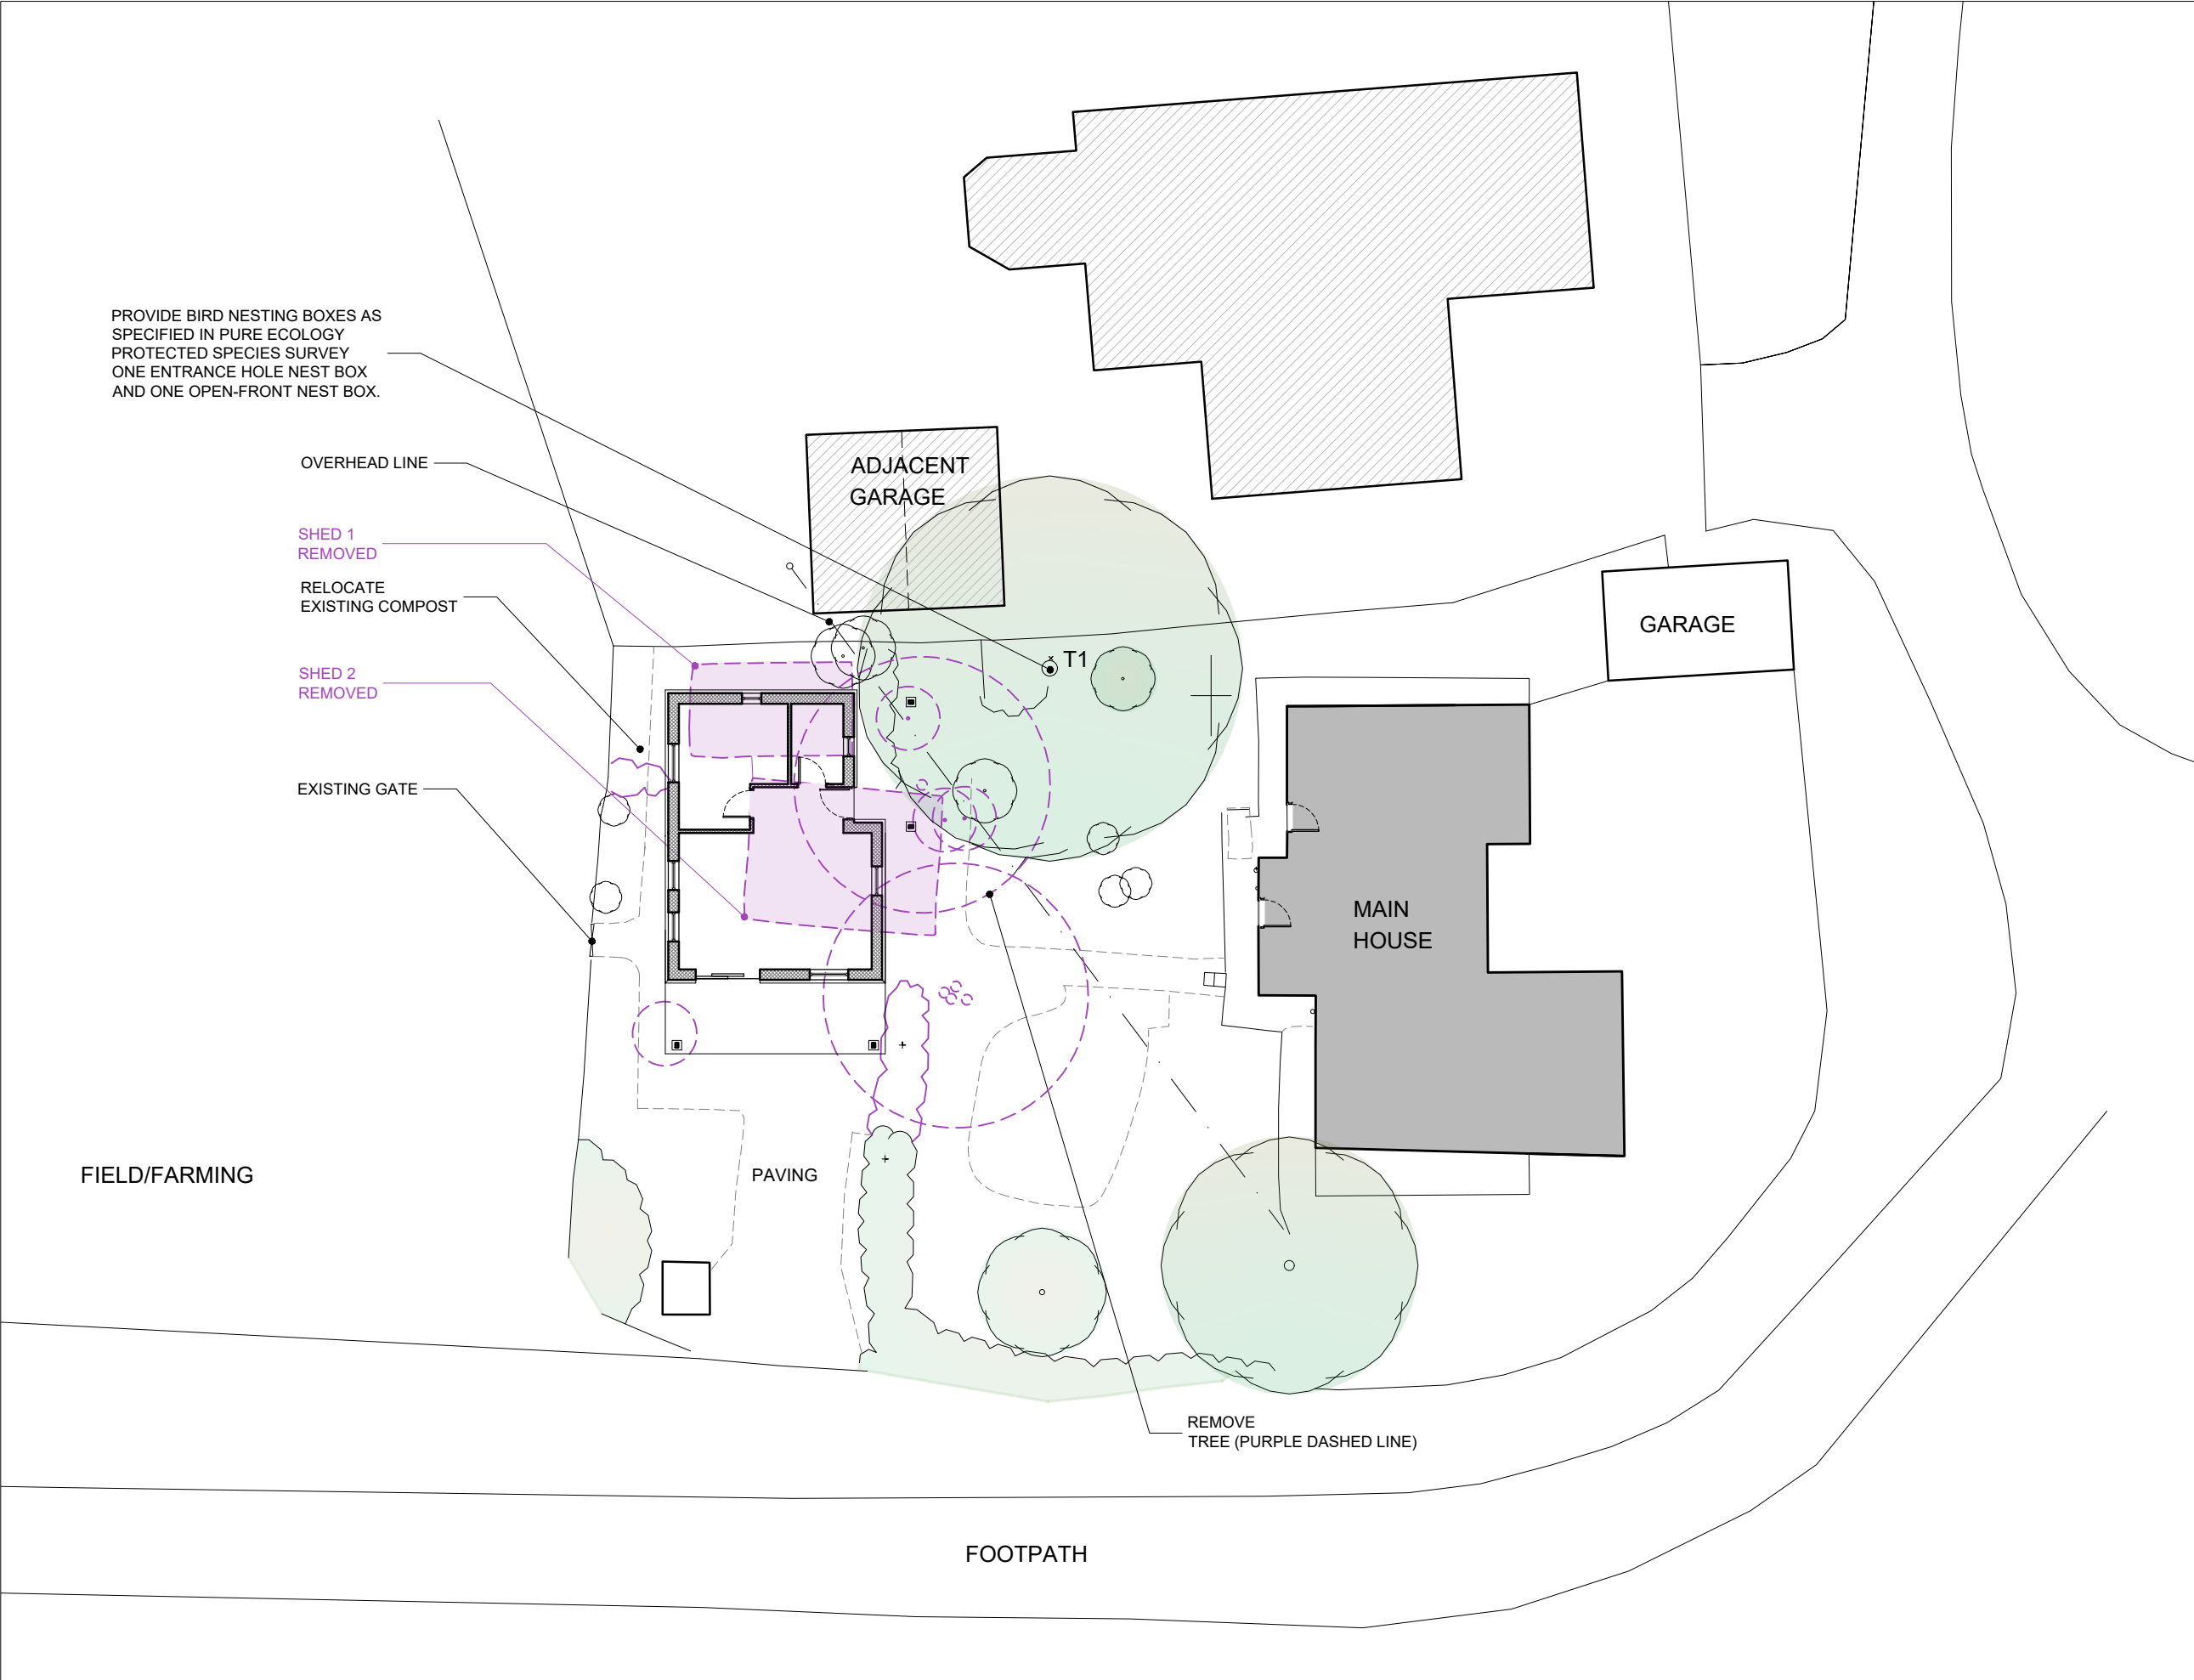


**PROPOSED
GROUND FLOOR PLAN**
SCALE 1:50

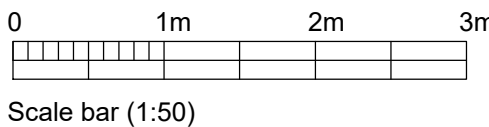

**PROPOSED
SITE PLAN**
SCALE 1:200

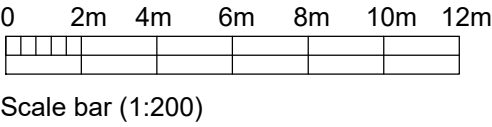

KEY

- REMOVED TREE
- REMOVAL/DEMOLITIONS
- PROPOSED WALL

THIS DRAWING IS COPYRIGHT
Contractor must take site sizes
Any discrepancies between the
drawing and site conditions
should be reported to the
Principal Designer

THIS DRAWING HAS BEEN
BASED
ON M. READ ON SITE
SURVEY AND PROMAP

D	16/01/26	Planning issue.	EK
C	22/12/25	Bird nesting boxes annotation shown. T1-tree annotation shown.	EK
B	17/12/25	Project description amended in title block. Building location adjusted.	EK
A	01/10/25	Elevations moved to drawing No.03 and minor tweaks.	EK
Rev.	Date		Init

CLIENT			
Mrs D. CLEVERLY			
PROJECT			
ANCILLARY BUILDING AT POND COTTAGE, 60 THE GREEN, POULSHOT, DEVIZES			
DRAWING			
PROPOSED PLANS			
DRAWN:	Date:	Scale:	
EK	08/08/2025	as noted	
Drawing number:			
4403-02			
Rev.			D
DOLMAN			
ARCHITECTURAL DESIGNERS BUILDING SURVEYORS COST CONSULTANTS CDM PRINCIPAL DESIGNERS			
Sussex House Bath Road Devizes Wiltshire SN10 2AF			
Tel: 01380 729456 Web: www.dolmansurveyors.co.uk Email: info@dolmansurveyors.co.uk			