




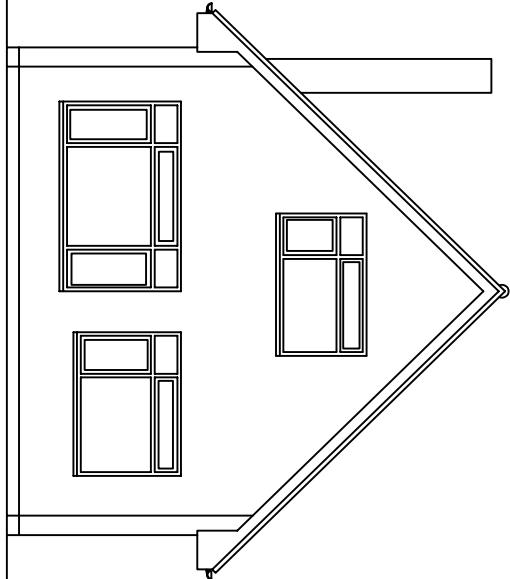


Existing Front (South) Elevation 1:100

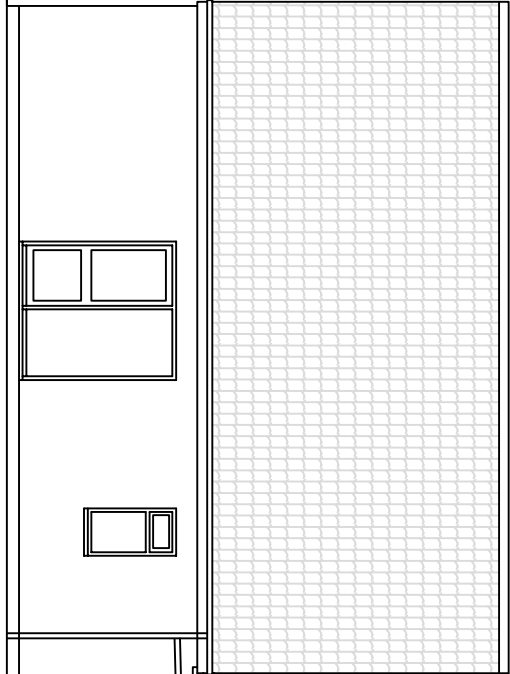


Existing Side (East) Elevation 1:100

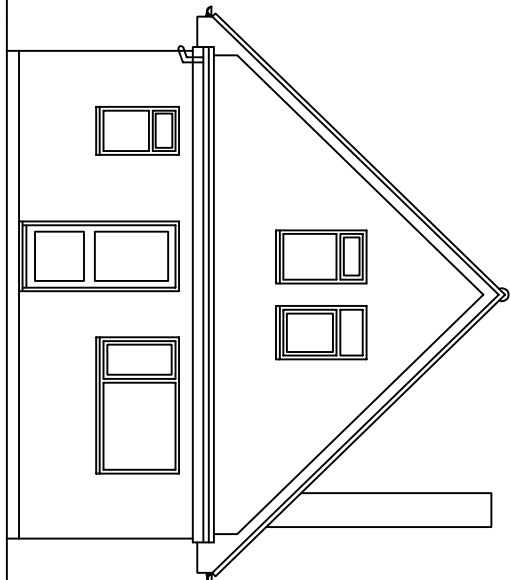


Existing Rear (North) Elevation 1:100

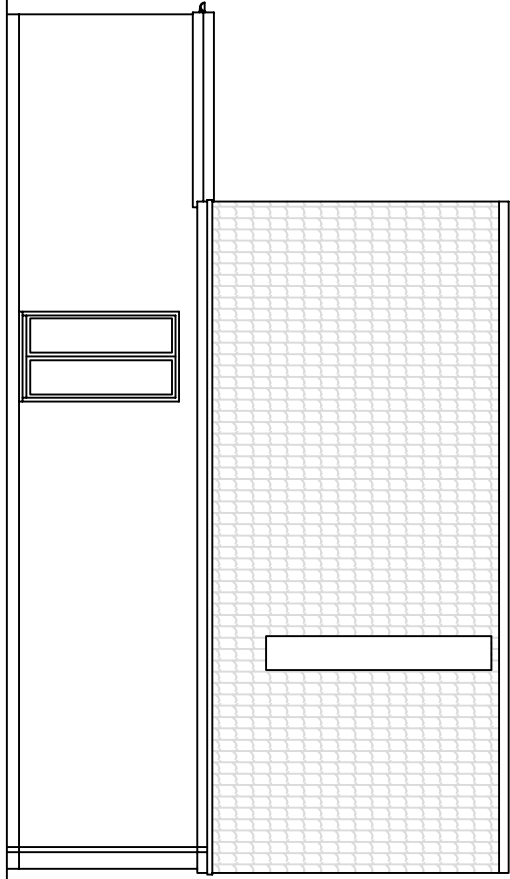


Existing Side (West) Elevation 1:100

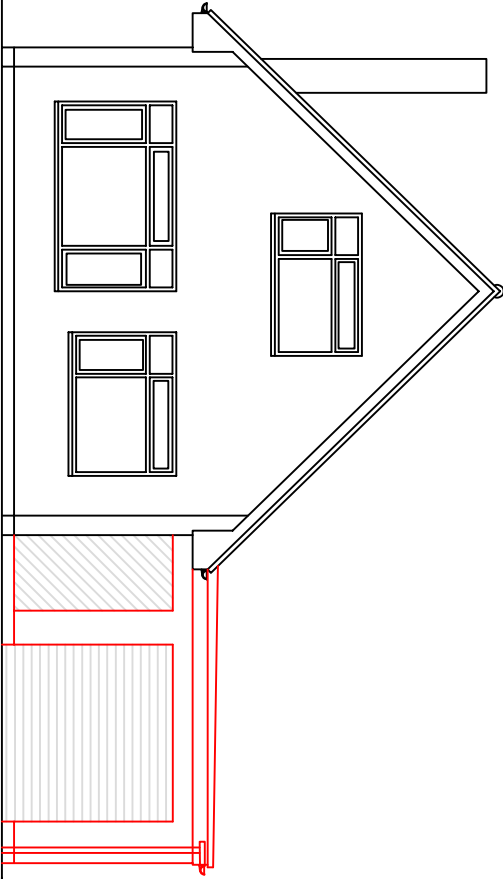


Proposed Front (South) Elevation 1:100

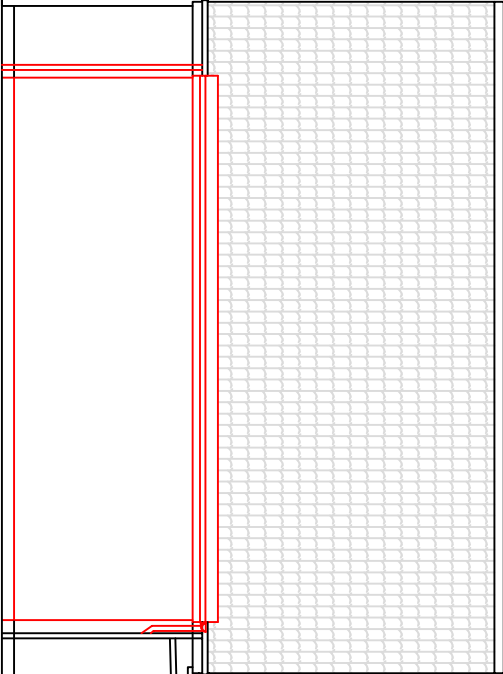

Proposed Side (East) Elevation 1:100

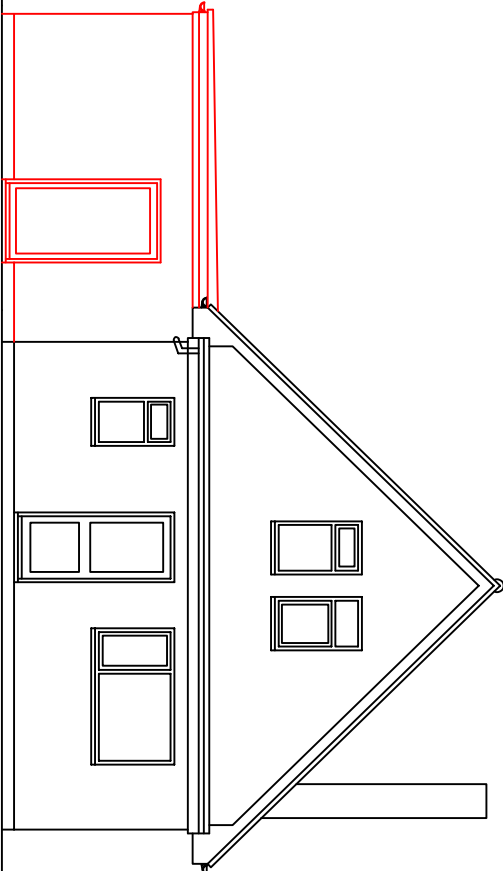


Proposed Rear (North) Elevation 1:100


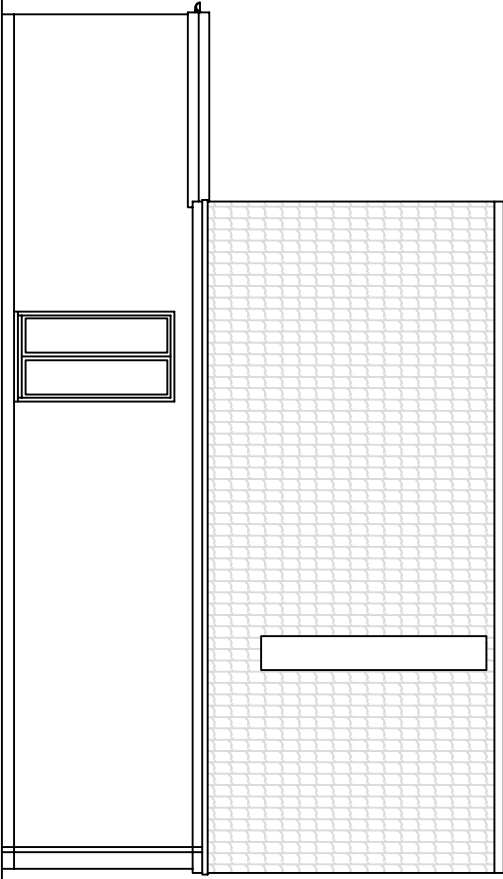


Proposed Side (West) Elevation 1:100


Building Materials:-
Walls:- Off-white through-coloured render
Roof:- Red-brown membrane
Windows & Doors:- UPVC to match existing
Rainwater Goods:- UPVC to match existing

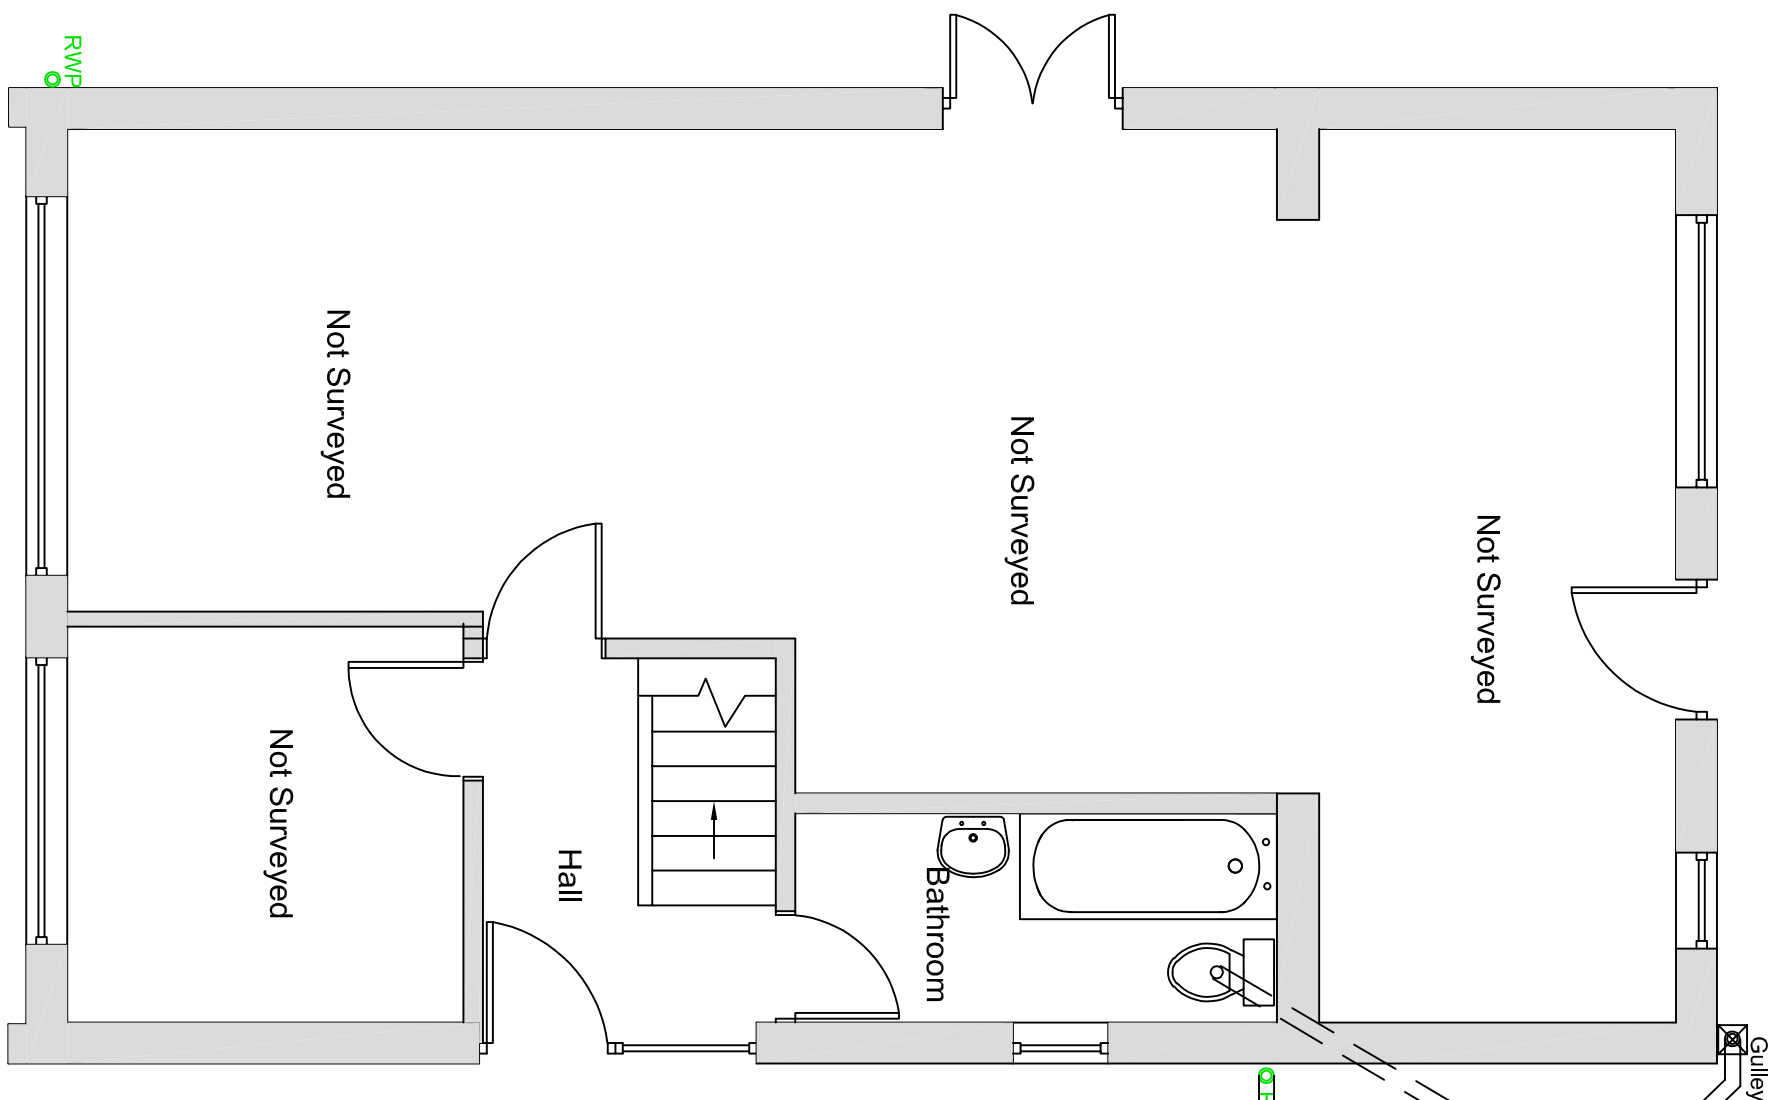

Existing Ground Floor Plan 1:50

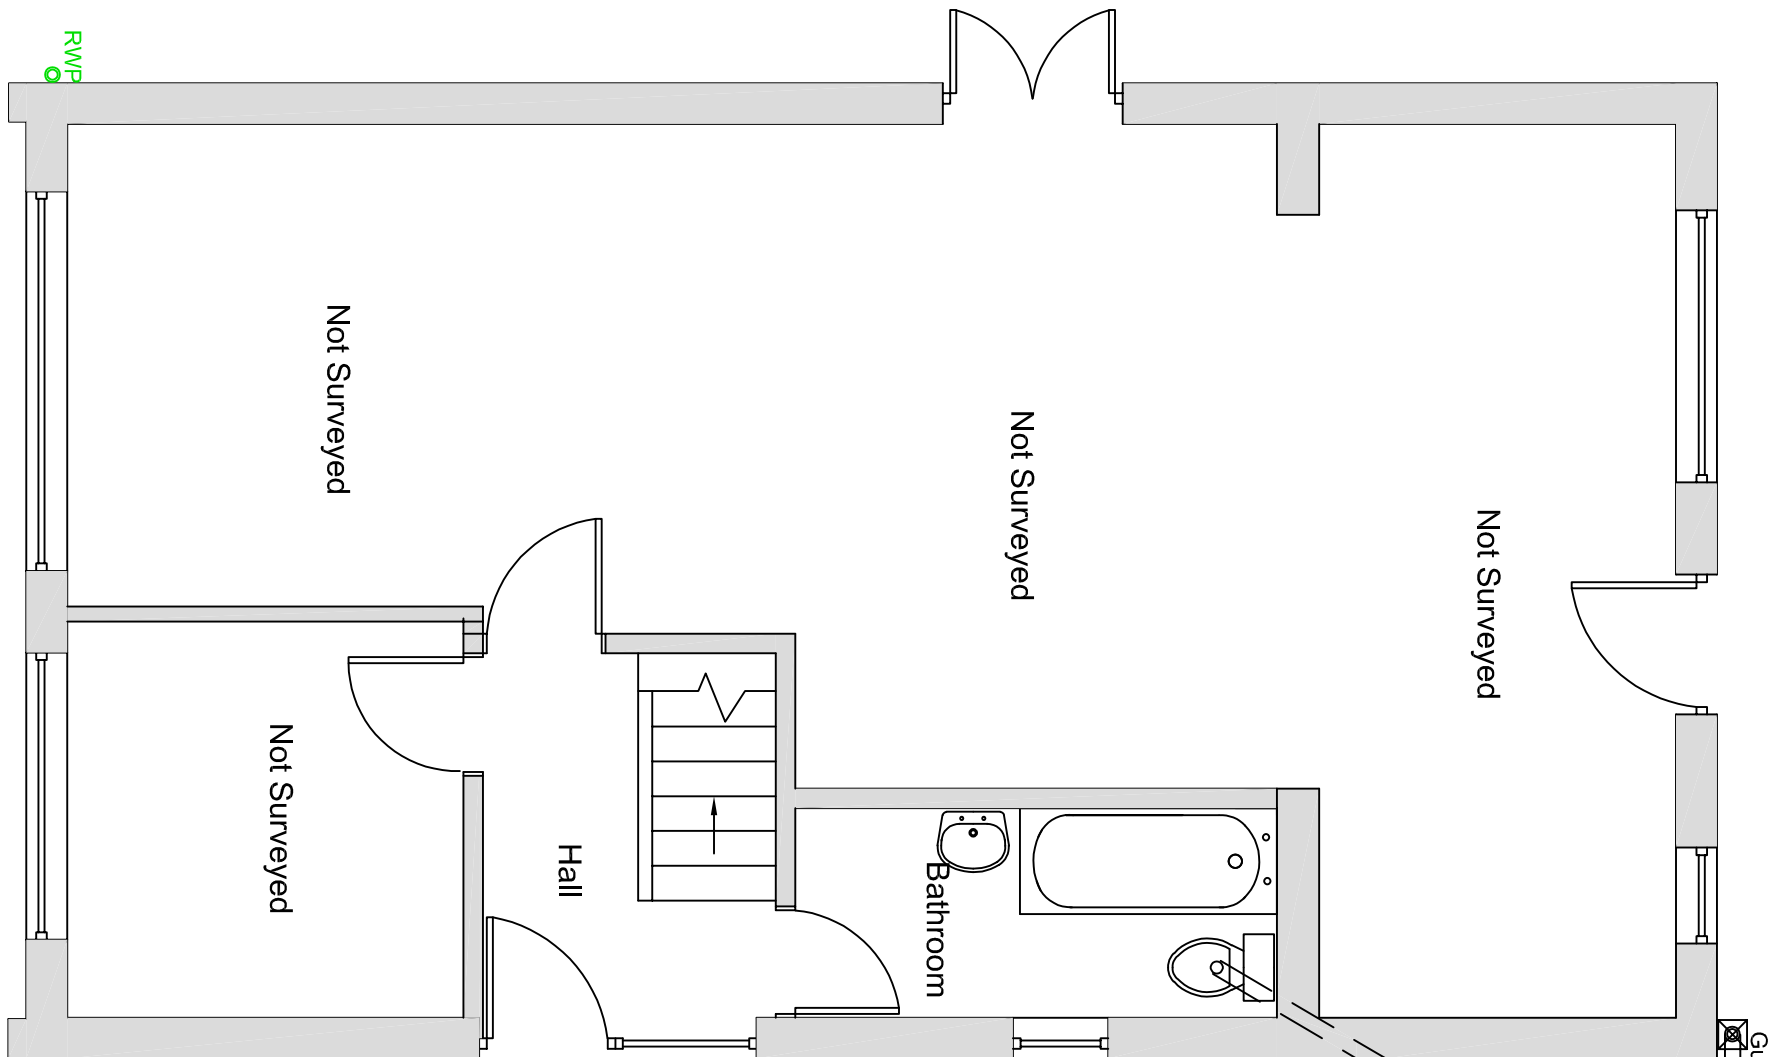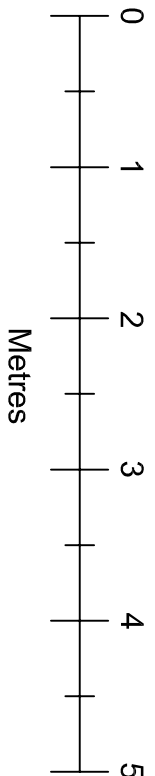

Proposed Ground Floor Plan 1:50

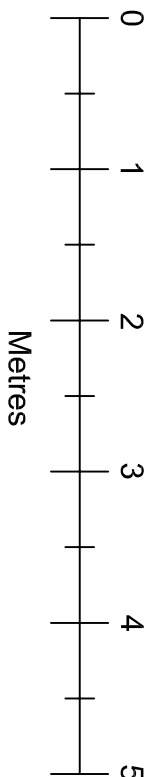

This drawing cannot be copied or given to third parties without the written permission of A Harlow & Son

Drawn by	A Harlow & Son 01225 938329		
Proposed Single Storey Side Extension for			
Mr N Evans at			
6 Dean Close			
Melksham			
Wiltshire			
SN12 7EZ			
A1 Papersize			
Scale	1:100, 1:50		
Date	3rd Feb 2026		
Drawing No AH2026/08			
Sheet 1 of 2			