



PROPOSED BARN [SCALE 1:100]


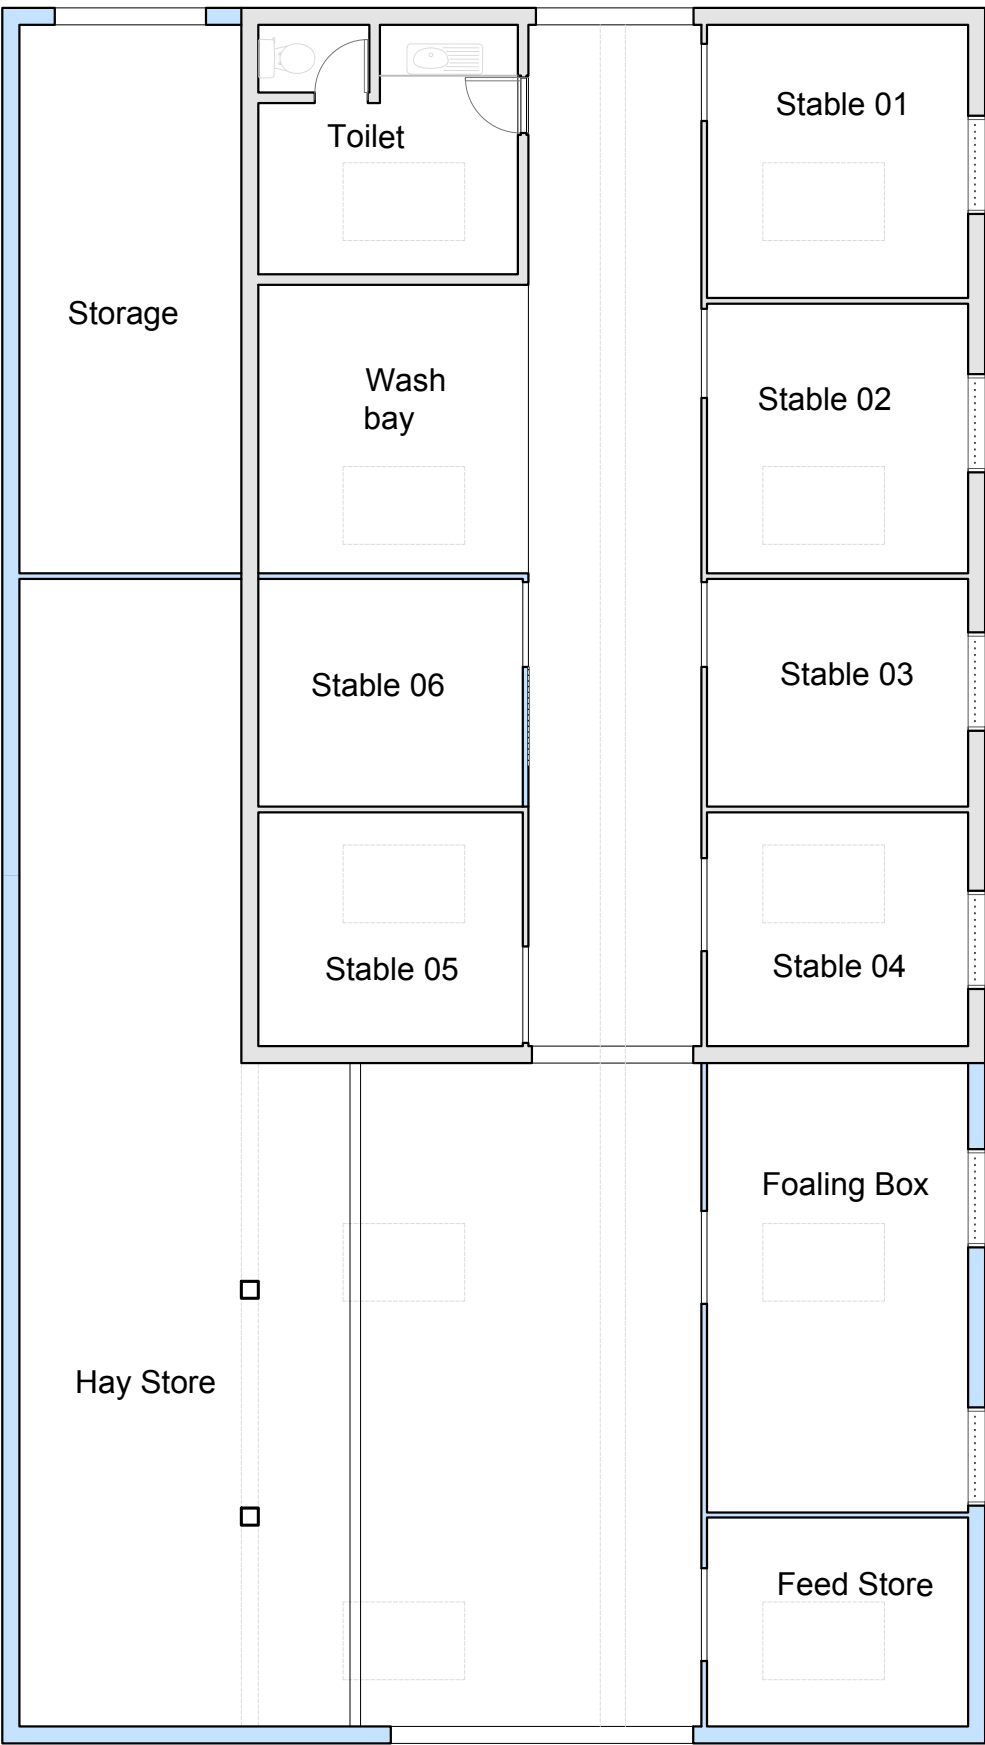


PROPOSED FLOOR PLAN

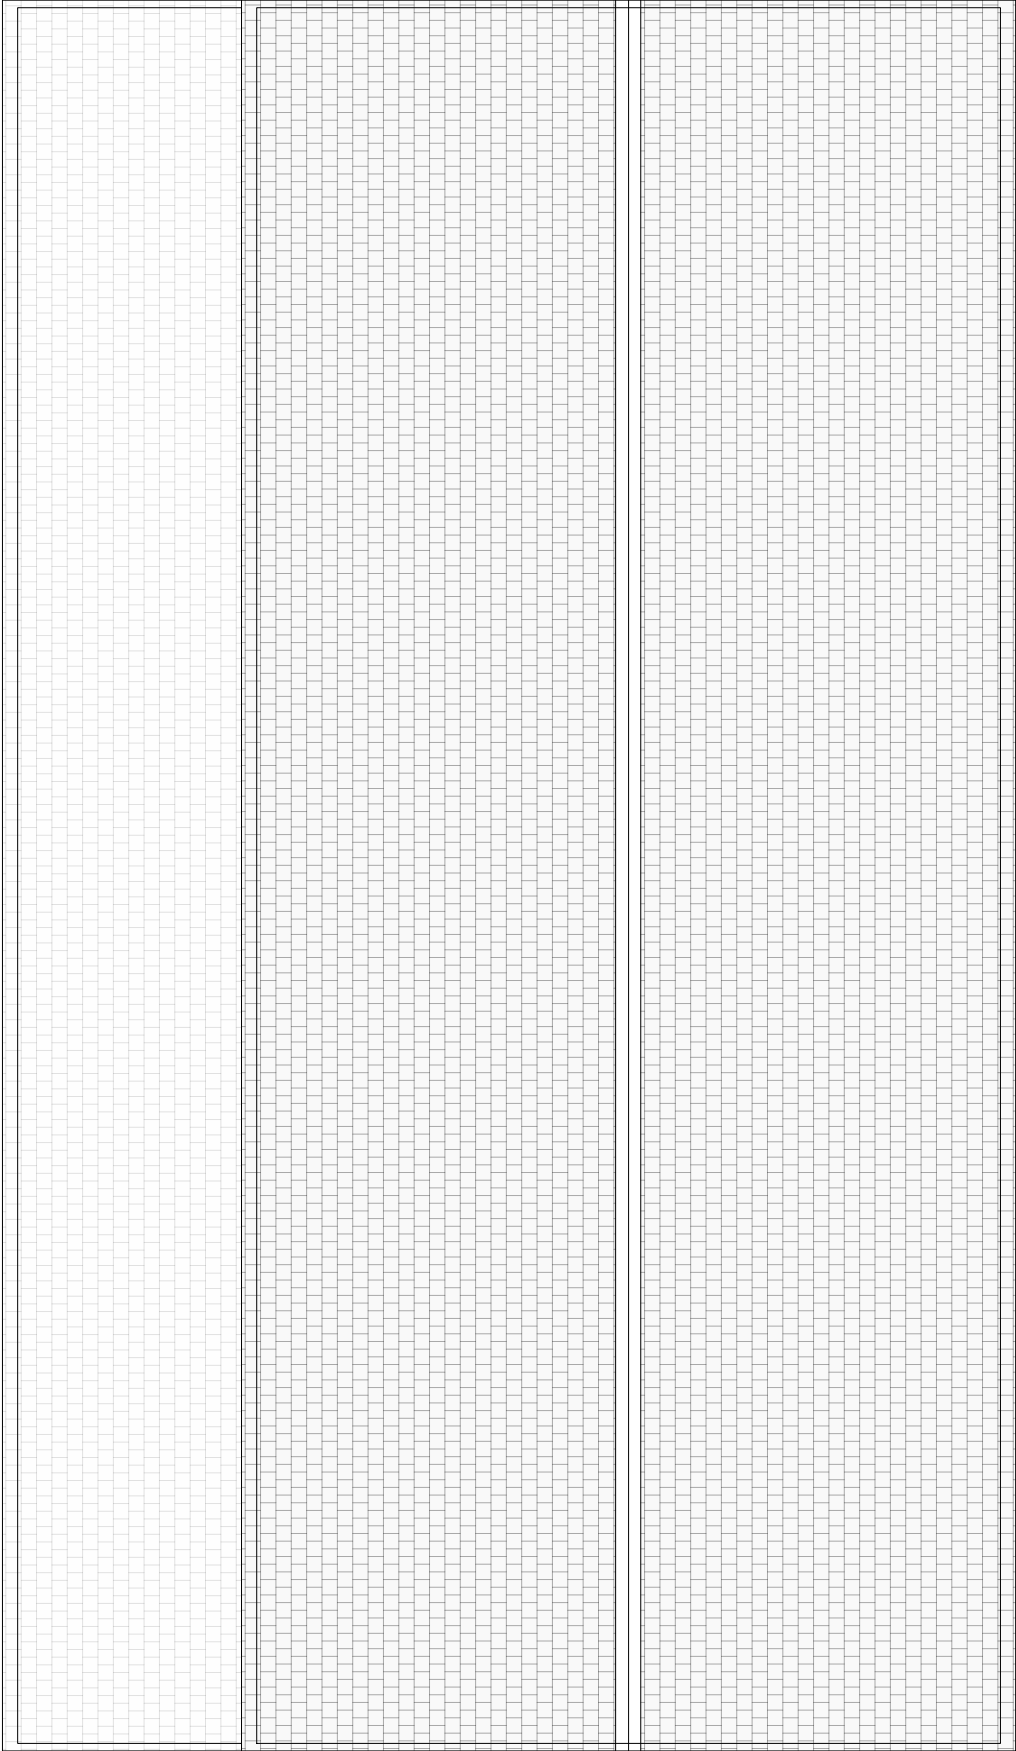


PROPOSED ROOF PLAN


- KEY
- Existing walls
 - Proposed new walls

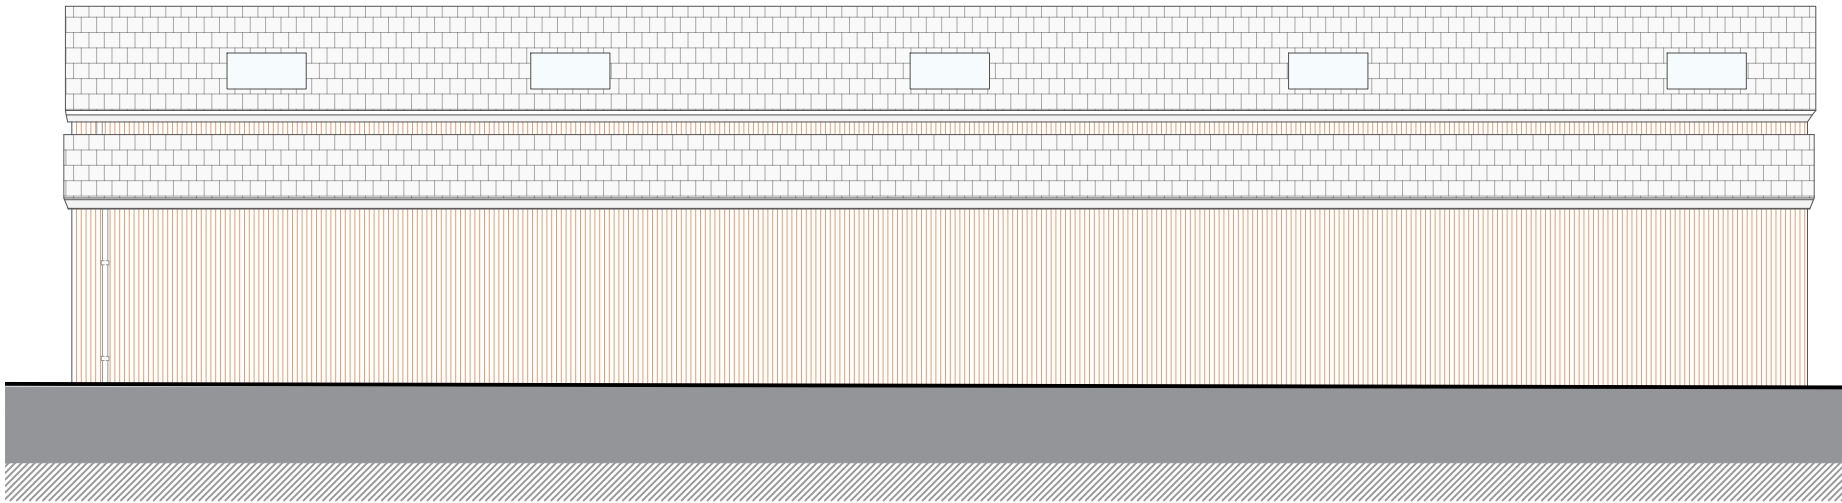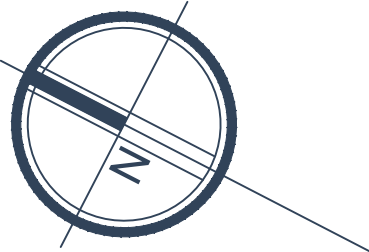


PROPOSED NORTH-WEST ELEVATION

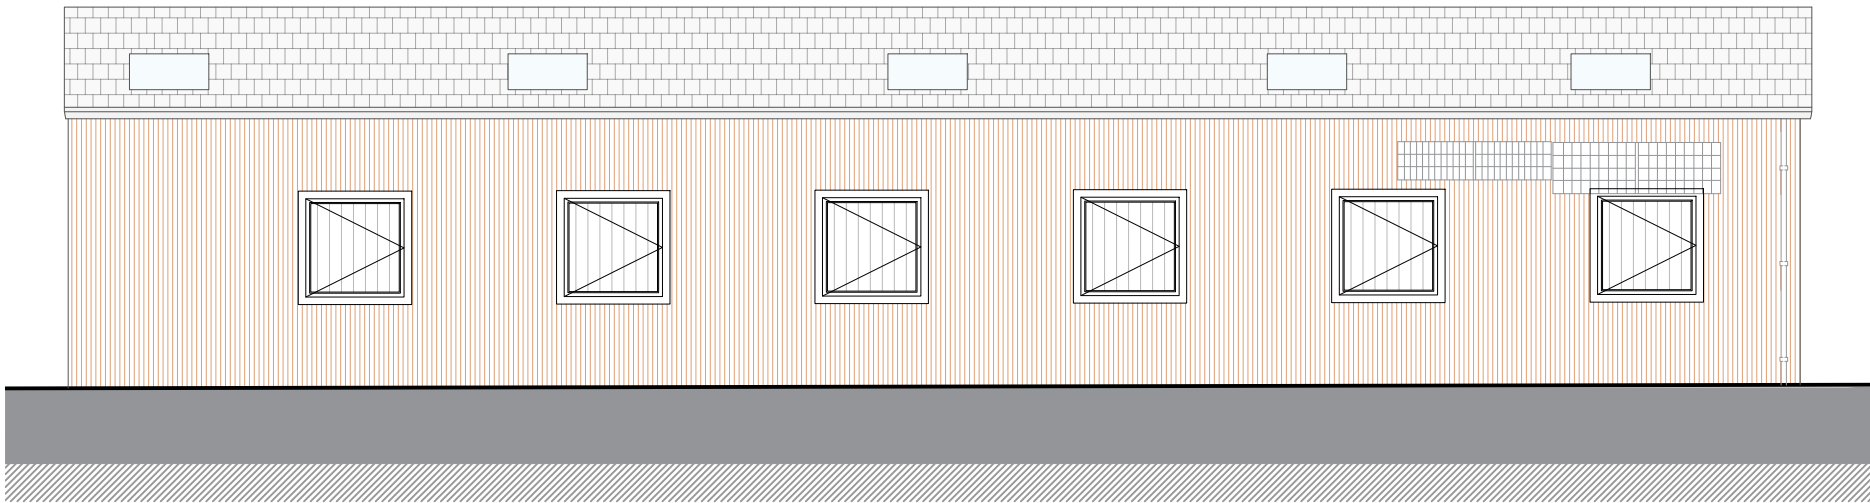

PROPOSED SOUTH-EAST ELEVATION

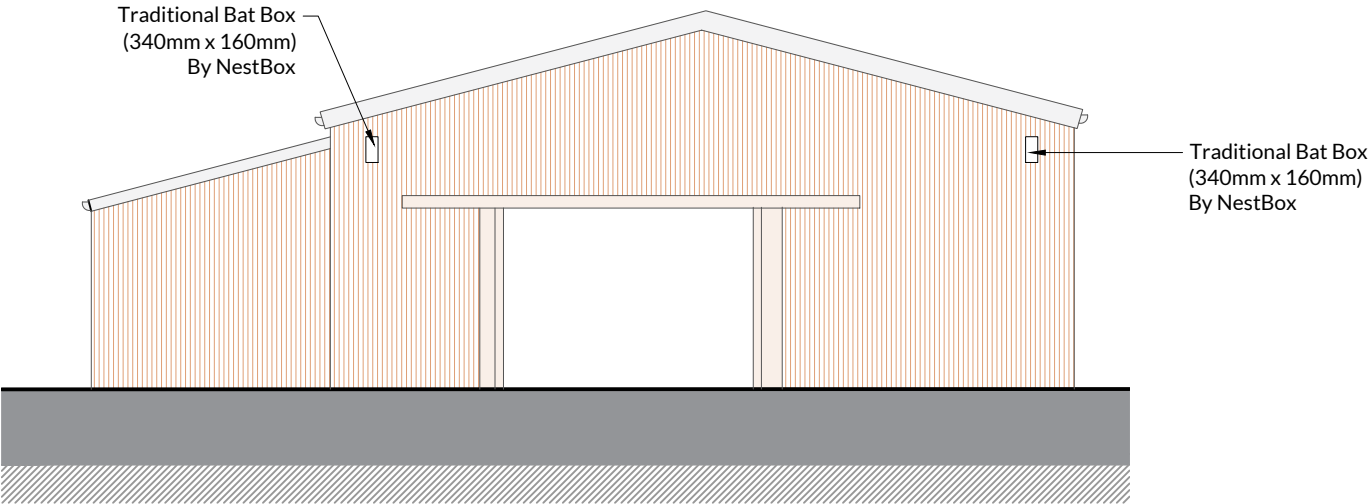

PROPOSED SOUTH-WEST ELEVATION

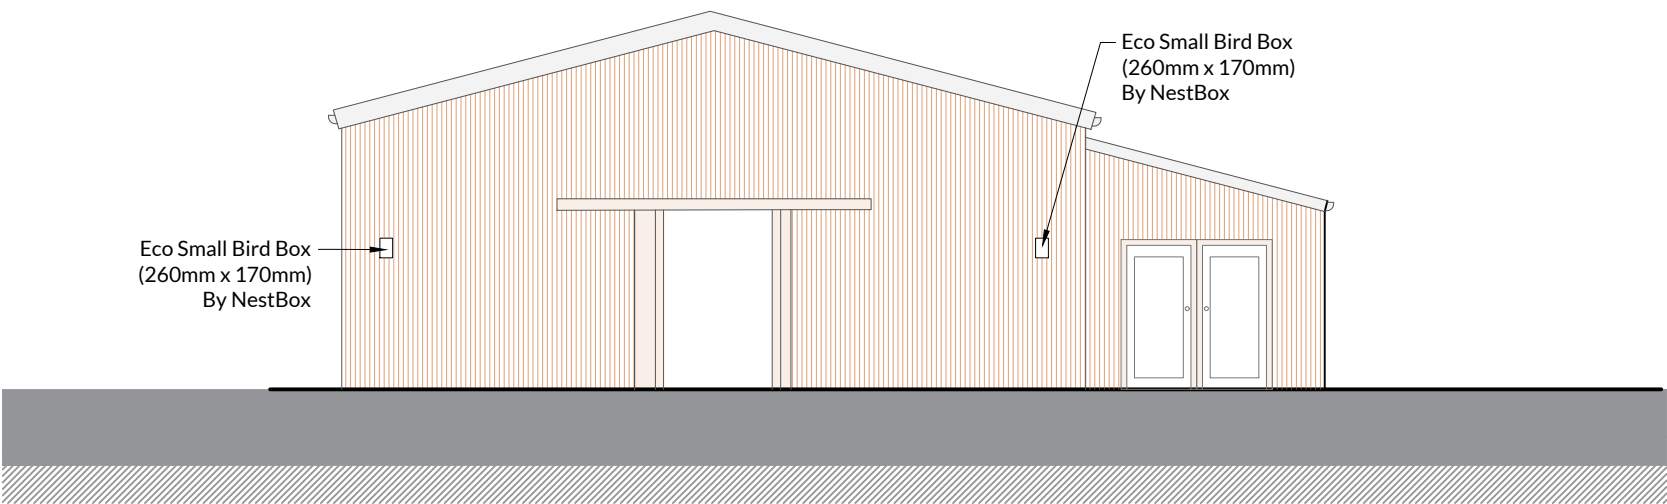

PROPOSED NORTH-EAST ELEVATION

P04	Change in description	02.02.2026
P03	Biodiversity additions	22.12.2025
P02	Changes in layout	29.10.2025
P01	First Issue	20.10.2025

Drawn by	Checked by	Date created
MC	DW	September 2025

Project
AGM 2025 039
Ashley Stables, Box, Corsham, SN13 8AN.
Installation of an Riding Manège, a supporting temporary Log Cabin and extending the existing barn.

Title
Proposed Barn Plan and Elevations

Drawing No.	Revision No.
2025_039_07	P04

Scale
1:100 @ A2

ARENA GLOBAL MANAGEMENT
PLANNING CONSULTANTS
Suite 2, 5 Argyle Street, Bath, BA2 4BA
info@agm-ltd.co.uk

