



PROPOSED LOG CABIN


[SCALE 1:100]

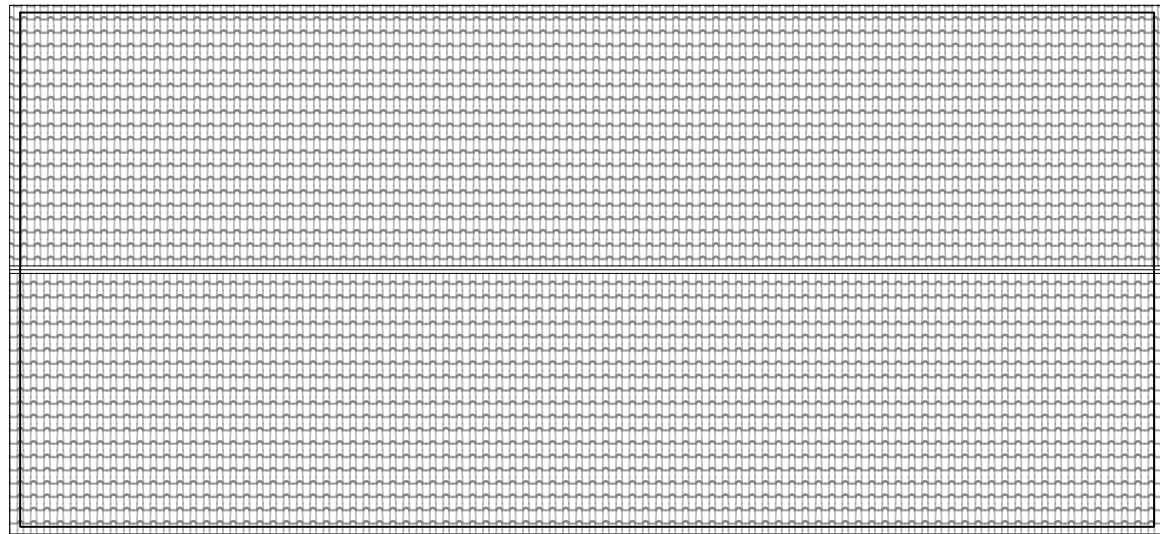


PROPOSED ROOF PLAN

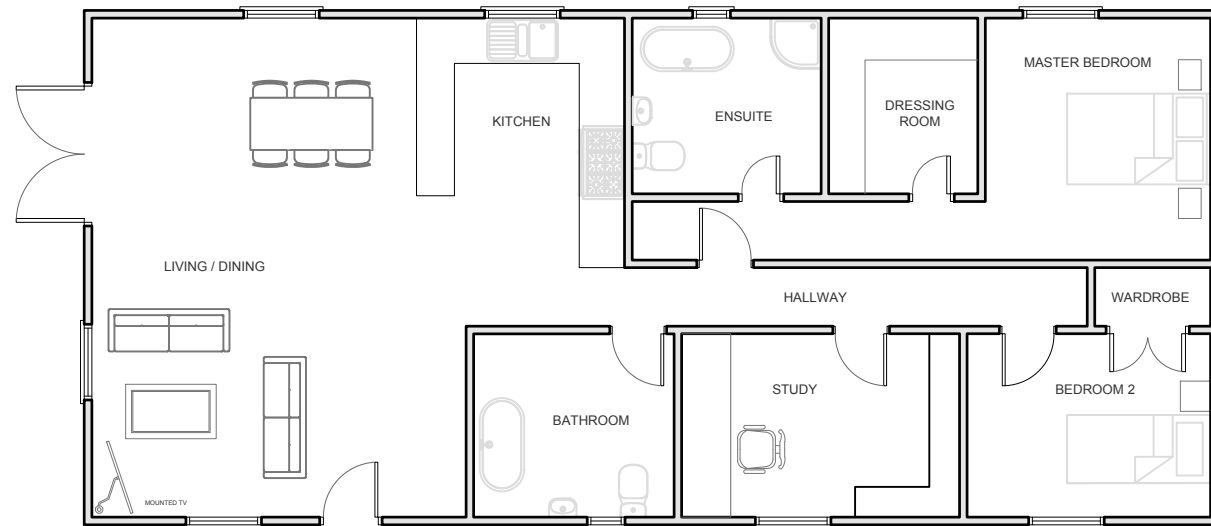

PROPOSED FLOOR PLAN

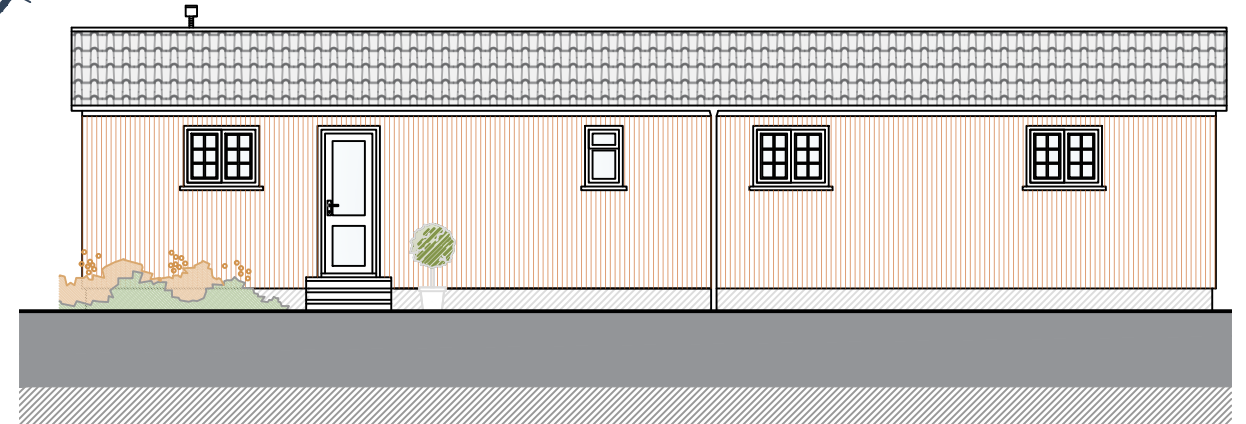

PROPOSED NORTH-WEST ELEVATION

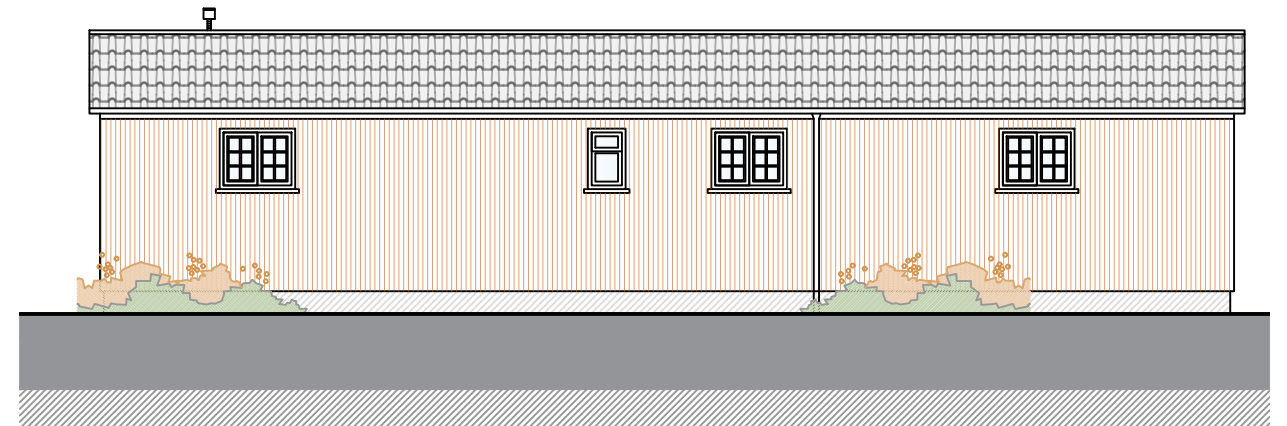

PROPOSED SOUTH-EAST ELEVATION

Within the Definition
of The Caravan
Sites Act 1968

P02	Change in Description	02.02.2026
P01	First Issue	20.10.2025

Drawn by	Checked by	Date created
MC	DW	September 2025

Project
AGM 2025 039
Ashley Stables, Box, Corsham, SN13 8AN.
Installation of an outdoor Riding Manège, a supporting temporary Log Cabin and extending the existing barn.


Title
Proposed Log Cabin Plan and Elevations

Drawing No.	Revision No.
2025_039_08	P02


Scale
1:100 @ A1

ARENA GLOBAL MANAGEMENT
PLANNING CONSULTANTS
Suite 2, 5 Argyle Street, Bath, BA2 4BA
info@agm-ltd.co.uk

AGM
PLANNING CONSULTANTS

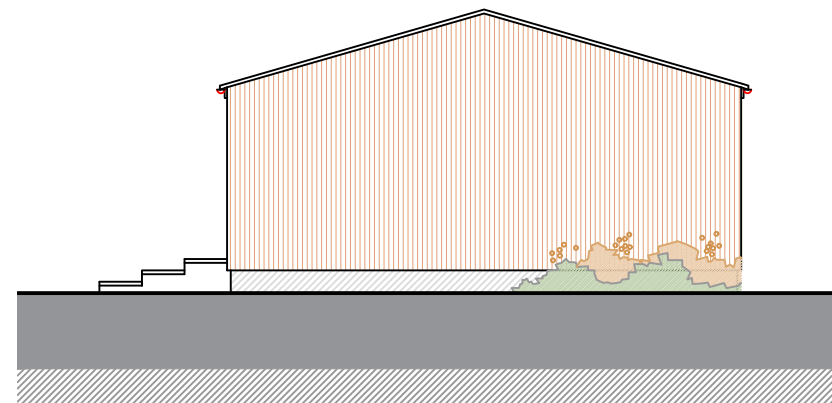

PROPOSED SOUTH-WEST ELEVATION

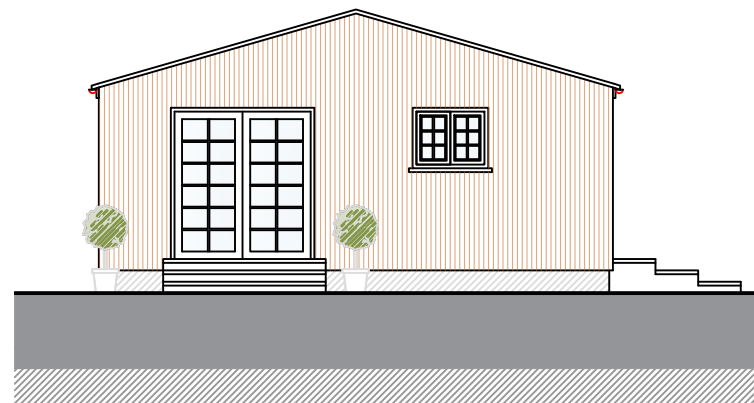

PROPOSED NORTH-EAST ELEVATION