


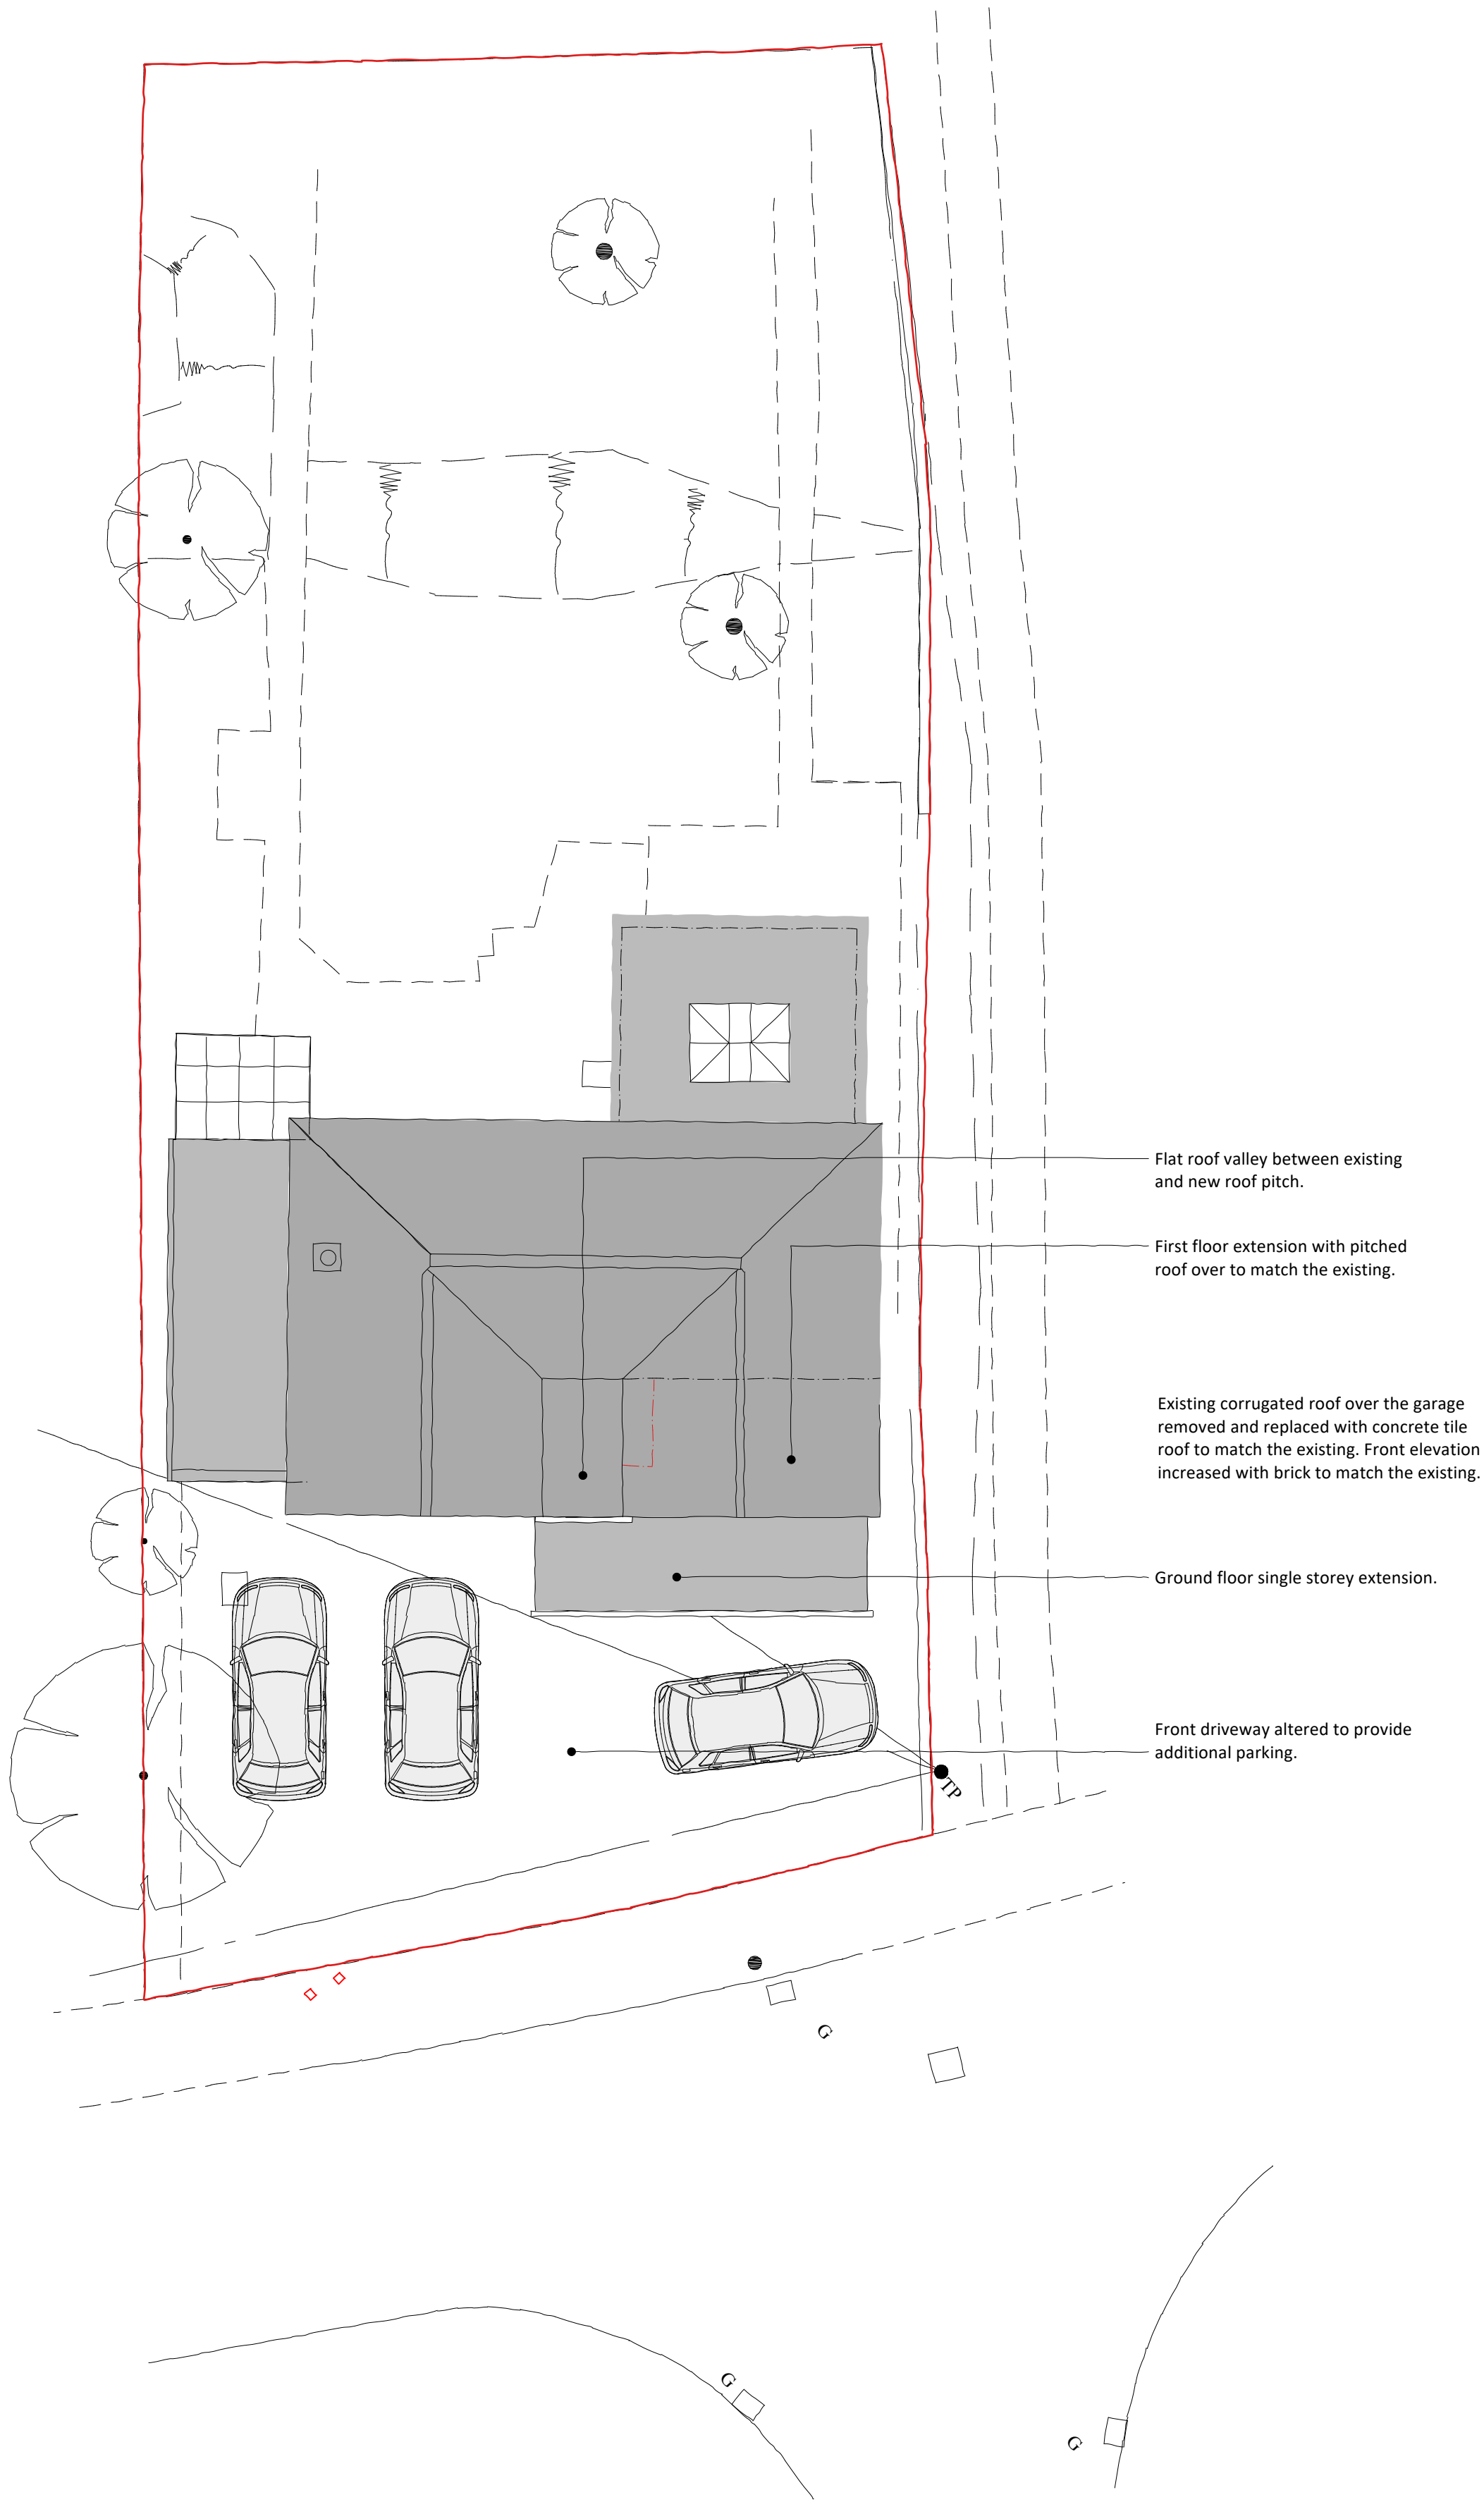


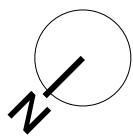

1:100 Proposed Site and Roof plan

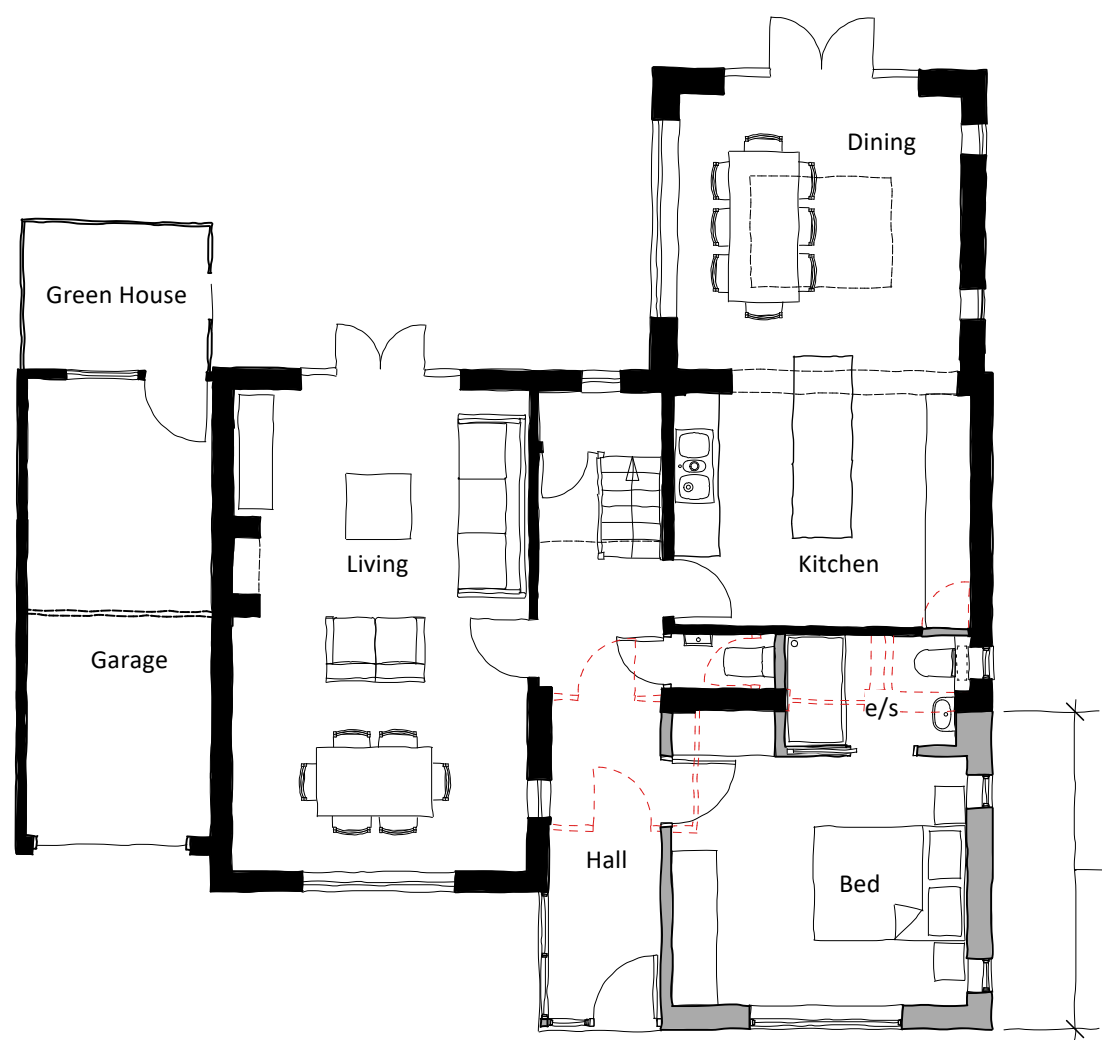


1:100 Proposed Ground Floor Plan

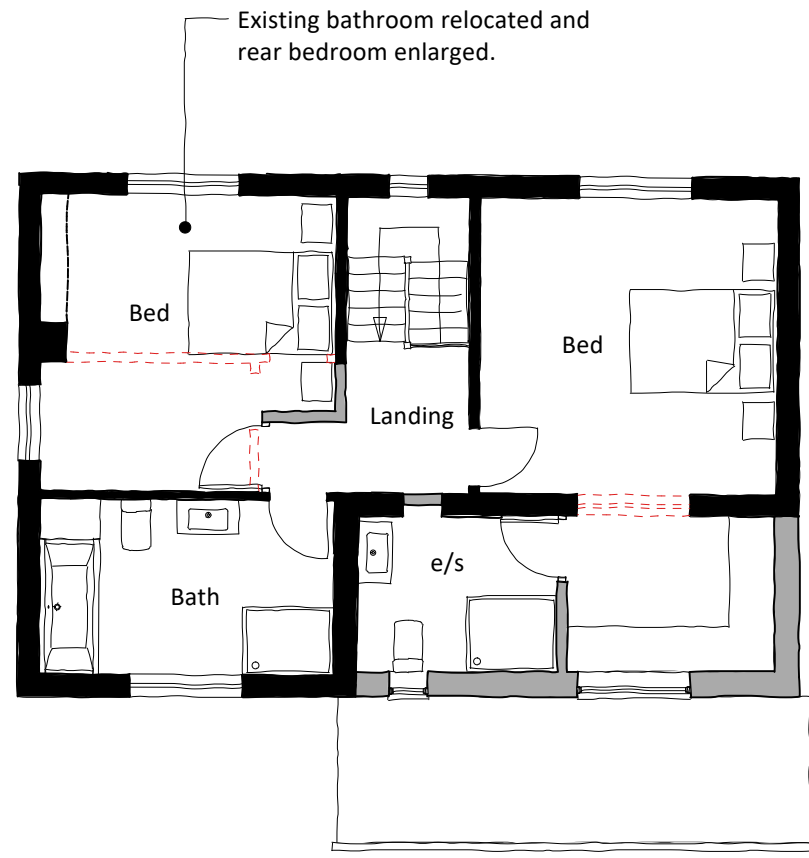

1:100 Proposed First Floor Plan




1:100 Proposed NW Elevation

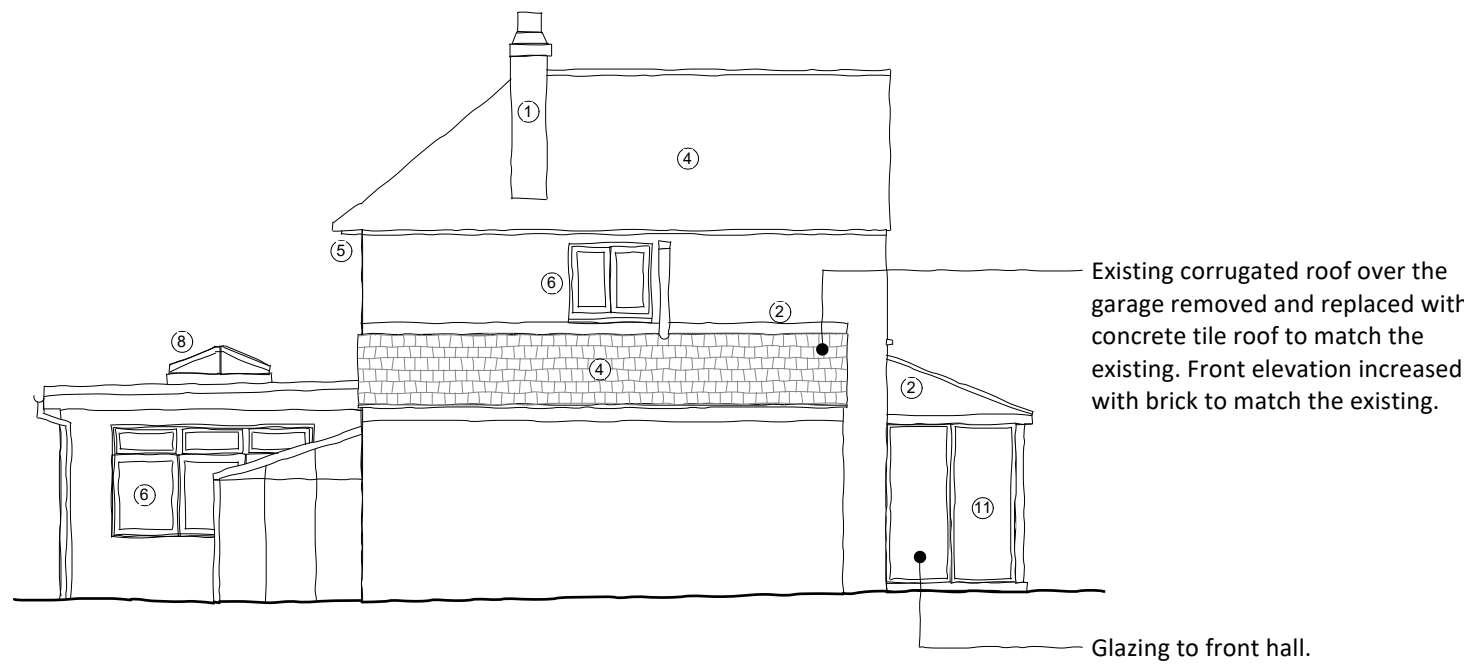

1:100 Proposed NE Elevation



1:100 Proposed SE Elevation

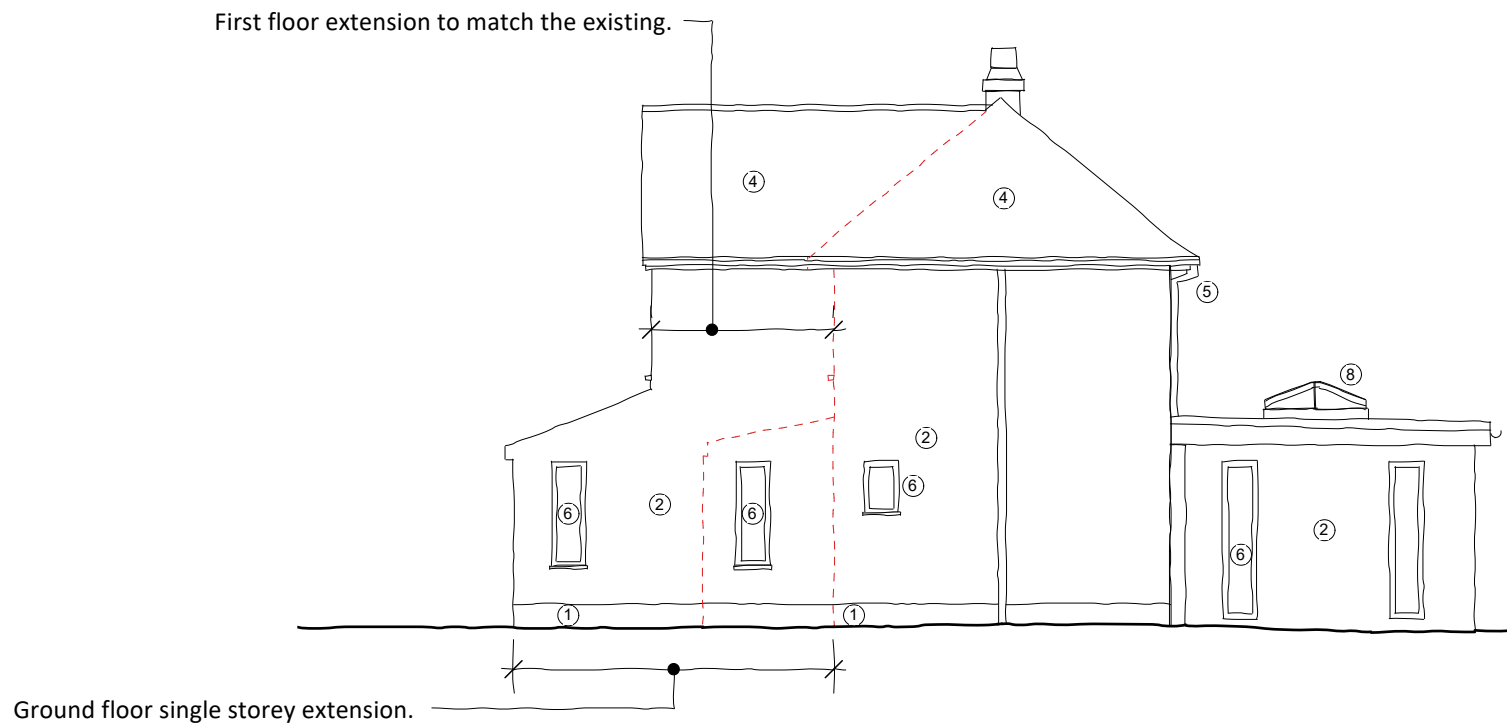

1:100 Proposed SW Elevation

Material Key

- ① - Brick
- ② - Render
- ③ - UPVC Doors
- ④ - Concrete Tile
- ⑤ - UPVC gutters and downpipes
- ⑥ - UPVC Windows
- ⑦ - Wooden doors
- ⑧ - UPVC Roof lantern
- ⑨ - Corrugated roofing

Date No. Revision Notes



PKA Architects Ltd
Featherbrook, Whitley Road, Potters, Devizes, Wiltshire. SN10 5TD
tel 01380 725688 tom@pka-architects.com www.pka-architects.com

Project Title
Extension and alterations.

Address
62 Queens Road, Devizes, SN10 5HR

Client
John & Elaine Ingledew

Sheet Title
Proposed GA Drawings

Scale
1/100 @A1

Drawn By
SW

Date
23/01/2026

Project ID.
2167

Stage.
PL-100

Status
PLANNING

File Name
2167 - 62 Queens Road - GA Drawings.vrx

Stage Key.
EX - Existing
SK - Sketch
PL - Planning
WD - Working
DR - Drawings
BR - Building
Regulations
TR - Tender
CN - Construction
AB - As Built