


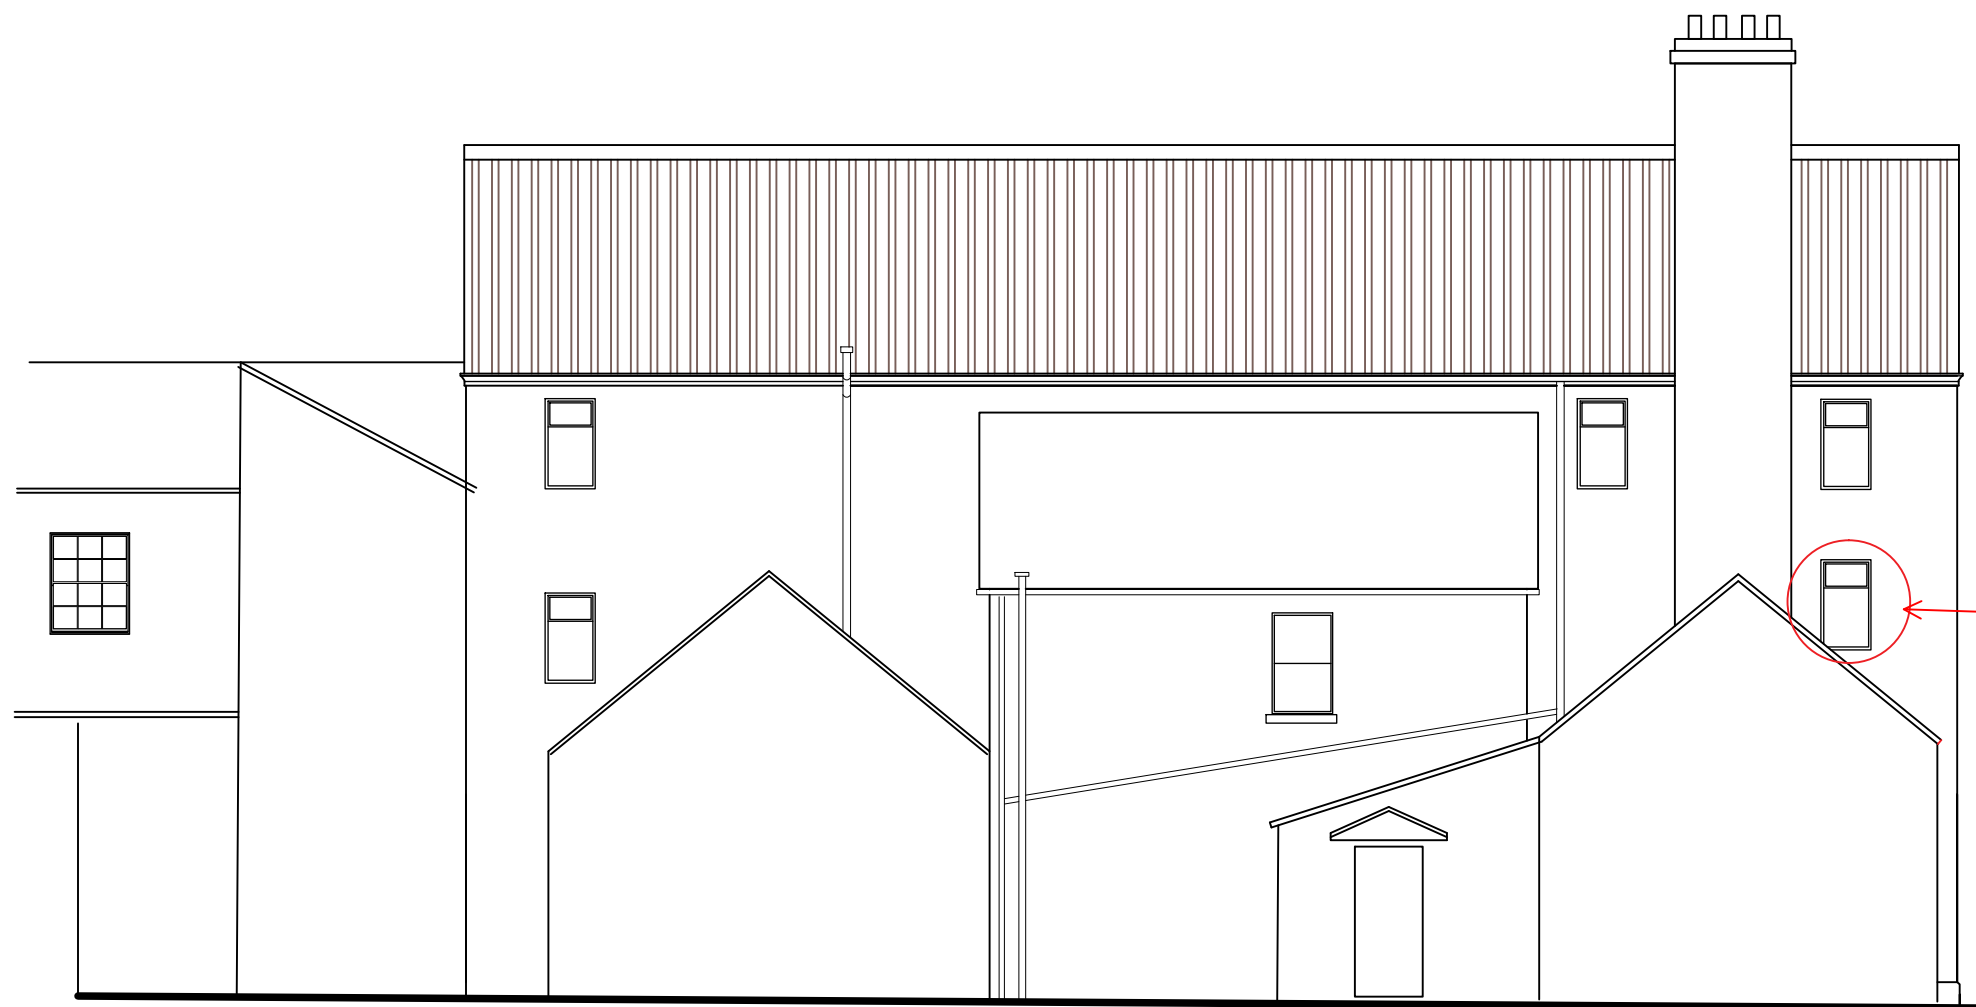

Technical drawing of a window frame showing front, side, and top views. The front view is a rectangle with a diagonal line from the top-left corner to the bottom-right corner. The side view is a vertical rectangle with a horizontal line near the top. The top view is a horizontal rectangle with a vertical line near the left side. The entire drawing is enclosed in a red circle.

Rear Elevation (North)

	M.A. LANGSBURY <i>Chartered Building Surveyor</i>		Registered Office Dunces Cottage Andoversford GL54 4HP	Client Kitchener's Court Management Ltd	Project Title Kitchener's Court Hill Street, Trowbridge	Drawing Title Repair and Maintenance Rear Elevation	Project No. 25-838	Drawing Number 006	Drawn By AL
							Scale 1:100 @ A3	Drawing Status Proposed	Checked By -
							Rev	Description	Date