


Finishes Schedule

- 1. Walls in rouch cast render
- 2. Chimney stacks in red-brick
- 3. Pitched roof in slate tiles
- 4. Flat roof in Single Ply
- 5. Oak framed porch
- 6. Timber fence
- 7. UPVC windows and doors
- 8. Lead cheeks to dormers

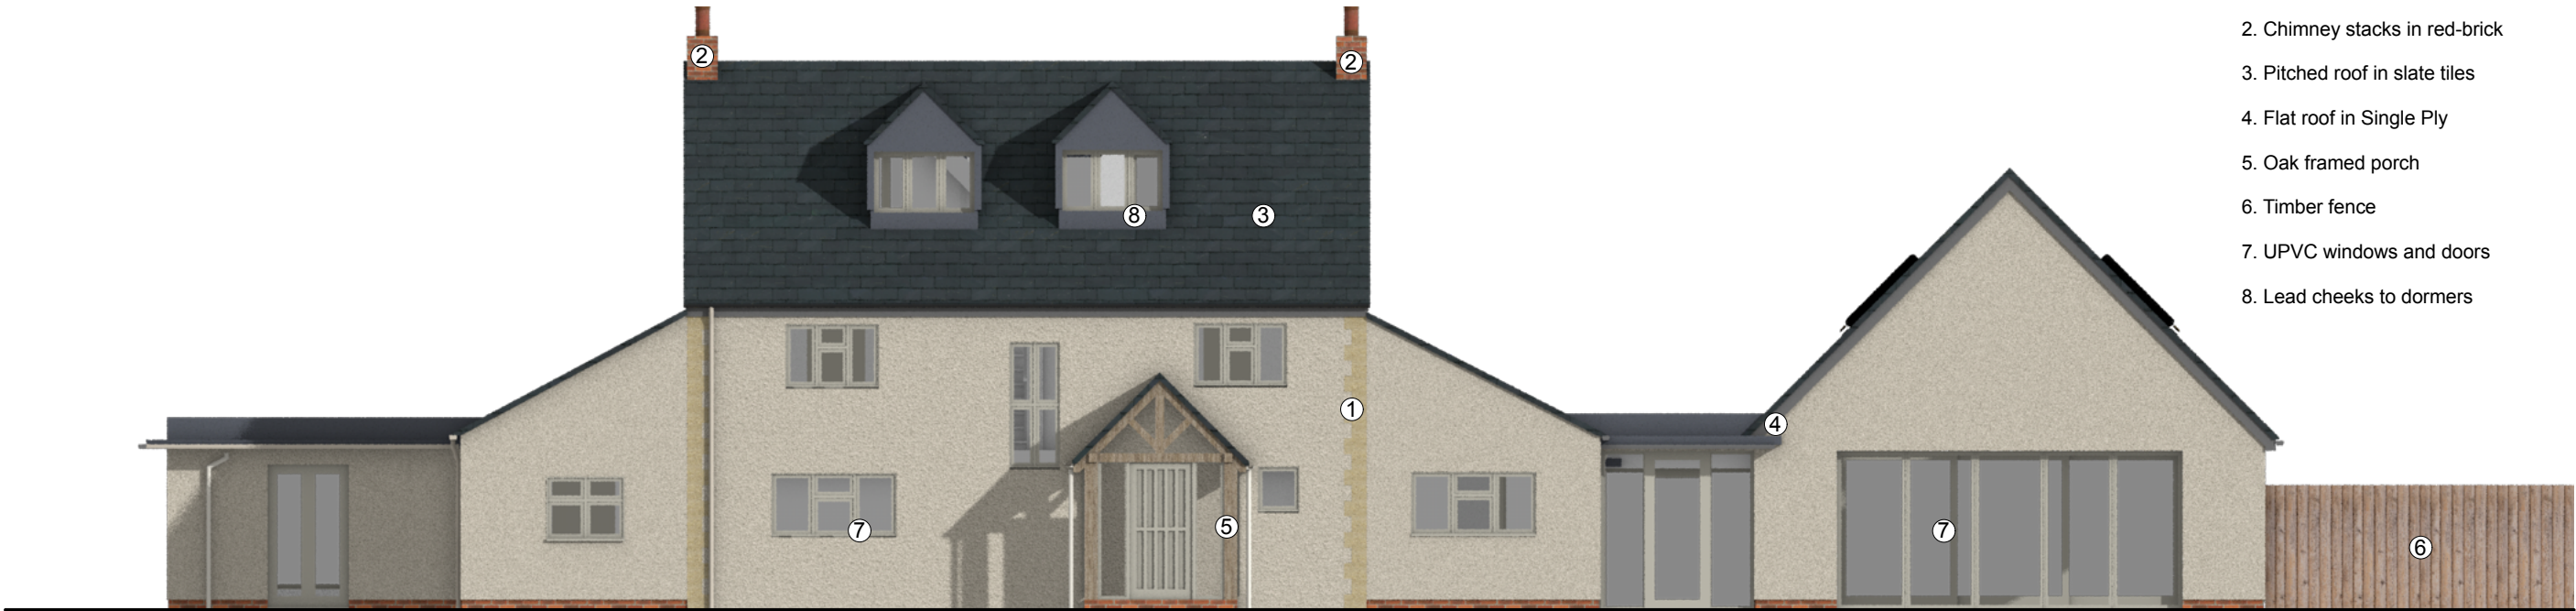

PROP. EAST ELEVATION 1:100



PROP. NORTH ELEVATION 1:100

A	05/02/2026	Update	Revision Notes
No.	Date		
OFFGRID ARCHITECTURE info@offgridarchitecture.co.uk www.offgridarchitecture.co.uk +44 (0)7759 482619			
These details are subject to all relevant statutory approvals. If in doubt, check. All dimensions are to be checked on site. Areas where quoted are approximate. Figured dimensions only are to be taken from this drawing. Any discrepancies with other related information is to be reported to OFFGRID Architecture prior to order/construction/installation. This document should not be relied on or used in circumstances other than those for which it was originally prepared and for which OFFGRID Architecture was commissioned. OFFGRID Architecture accepts no responsibility for this document to any party other than the person by whom it was commissioned.			
Status			
PLANNING			
Project Title			
EXTENSIONS & ALTERATIONS			
Project Address			
Bincknoll Cottage, Royal Wootton Bassett, Swindon, SN4 8QT			
Sheet Title			
PROP ELEVATIONS - E AND N			
Scale	Date	Drawn By	Project ID
1:100 @ A3	8/28/2025	JT	2512 069A