
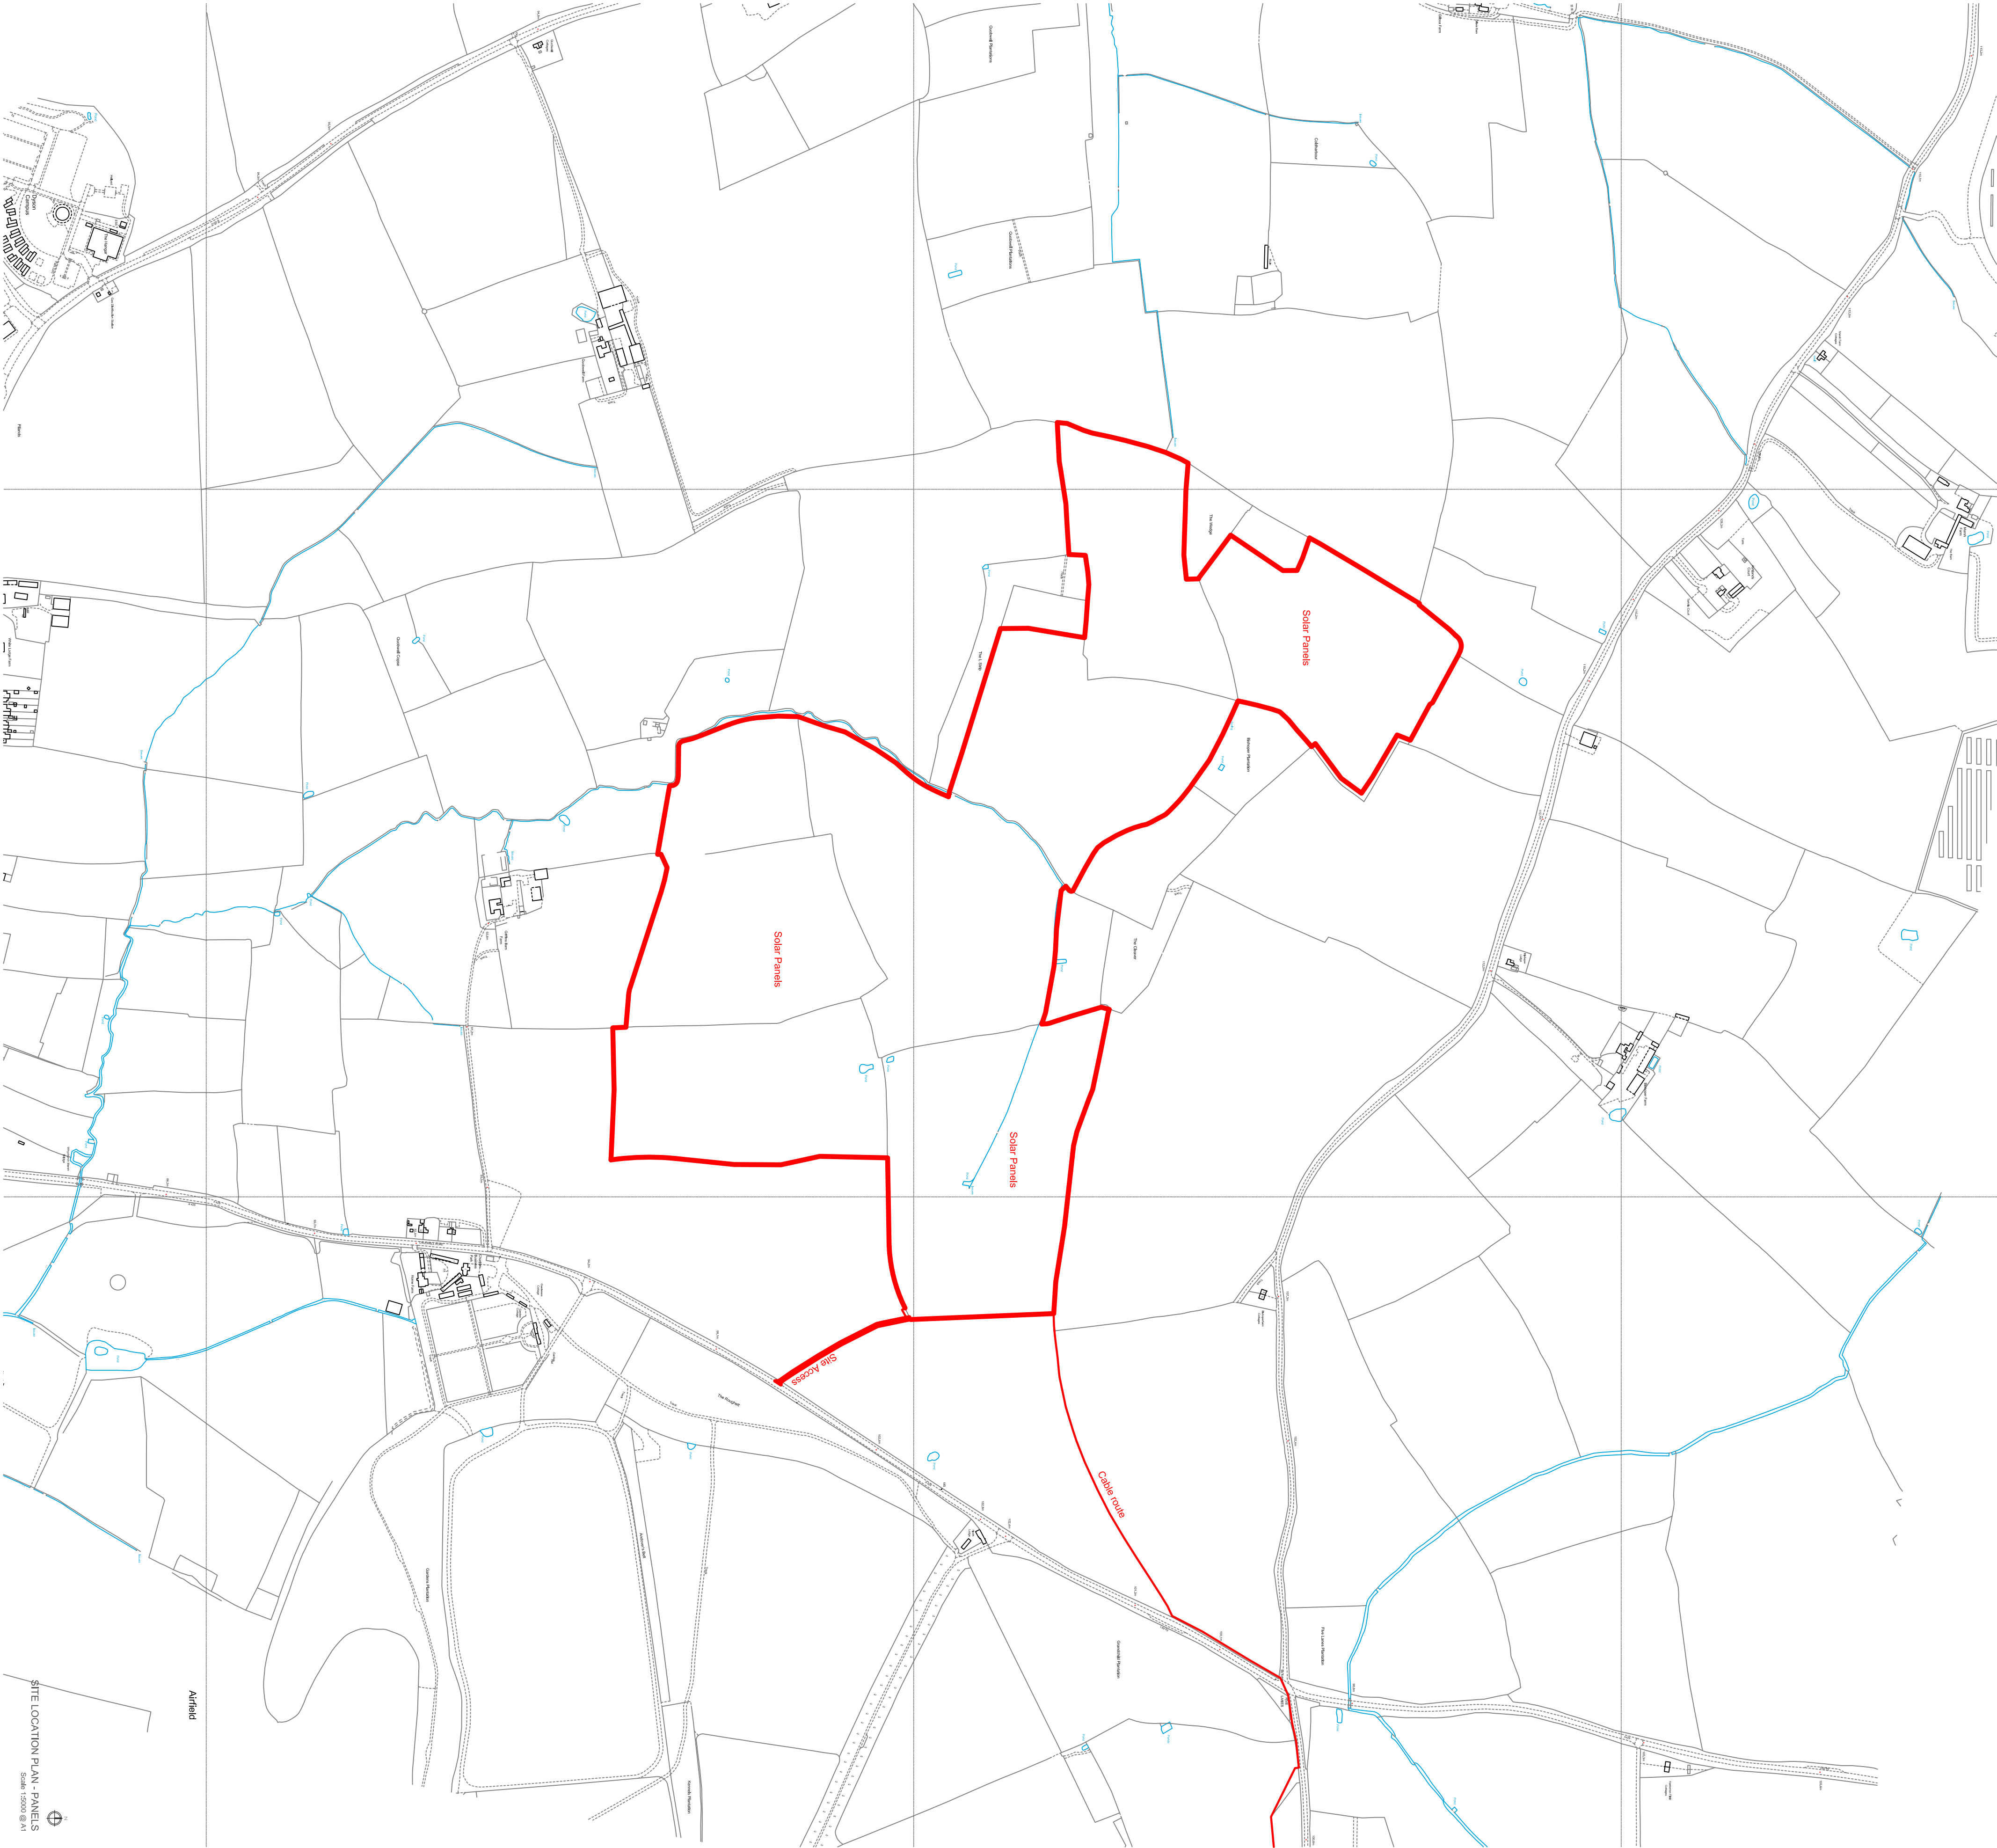
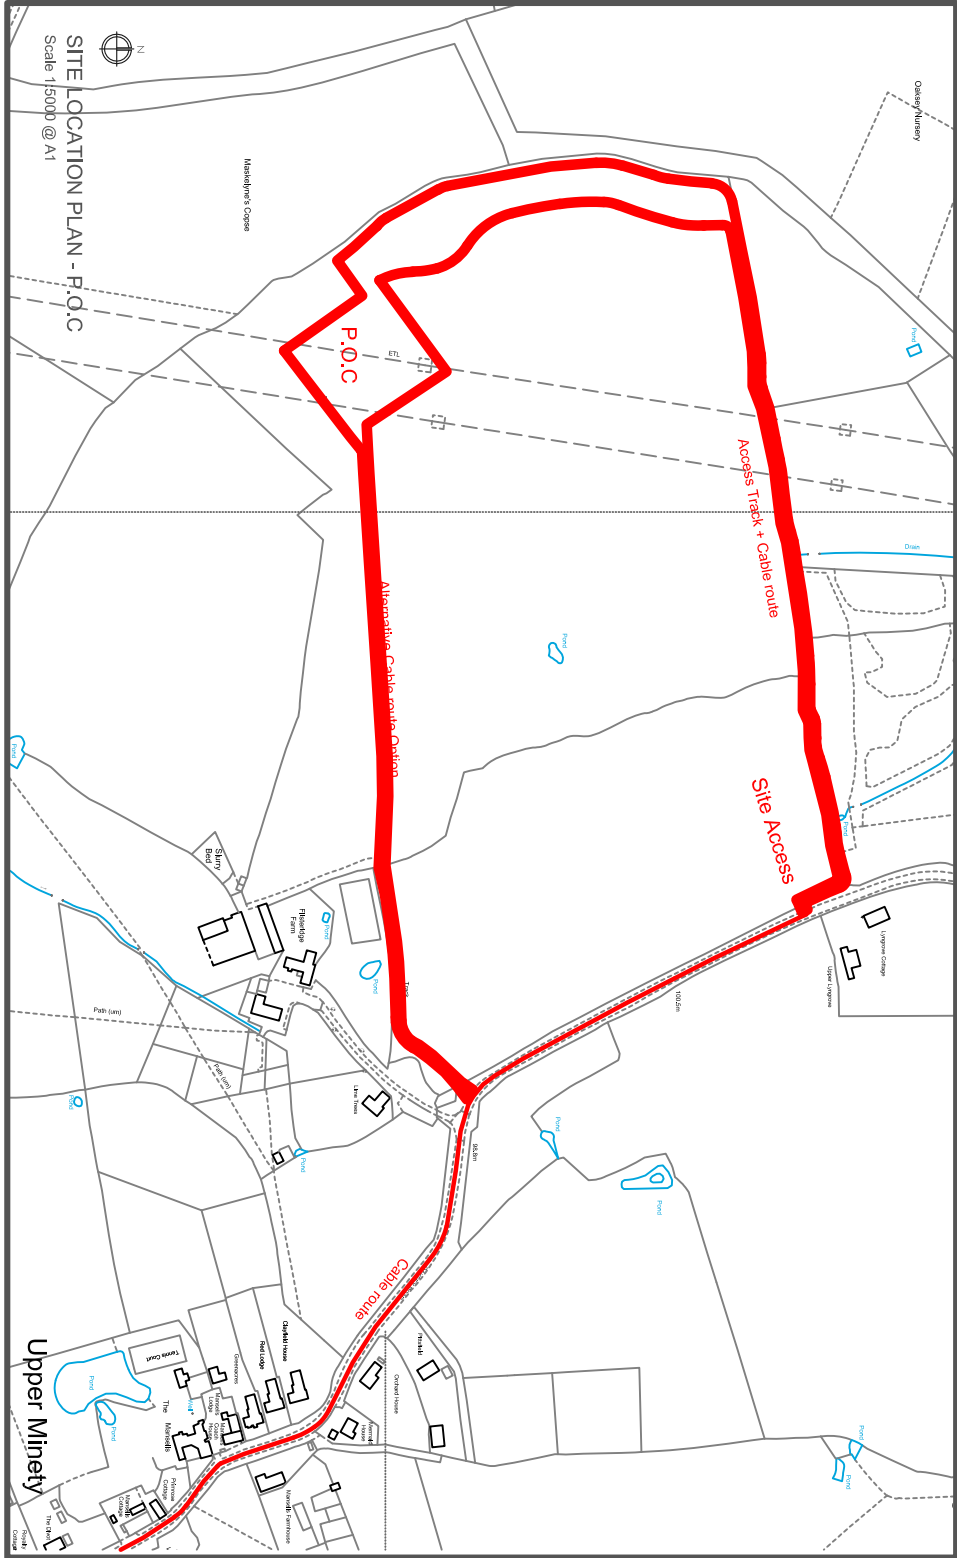


NOTES

Do not scale from these drawings unless for Planning purposes.
Figures and dimensions only are to be used.
All dimensions must be included on site by the contractor prior to the commencement of any excavation or building works.
Where applicable, dimensions and details are to be read in conjunction with the relevant drawings and specifications.
Between drawings 5 to be brought to attention prior to the commencement of any excavation or building works.

REVISIONS

REV	NOTE	DATE
A	Issue of Planning & Building Reg. Approval - comments by AG issued by 06/07/2023	
B	Finalisation of site plan and site plan to be issued to the contractor by 12/11/2023	
C	Finalisation of site plan and site plan to be issued to the contractor by 12/11/2023	
D	Finalisation of site plan and site plan to be issued to the contractor by 12/11/2023	
E	Finalisation of site plan and site plan to be issued to the contractor by 12/11/2023	

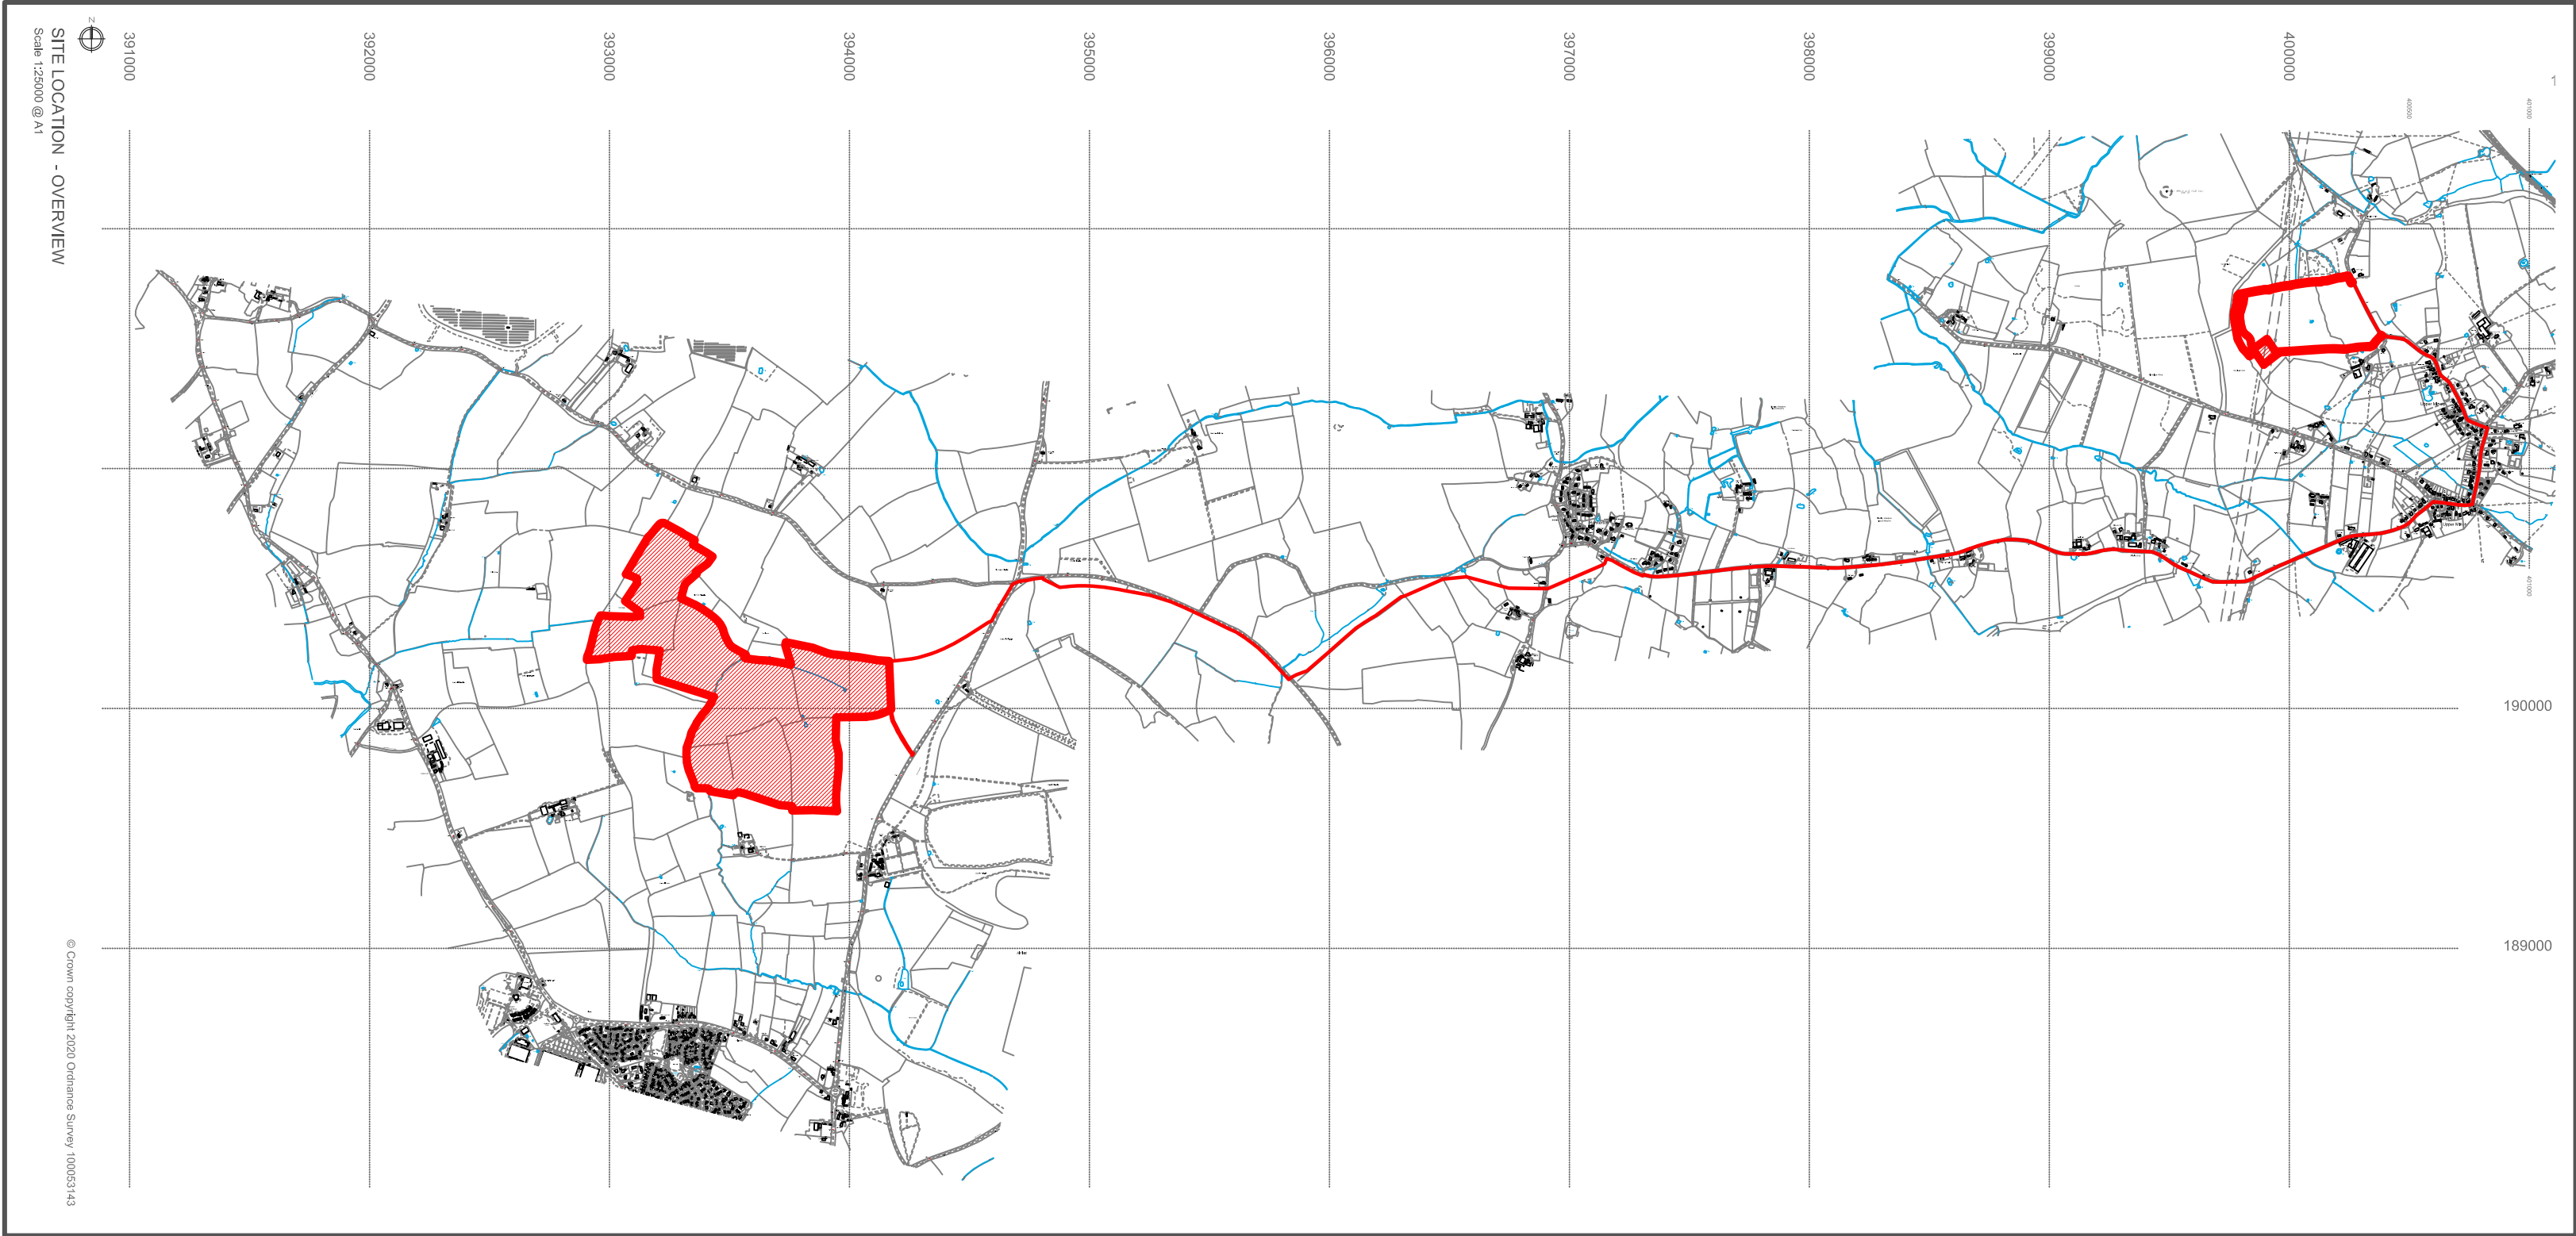

JOB TITLE		Proposed Solar Site at Fing Lanes
CLIENT DETAILS		5 Lanes Solar Project Ltd
DRAWING TITLE		SITE LOCATION PLAN
SCALE		1:5000 @ A1 + 1:2500 @ A1
DRAWING STATUS		Planning Issues
DRAWN		20/09/2023
CHECKED		
DATE		18/01/2024