


Existing

Scale 1:100

Plan

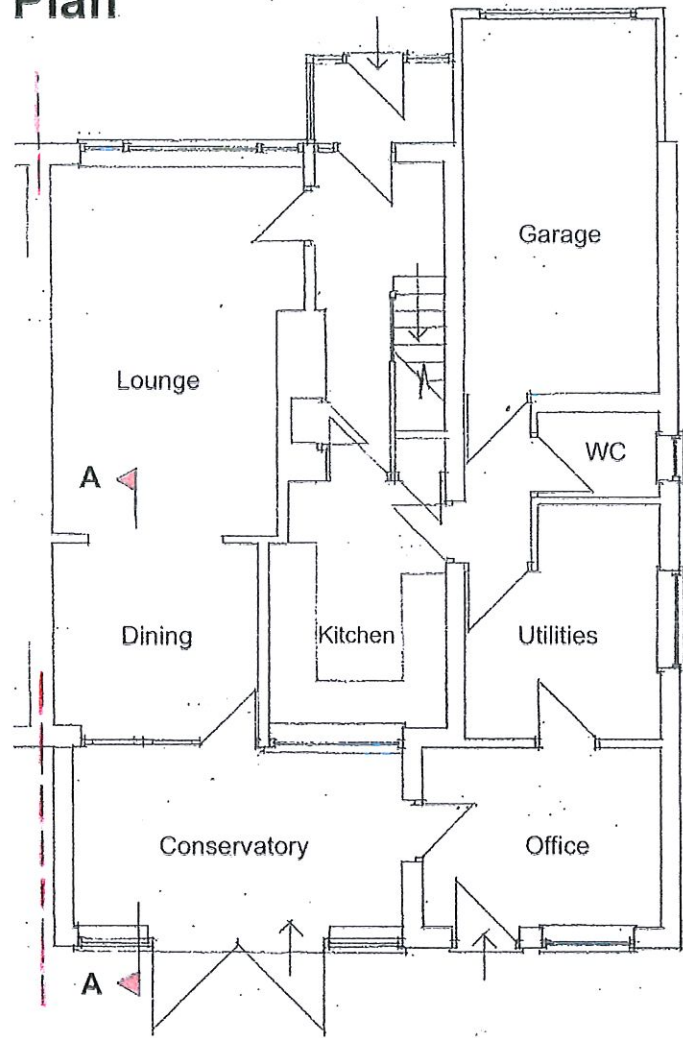

Rear elevation




Woodborough Road




Front elevation no. 17

Section A - A

Scale 1:100

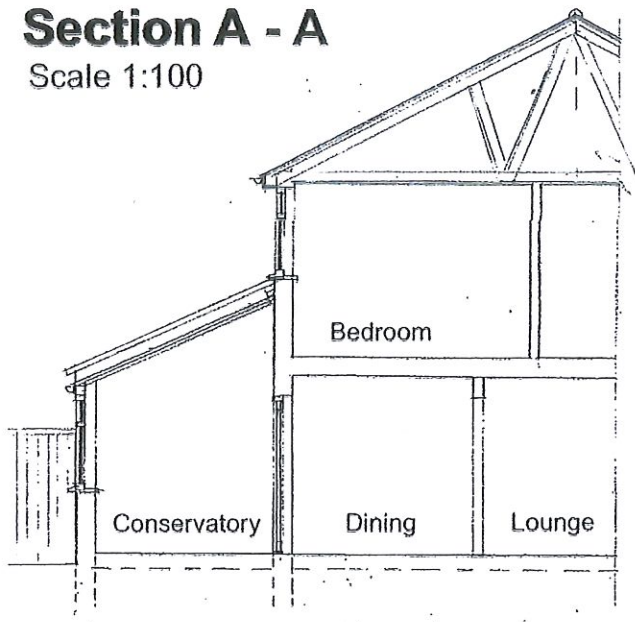


Side elevation

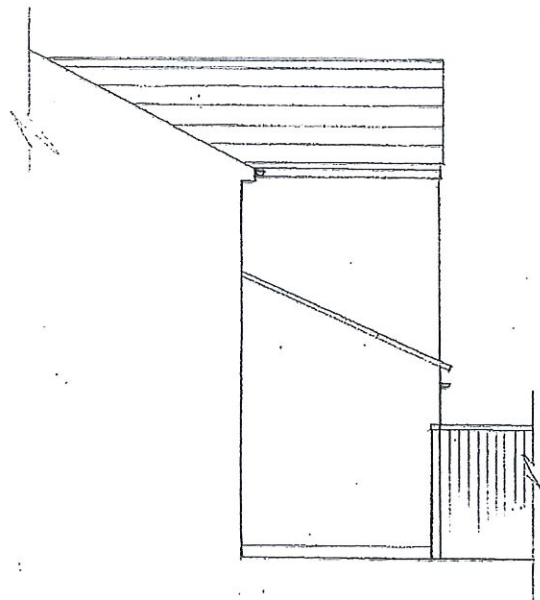

Site plan


Scale 1:200

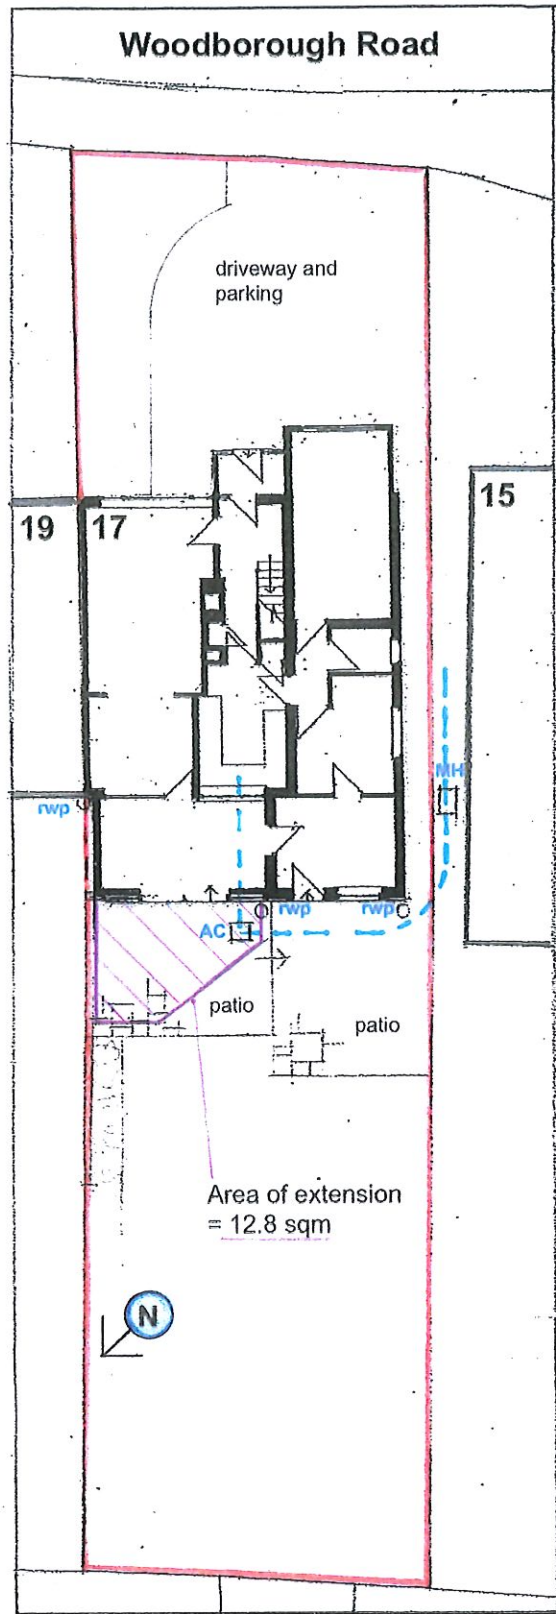

Rear elevation



Side elevation

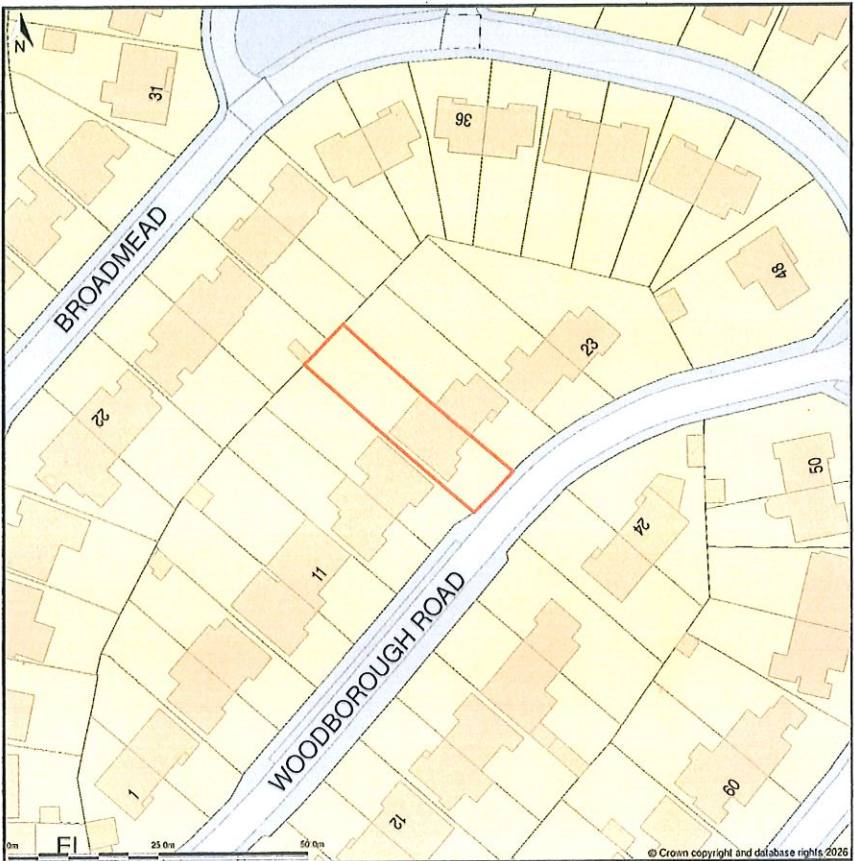

Location Plan

Scale 1:1250

The Property


17 Woodborough Road is part of the Broadmead estate, a substantial development of semi-detached, two-storey houses interspersed with bungalows, which was constructed in Corsham between 1967 and 1975.

The property has benefited from a two-storey, 'wrap-around' extension undertaken in 2001, which maintains the character and materials of the original building. There is a pitched roof consisting of double roman, brown-coloured concrete tiles: all fascias, soffits and rainwater goods are in white upvc/pvc. The small conservatory has a poly-carbon roof, which will be removed. The walls use a cavity construction, and the external leaf is made from reconstituted stone blocks; chestnut-coloured timber panels at 1st floor. All windows and doors are constructed from white upvc.


REVISIONS:

SCALE BAR (m) @ A3


1:100

 

1:200

 

1:1250

 

Project: Removal of conservatory. Alterations to existing kitchen and dining facilities, encompassing a single storey, rear extension at 17 Woodborough Road, Corsham, Wiltshire. SN13 9AR

Client: Fay and Colin Reid

Title: Existing plan, section, elevations, photos. Site and Location plan

Scale: 1:100, 1:200, 1:1250

Drawn by: David Scott

Date: 10.01.26

Drawing No. 47/1