


Finishes Schedule

- 1. Walls in rough cast render
- 2. Chimney stacks in red-brick
- 3. Pitched roof in slate tiles
- 4. Flat roof in Single Ply
- 5. Oak framed porch
- 6. Timber fence
- 7. UPVC windows and doors
- 8. Lead cheeks to dormers

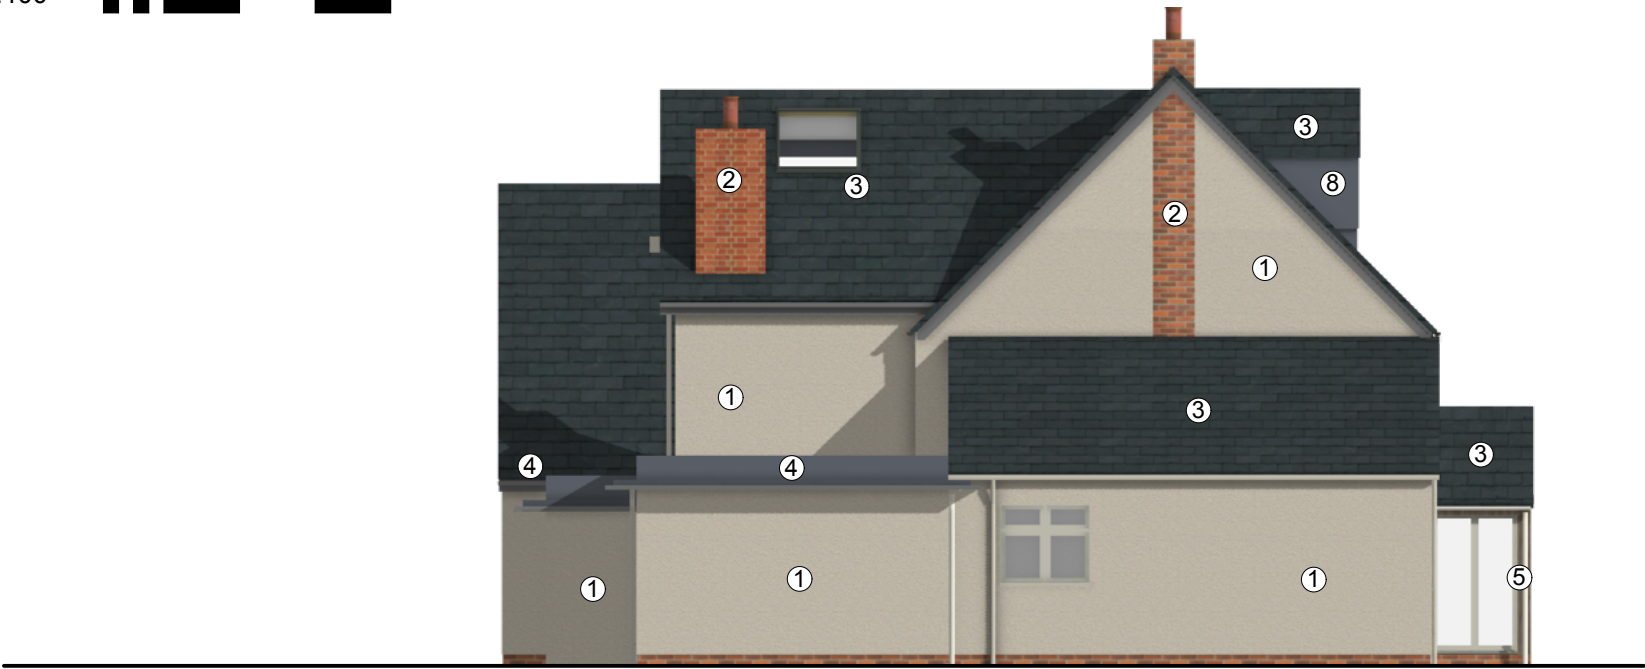

PROP. WEST ELEVATION 1:100



PROP. SOUTH ELEVATION 1:100

A		05/02/2026		Update	
No.		Date		Revision Notes	
OFFGRID ARCHITECTURE info@offgridarchitecture.co.uk www.offgridarchitecture.co.uk +44 (0)7759 482619					
These details are subject to all relevant statutory approvals. If in doubt, check. All dimensions are to be checked on site. Areas where quoted are approximate. Figured dimensions only are to be taken from this drawing. Any discrepancies with other related information is to be reported to OFFGRID Architecture prior to order/construction/installation. This document should not be relied on or used in circumstances other than those for which it was originally prepared and for which OFFGRID Architecture was commissioned. OFFGRID Architecture accepts no responsibility for this document to any party other than the person by whom it was commissioned.					
Status		PLANNING			
Project Title		EXTENSIONS & ALTERATIONS			
Project Address		Bincknoll Cottage, Royal Wootton Bassett, Swindon, SN4 8QT			
Sheet Title		PROP ELEVATIONS - W AND S			
Scale	Date	Drawn By	Project ID		
1:100 @ A3	8/28/2025	JT	2512 070A		