

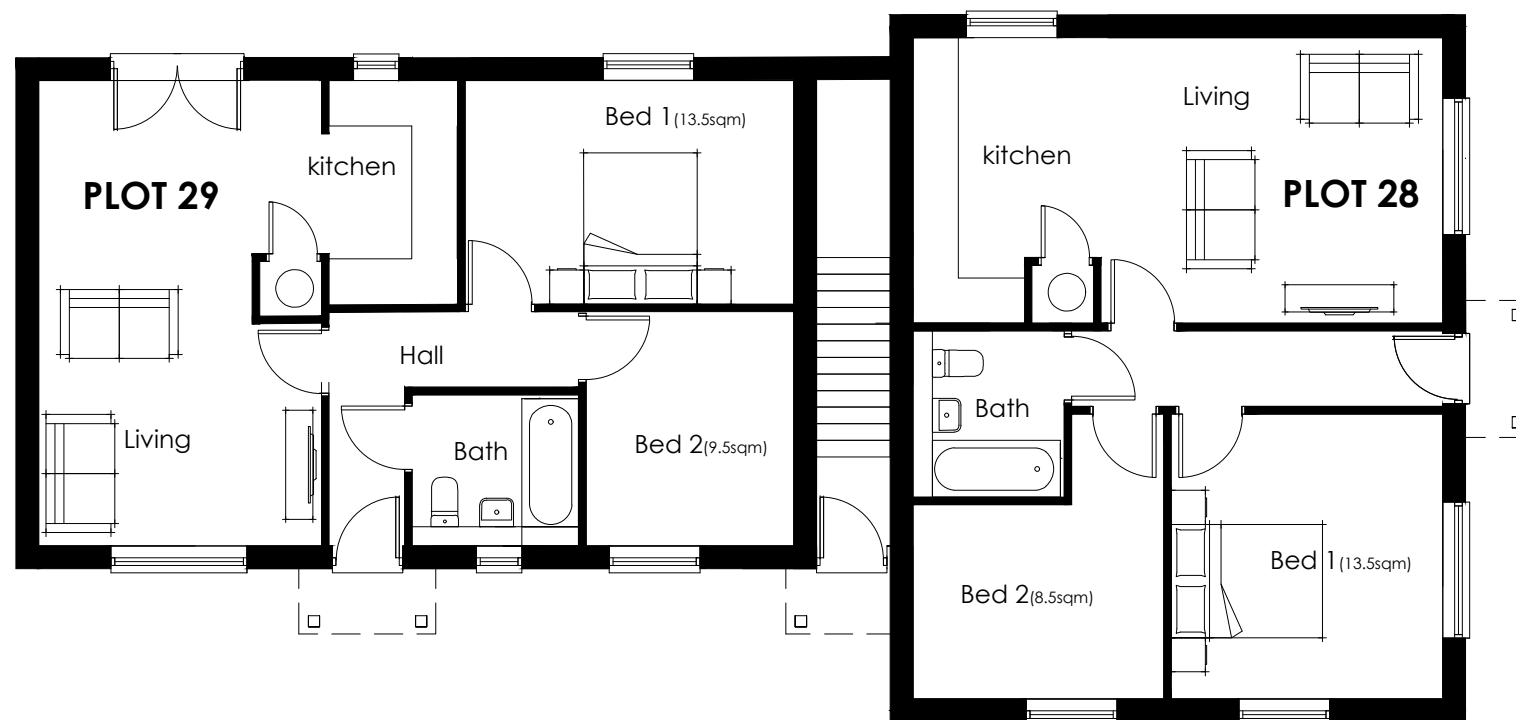
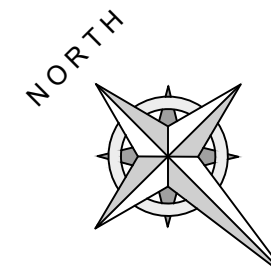


 

Ground floor plan

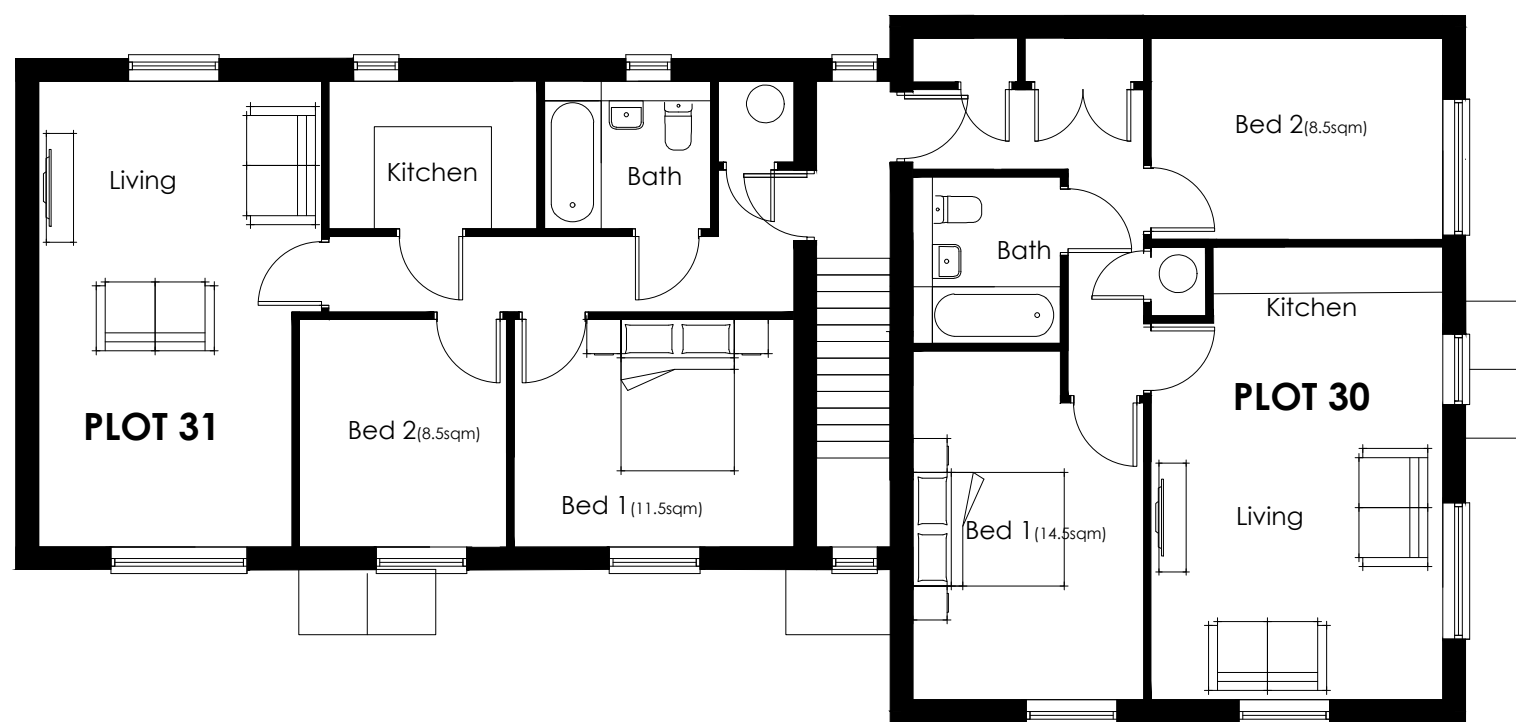

1st floor plan

Avec Design.

20 Parsonage Road, Long Ashton, Bristol BS41 9LL t: 01275 791846

Project :	Leonora Home	Scale :	1:100 @A3
	Chippemham	Date :	19.09.23
Title :	Block E Floor plans	Drawing No:	2316 - 021C

BLOCK E
G.I.A. 260m2
TYPE
2 bed flat

SIZE	Person	Balcony	No
61m2	3		4no