




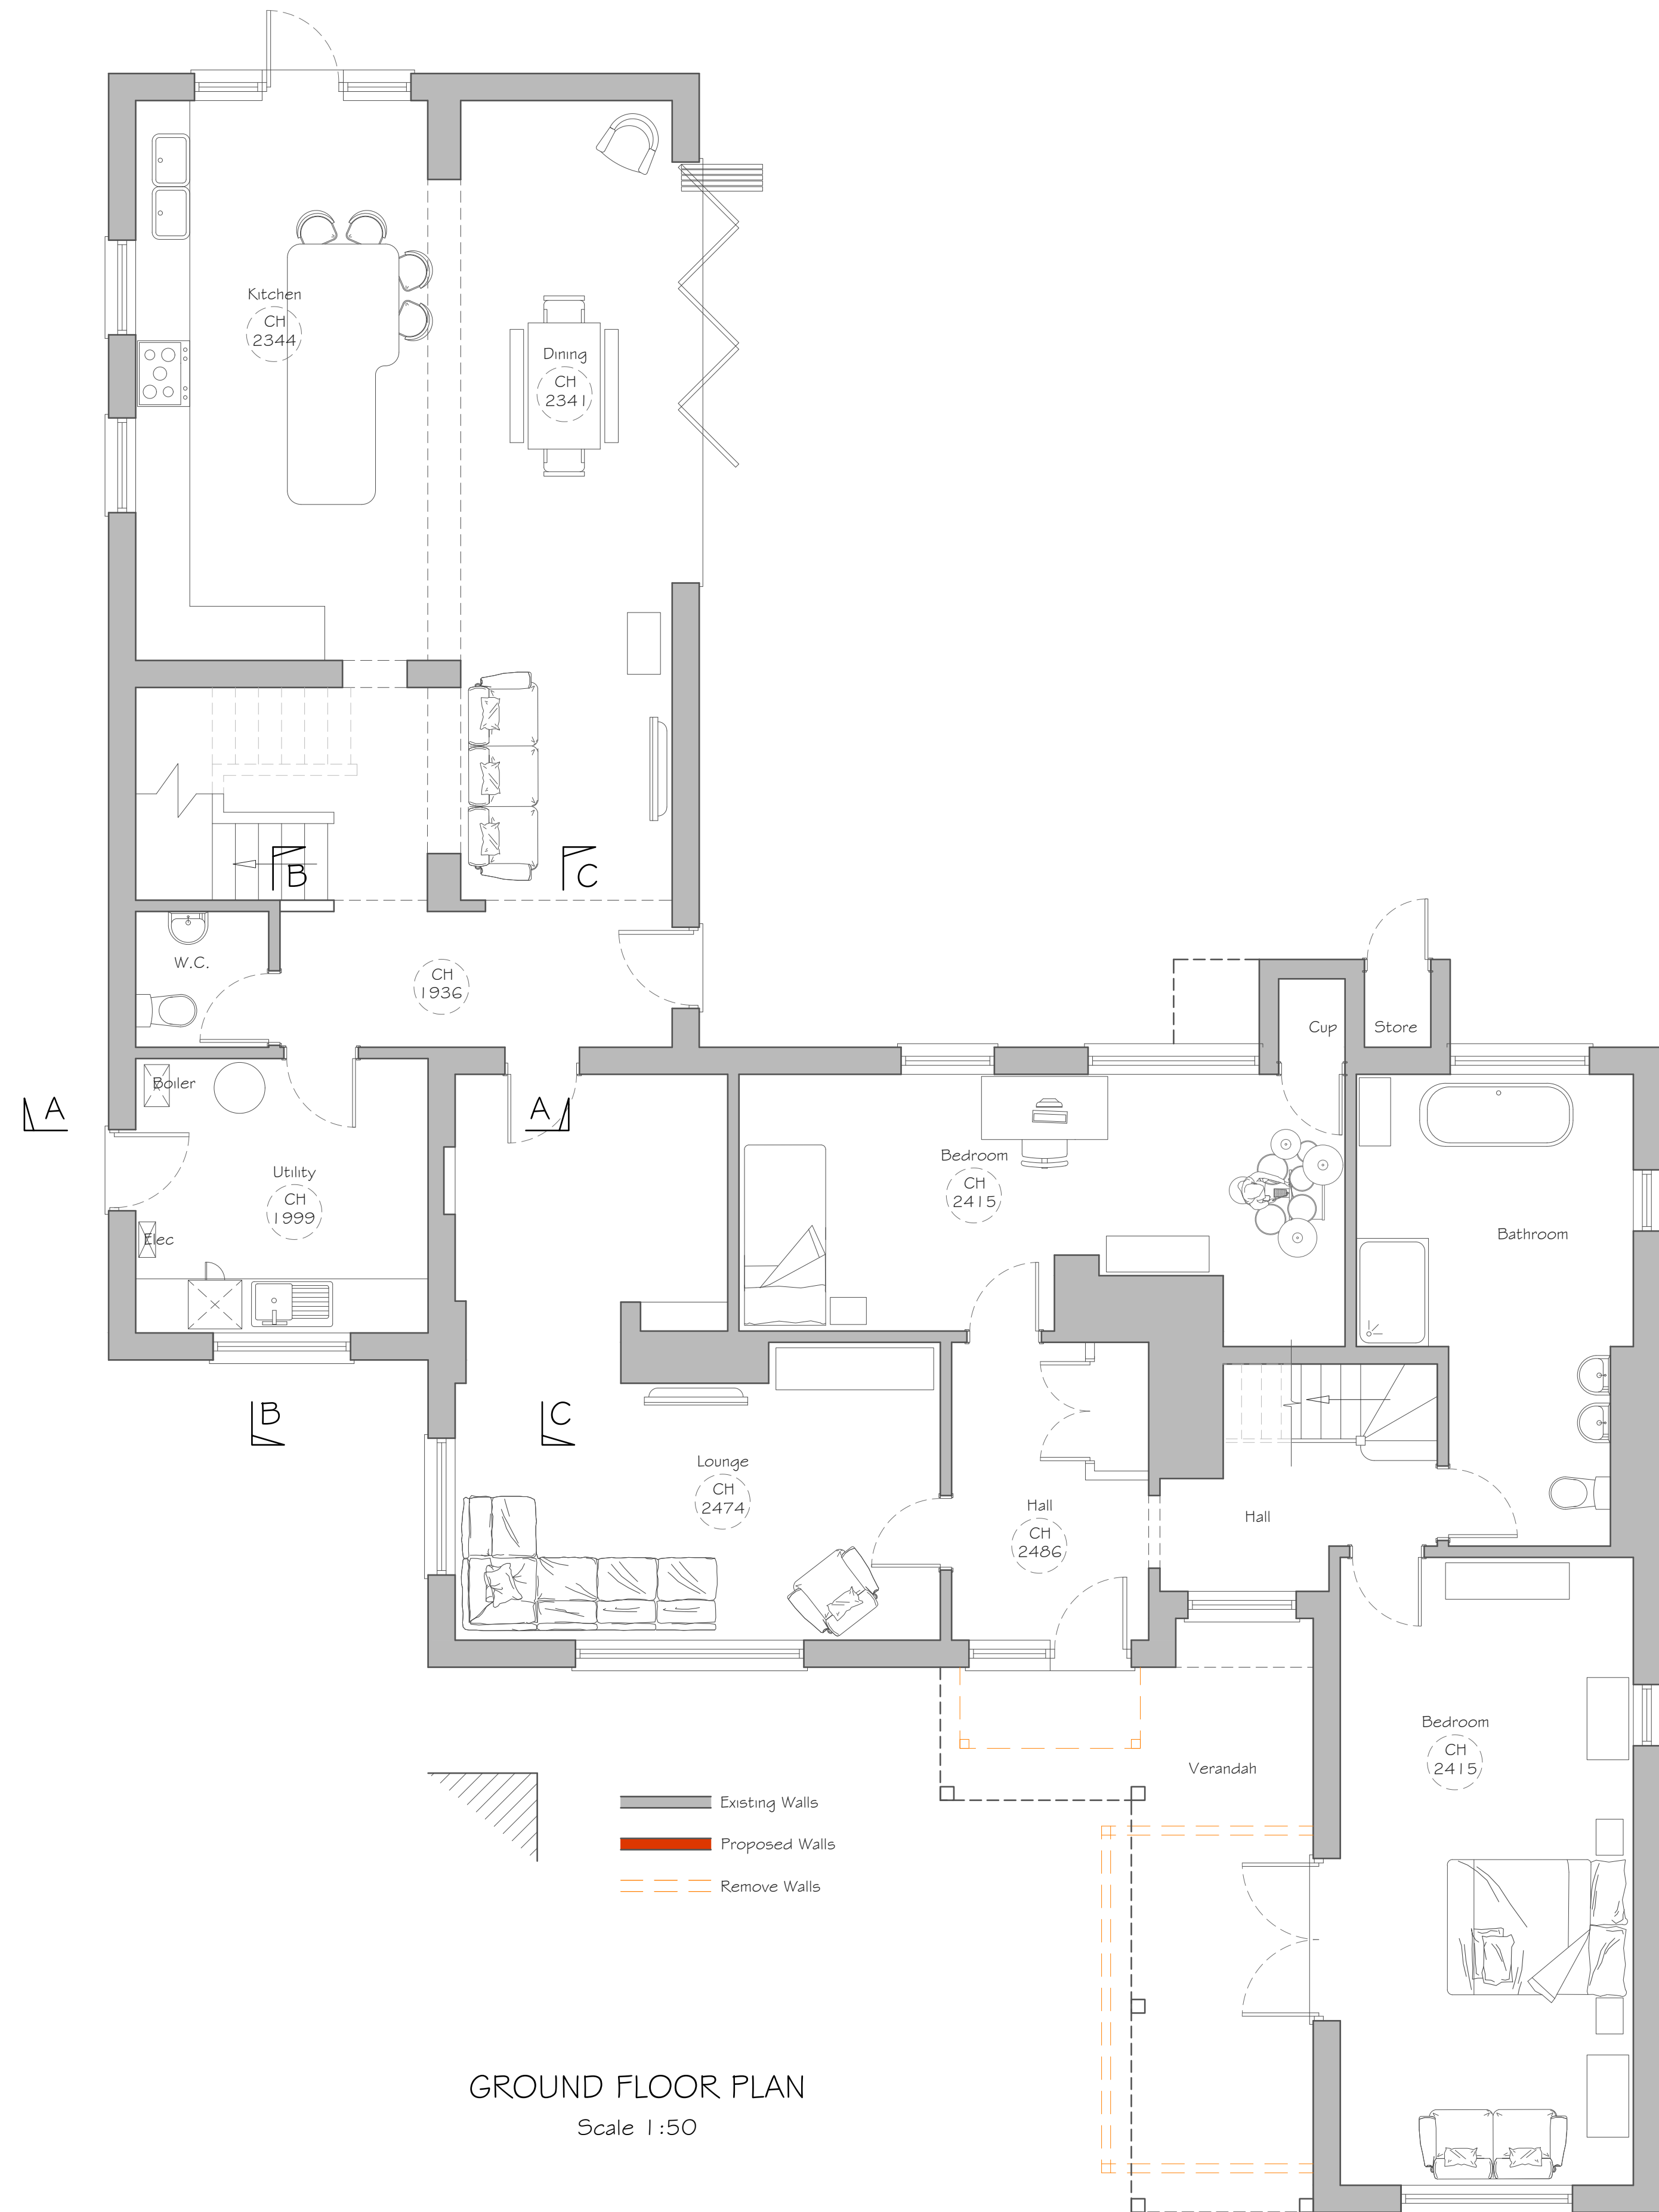

GROUND FLOOR PLAN
Scale 1:50

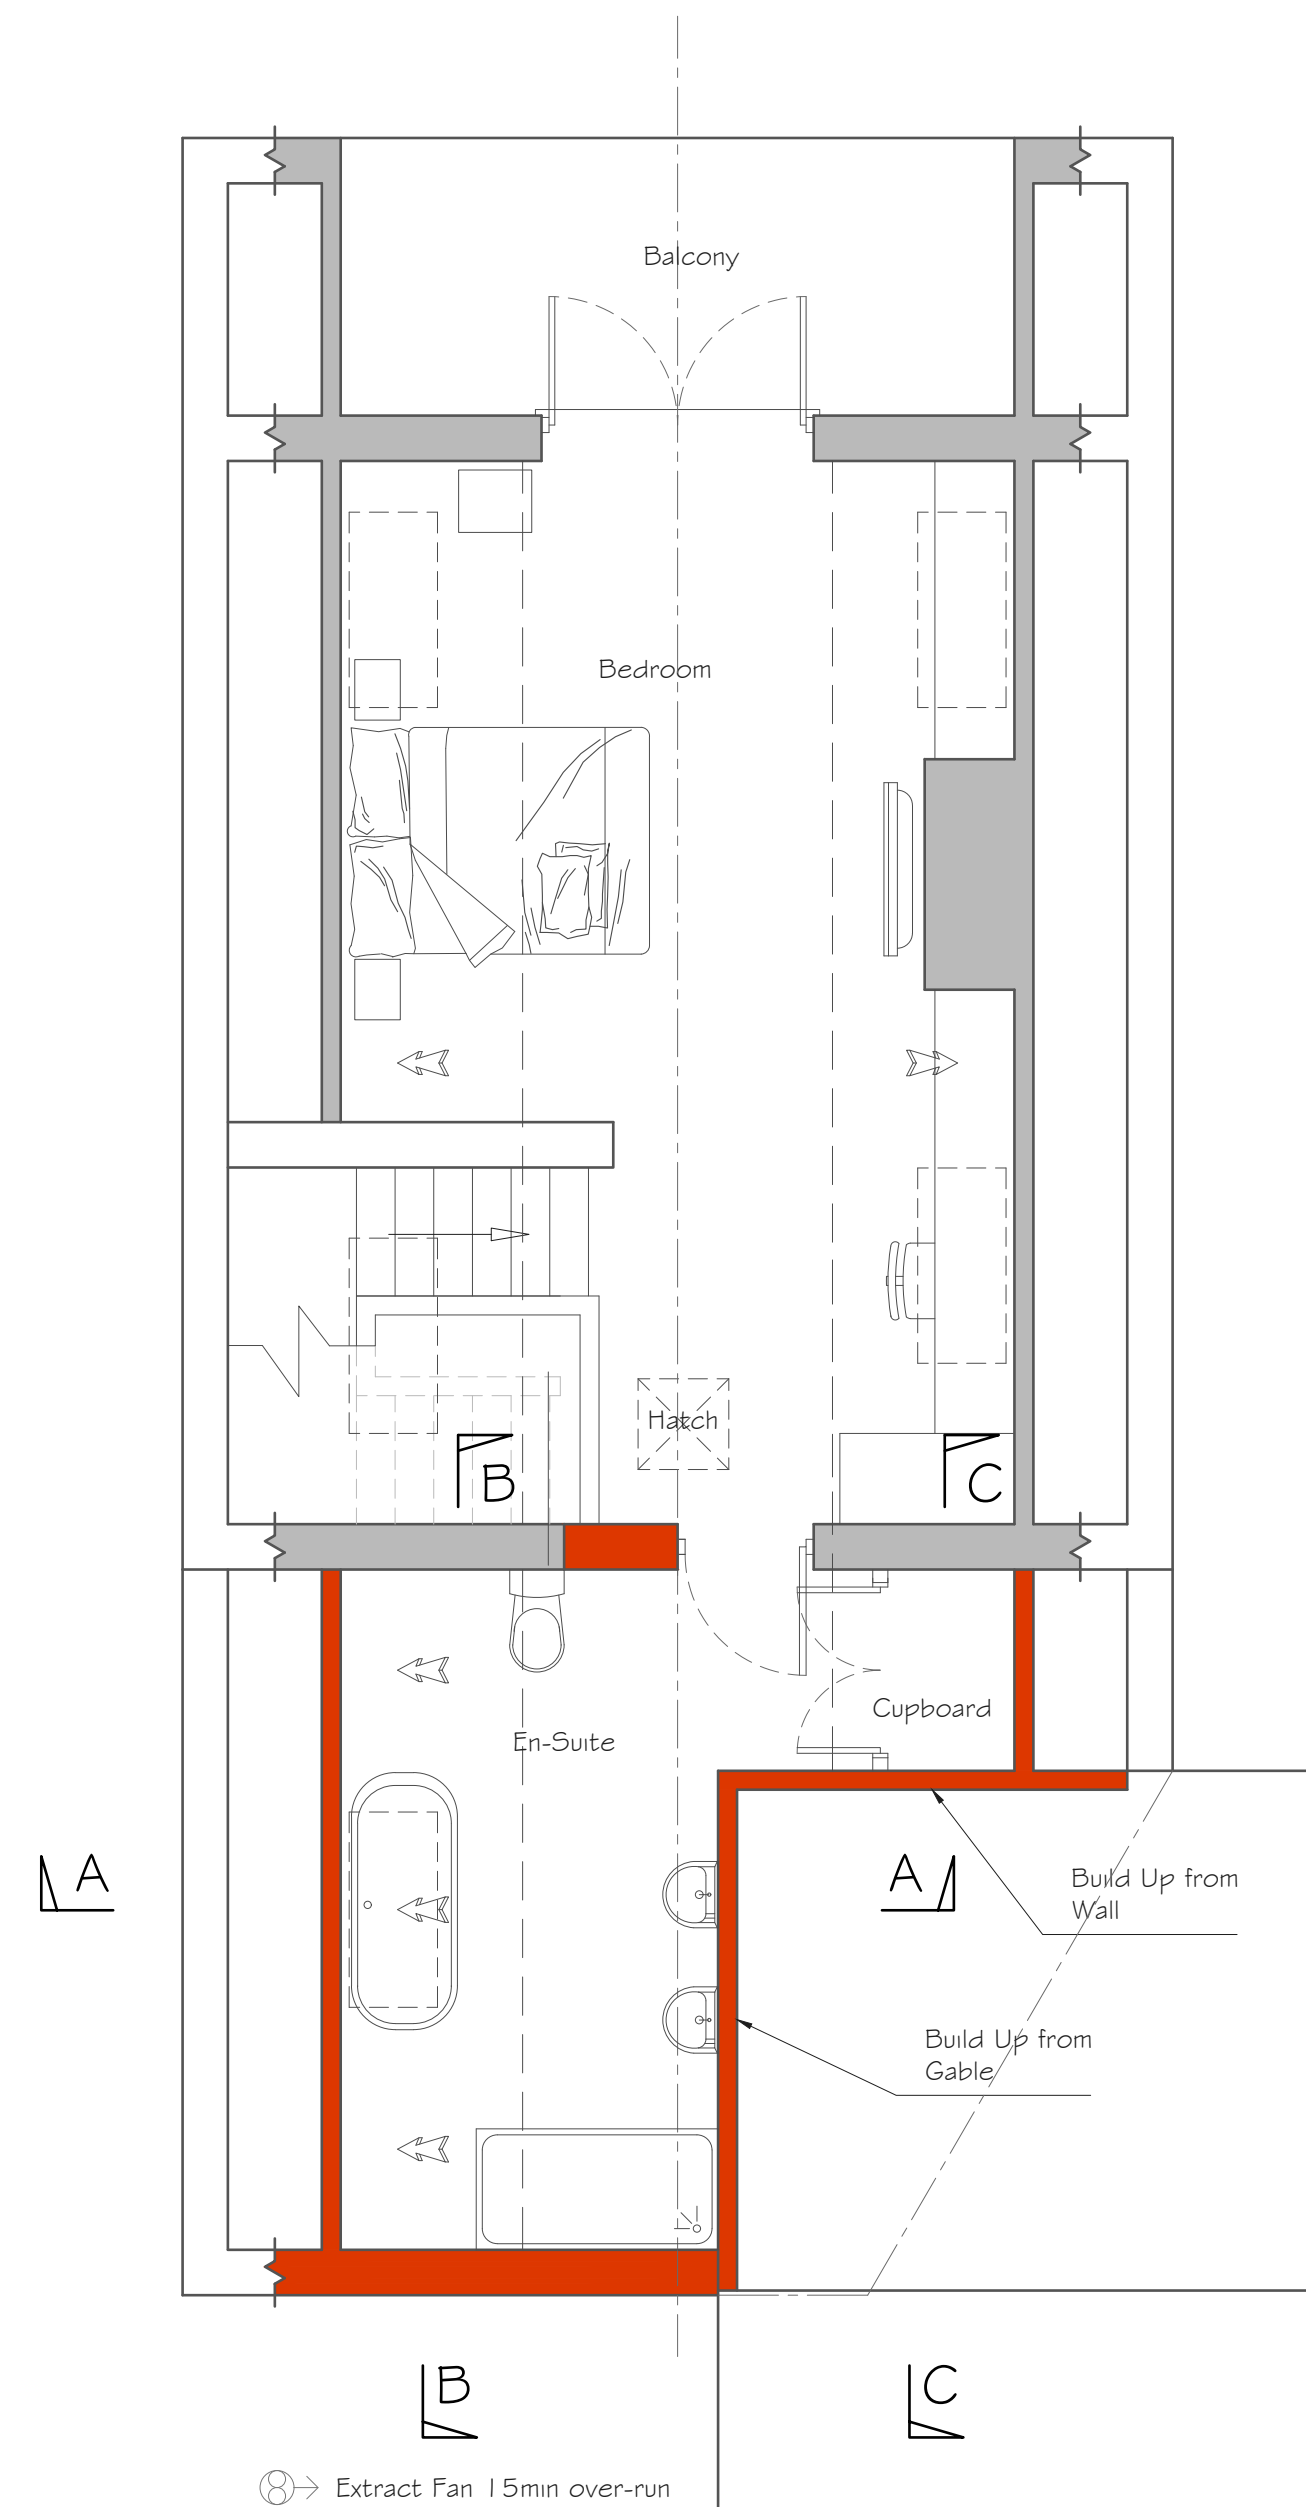

FIRST FLOOR PLAN (PART)
Scale 1:50

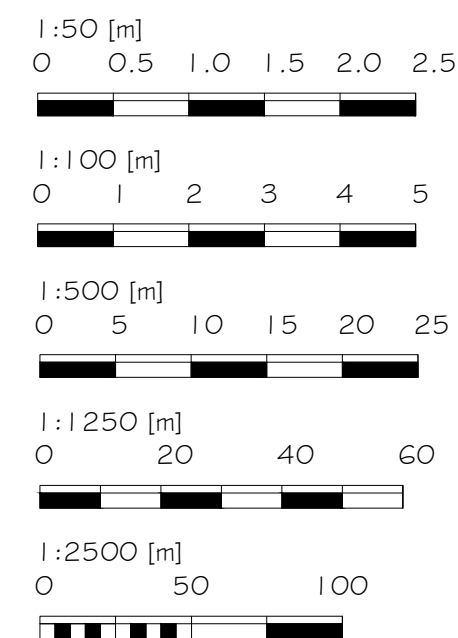

Alex Dawson www.addraughting.co.uk alex@addraughting.co.uk 01672 511412 59 Barrow Close Marlborough Wiltshire SN8 2BE AD DRAUGHTING ARCHITECTURAL SERVICES	
Client MR & MRS FORSYTHE	
Job Title EXTENSION AT: 30 MILL ROAD, WORTON, DEVIZES, WILTSHIRE, SN10 5SF.	
Drawing Title PROPOSED ELEVATIONS AND PLANS	
Scale A5 SHOWN	
Date 01/10/2025	Drawn AD
Drawing No. 1525-03	Rev -