



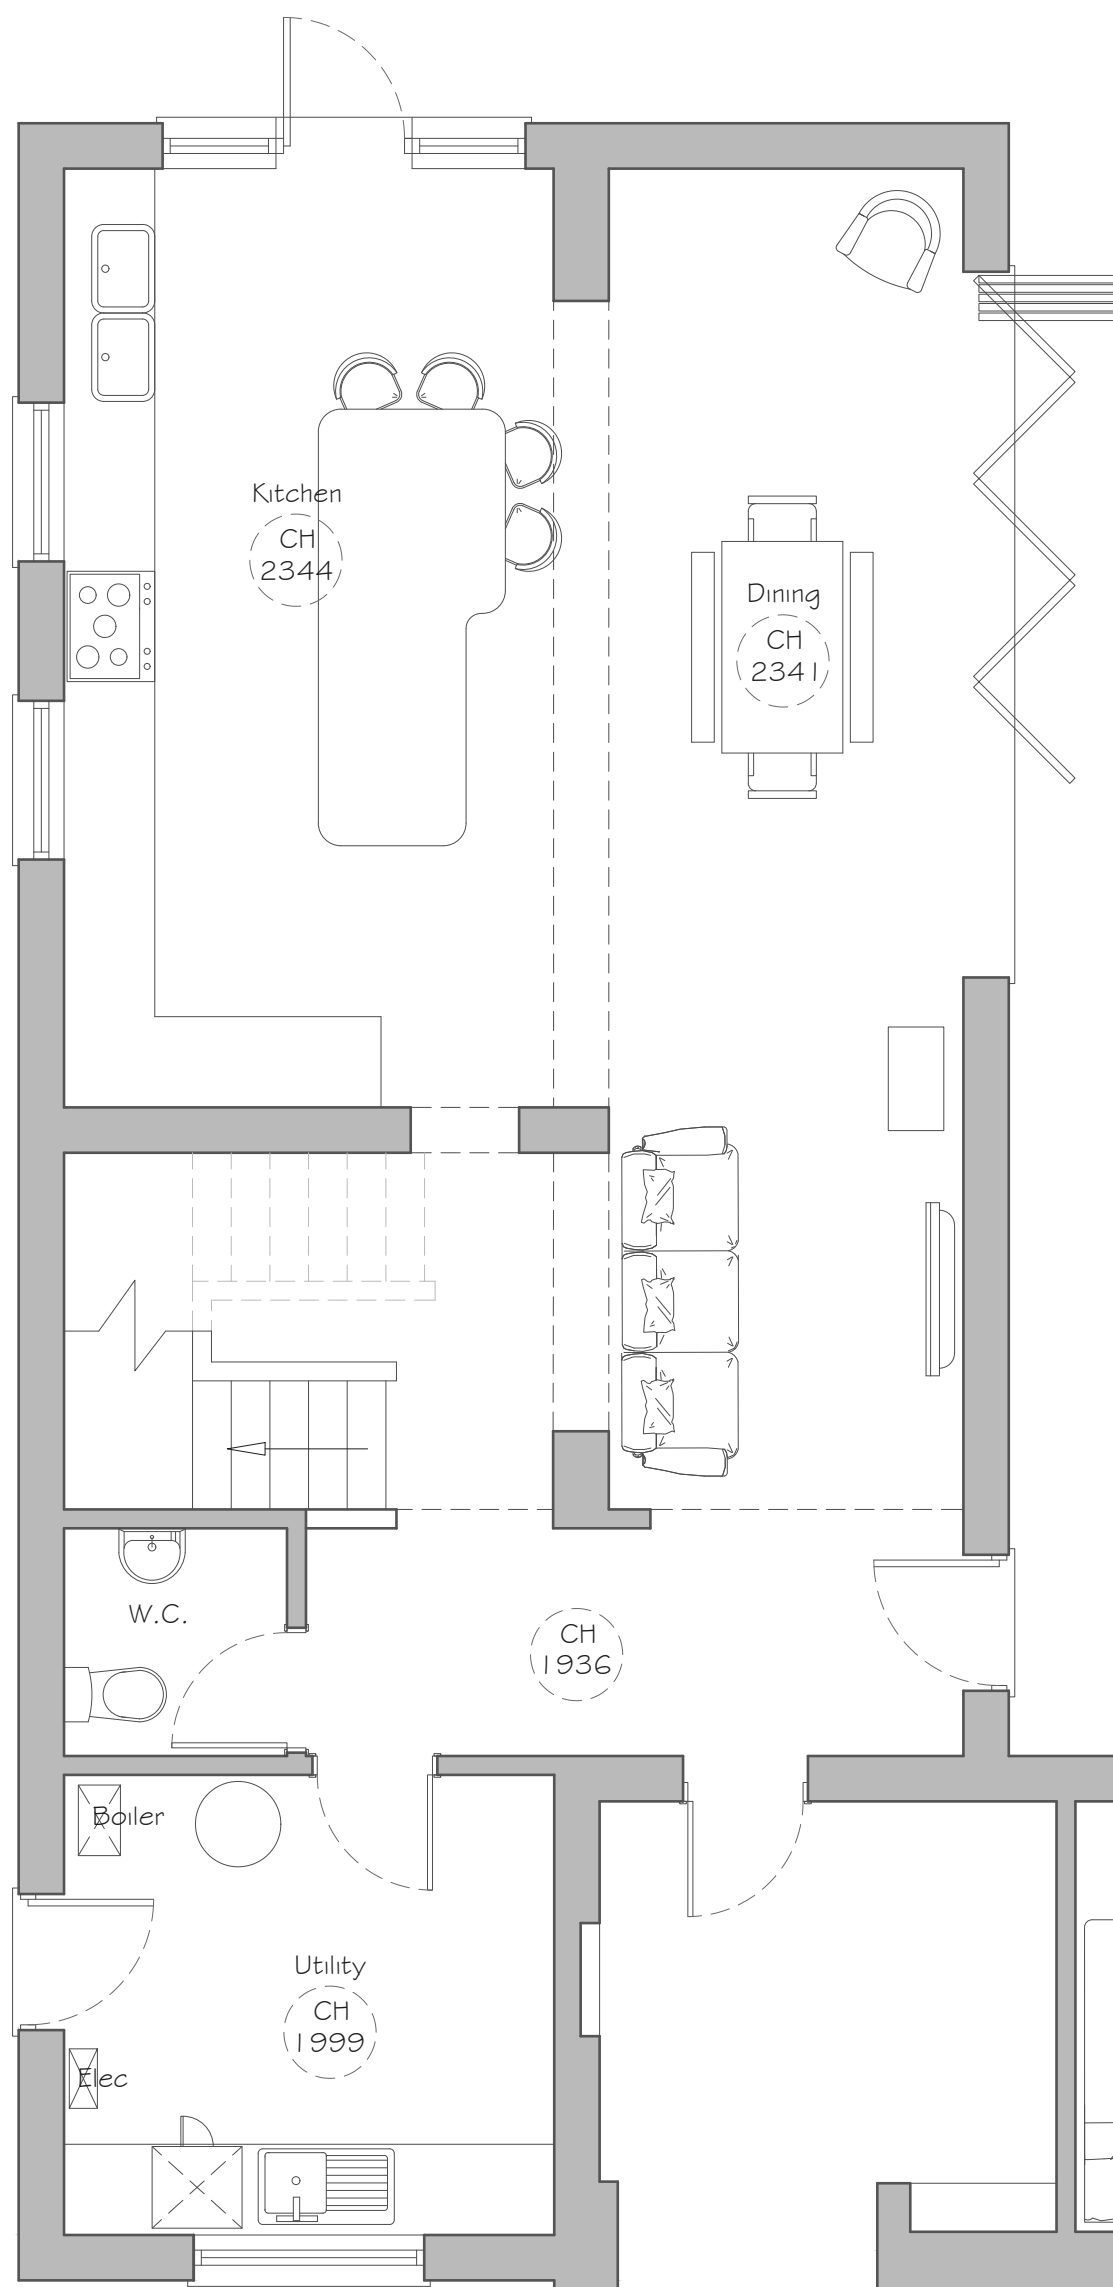


GROUND FLOOR PLAN  
Scale 1:50

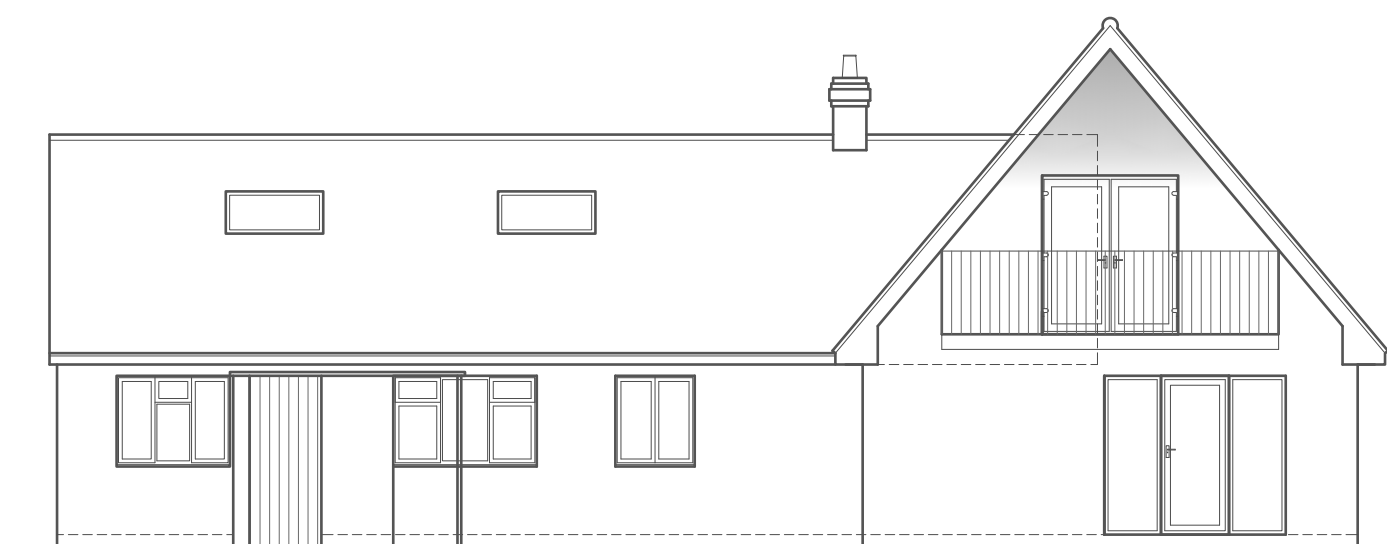


FRONT ELEVATION  
Scale 1:100



REAR ELEVATION  
Scale 1:100

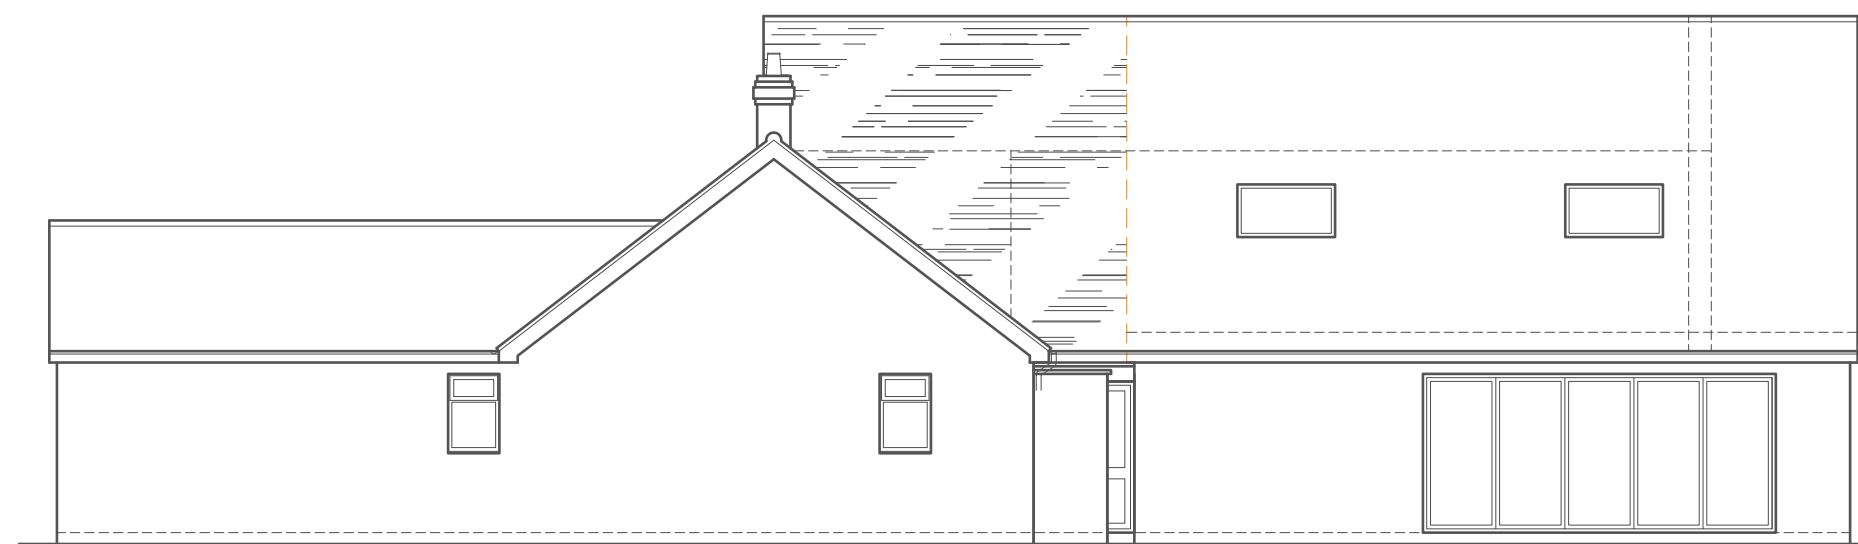


SIDE ELEVATION  
Scale 1:100

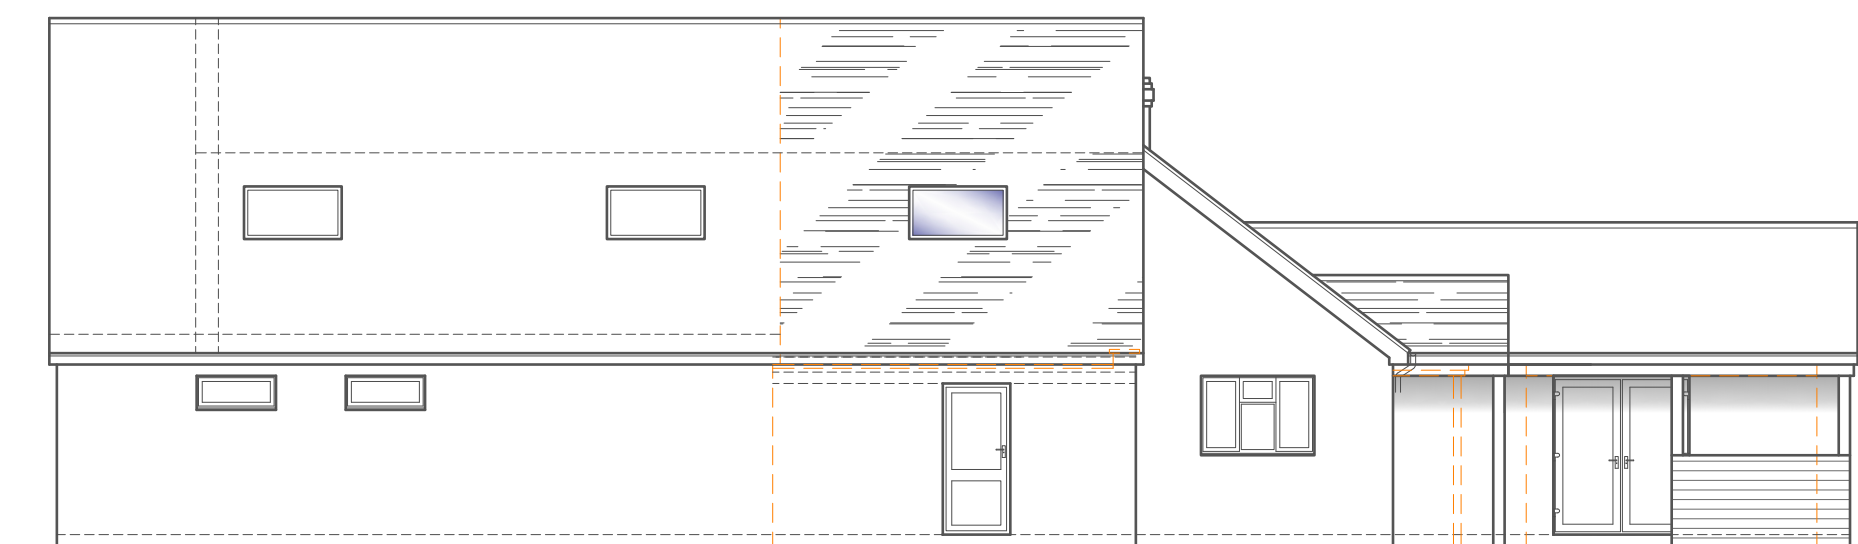


SIDE ELEVATION  
Scale 1:100




BLOCK PLAN  
Scale 1:500

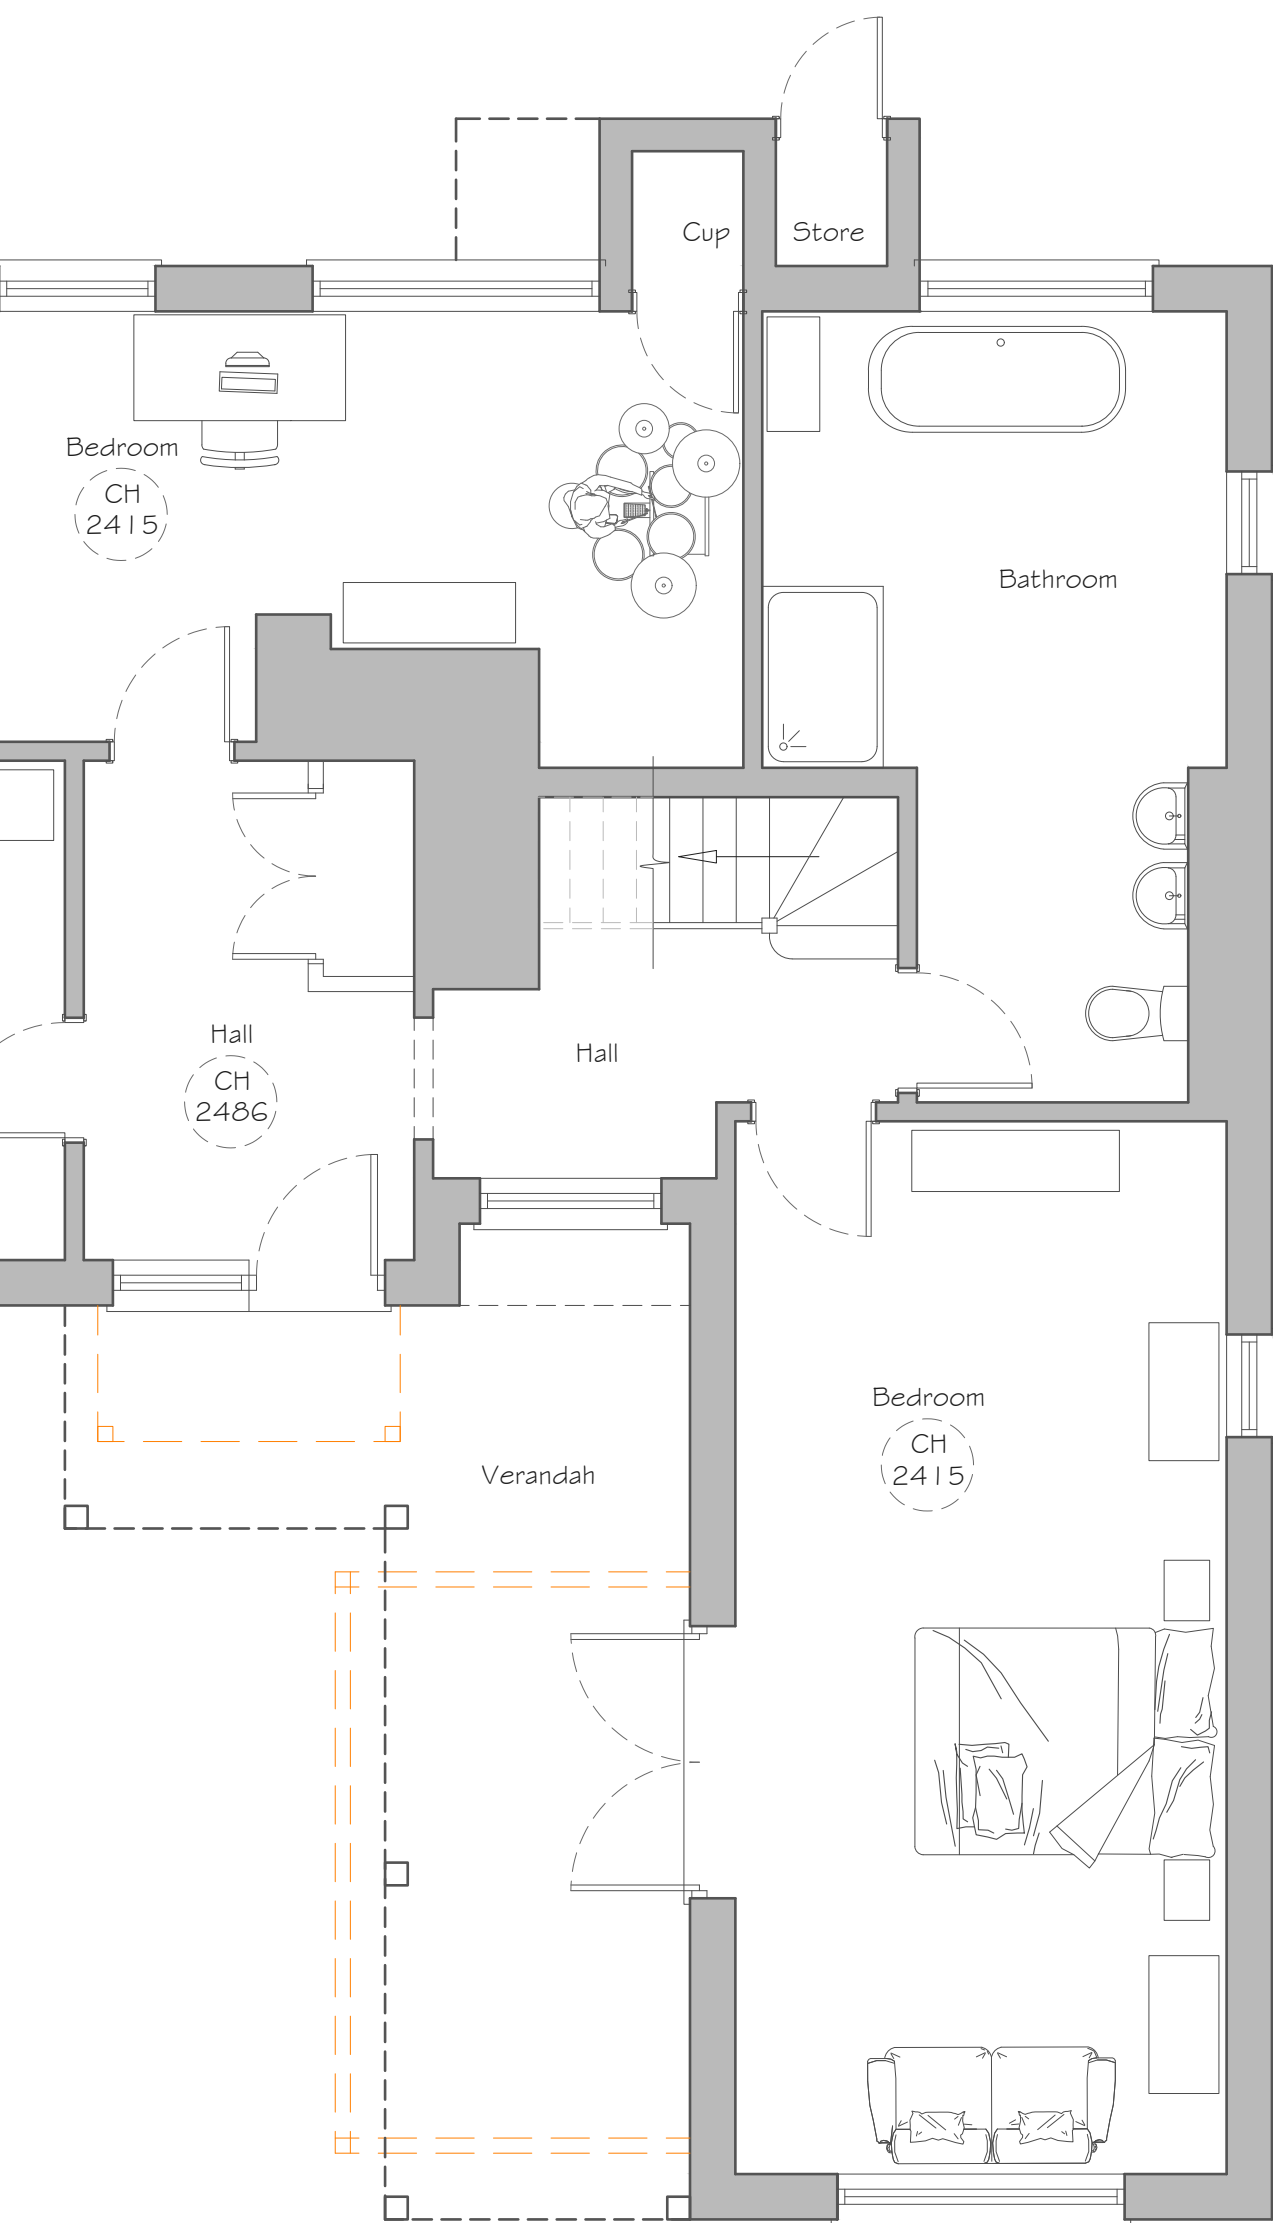

FIRST FLOOR PLAN (PART)  
Scale 1:50

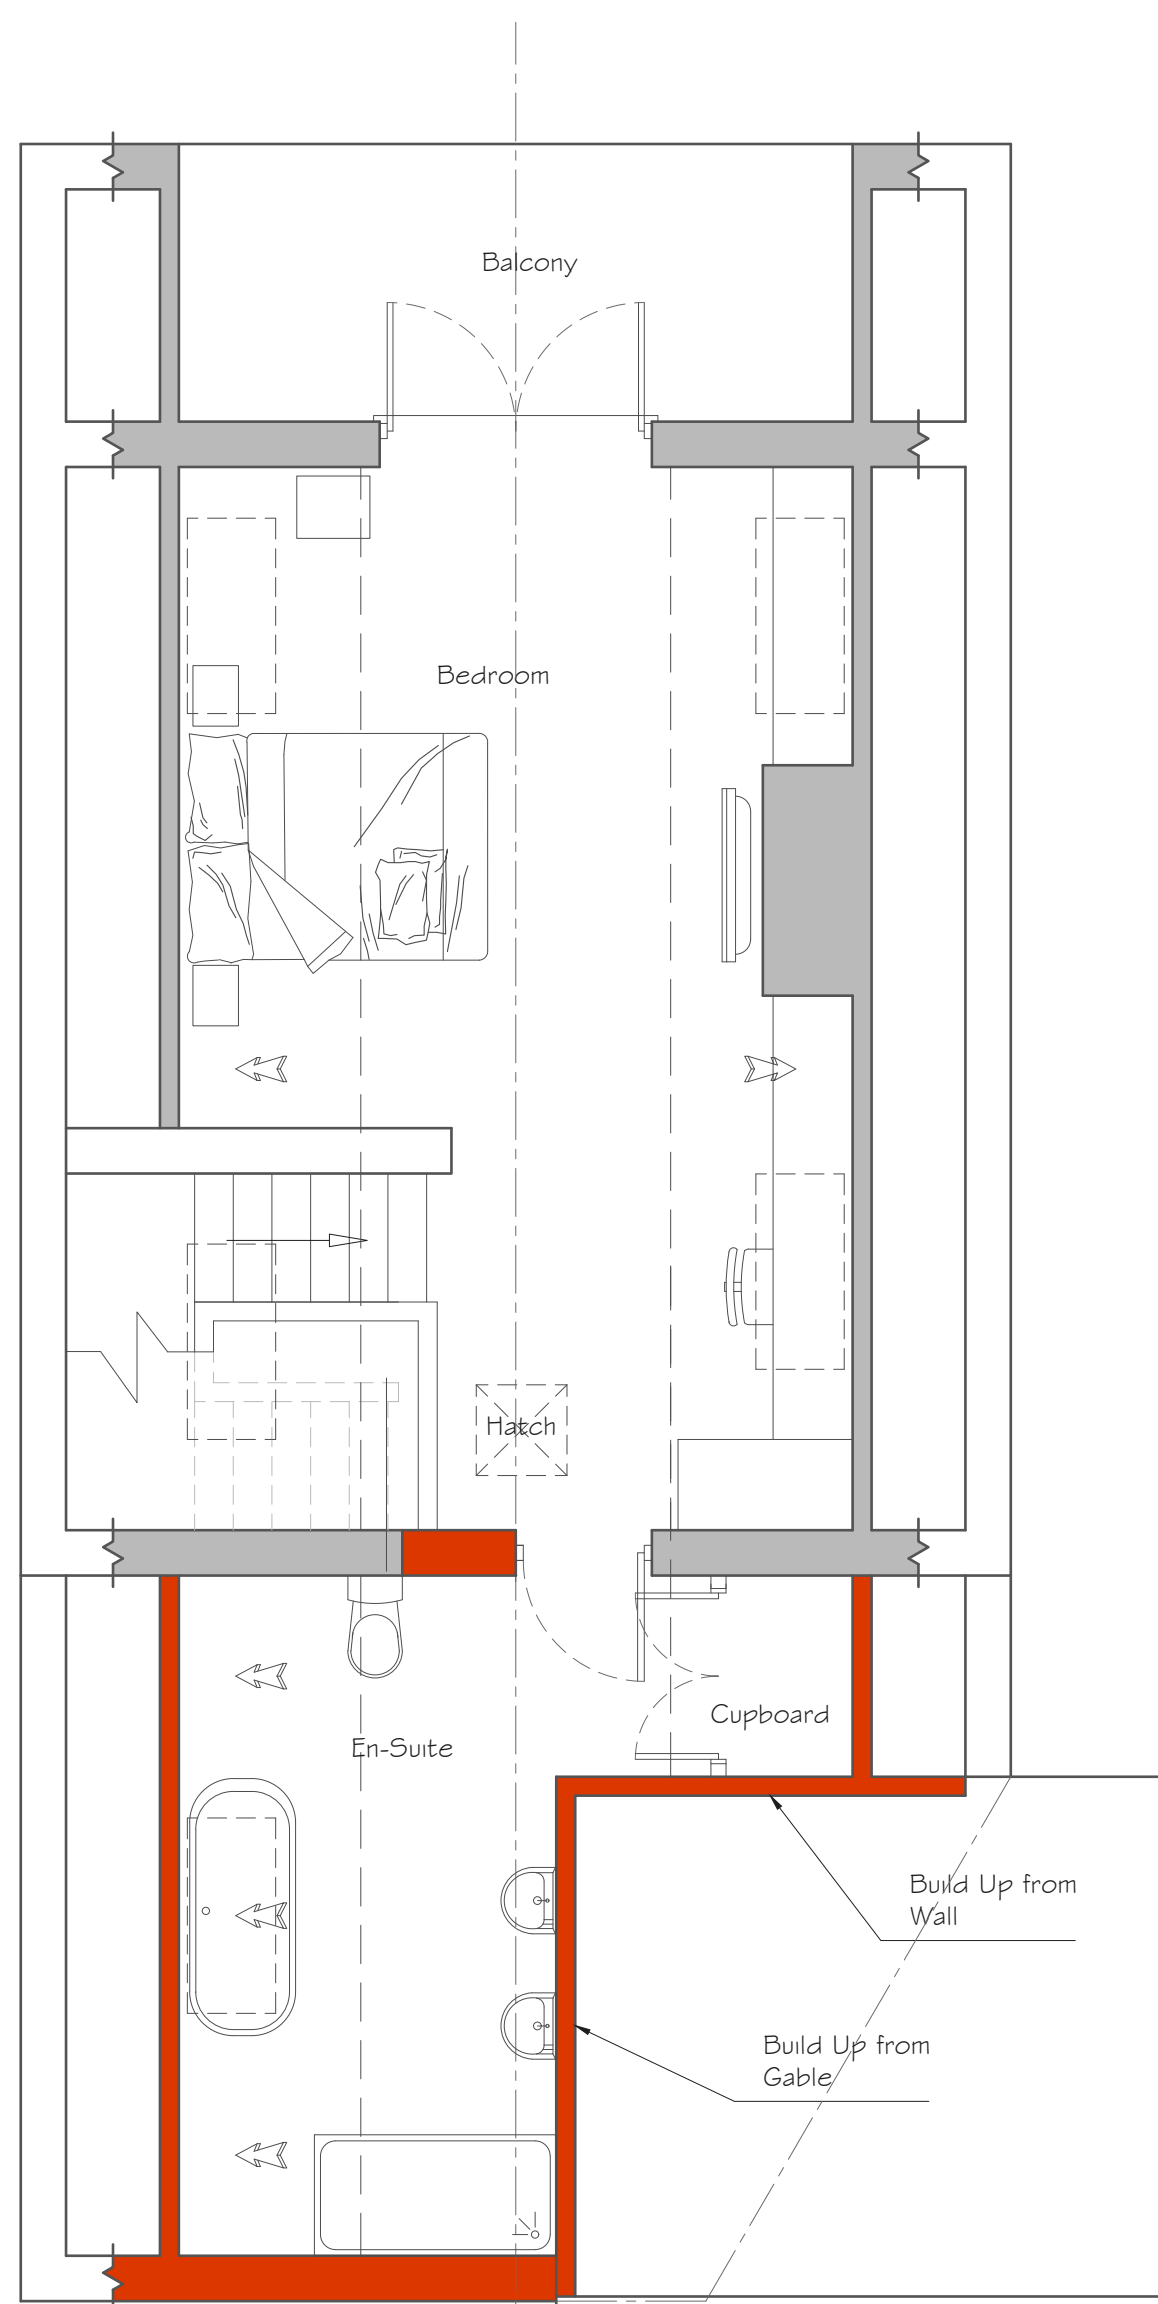

ROOF PLAN  
Scale 1:100

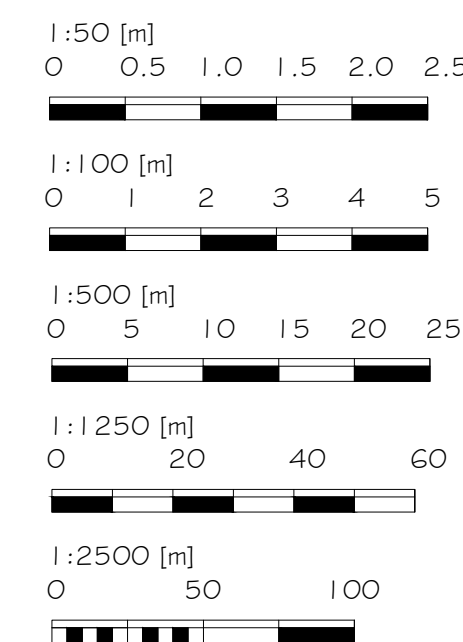

|   |             |
|---|-------------|
| <p>Alex Dawson<br/>www.addraughting.co.uk<br/>alex@addraughting.co.uk<br/>01672 511412</p> <p>59 Barrow Close<br/>Marlborough<br/>Wiltshire<br/>SN8 2BE</p> <p><b>AD DRAUGHTING</b><br/>ARCHITECTURAL SERVICES</p> |             |
| Client<br>MR & MRS FORSYTHE   |             |
| Job Title<br>EXTENSION AT:<br>30 MILL ROAD,<br>WORTON,<br>DEVIZES,<br>WILTSHIRE,<br>SN10 5SF.   |             |
| Drawing Title<br>PROPOSED ELEVATIONS AND PLANS   |             |
| Scale<br>AS SHOWN   |             |
| Date<br>13/05/2025   | Drawn<br>AD |
| Drawing No.<br>1525-02   | Rev<br>B    |