




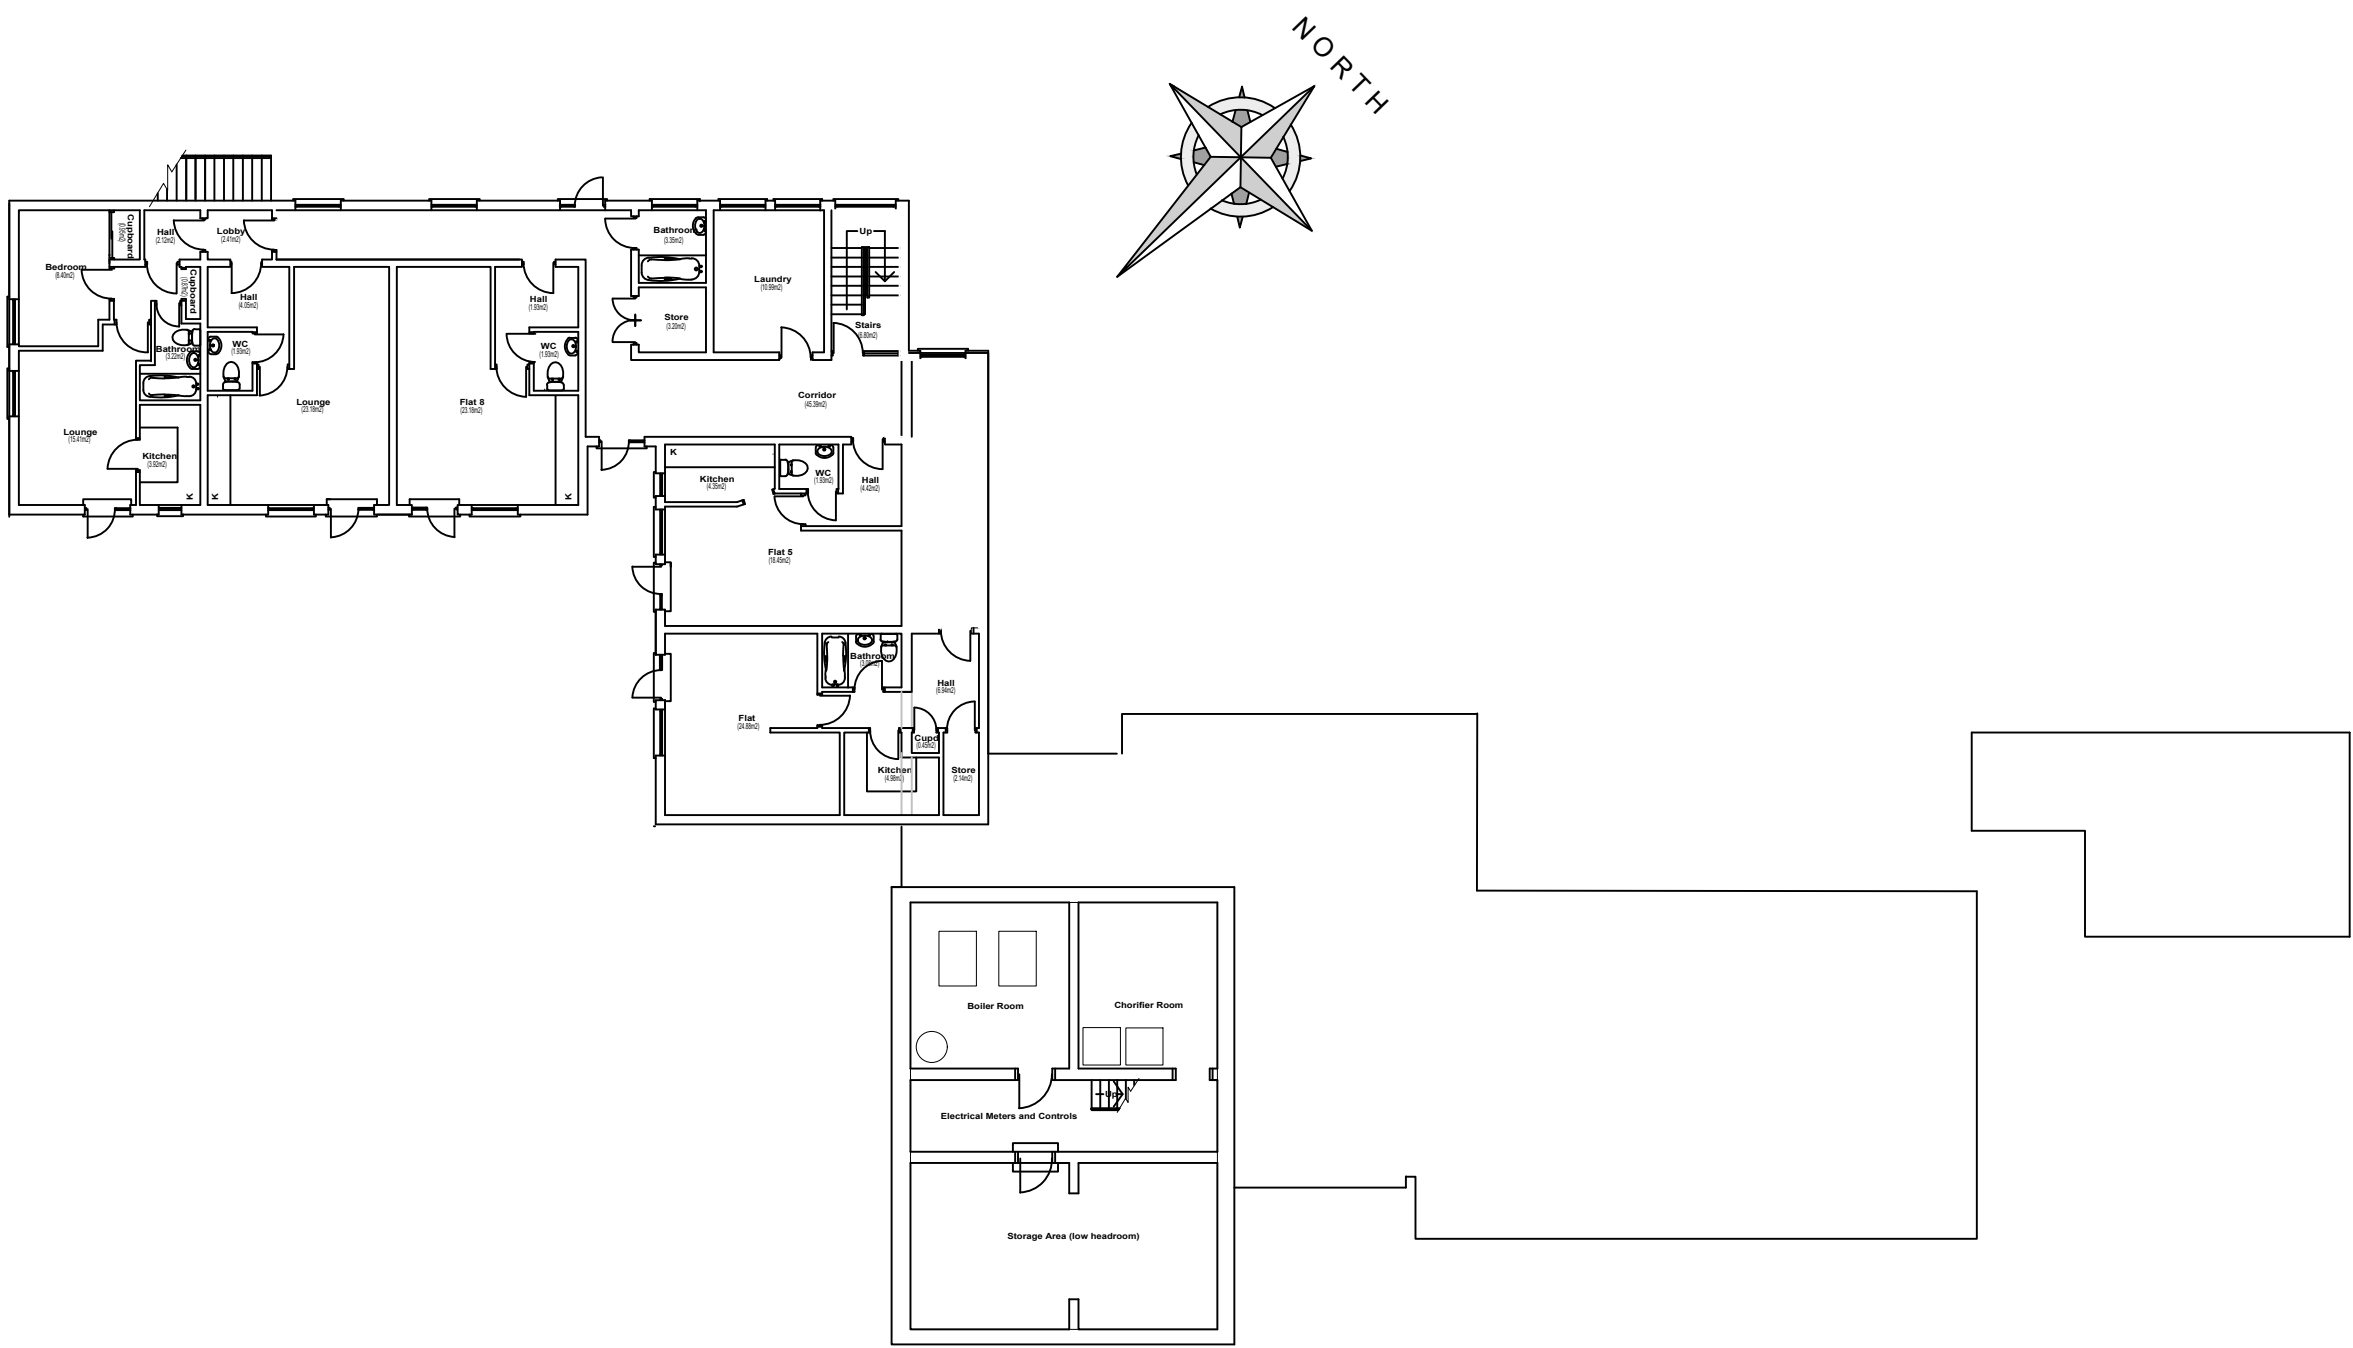


Lower ground floor plans
(345m2)

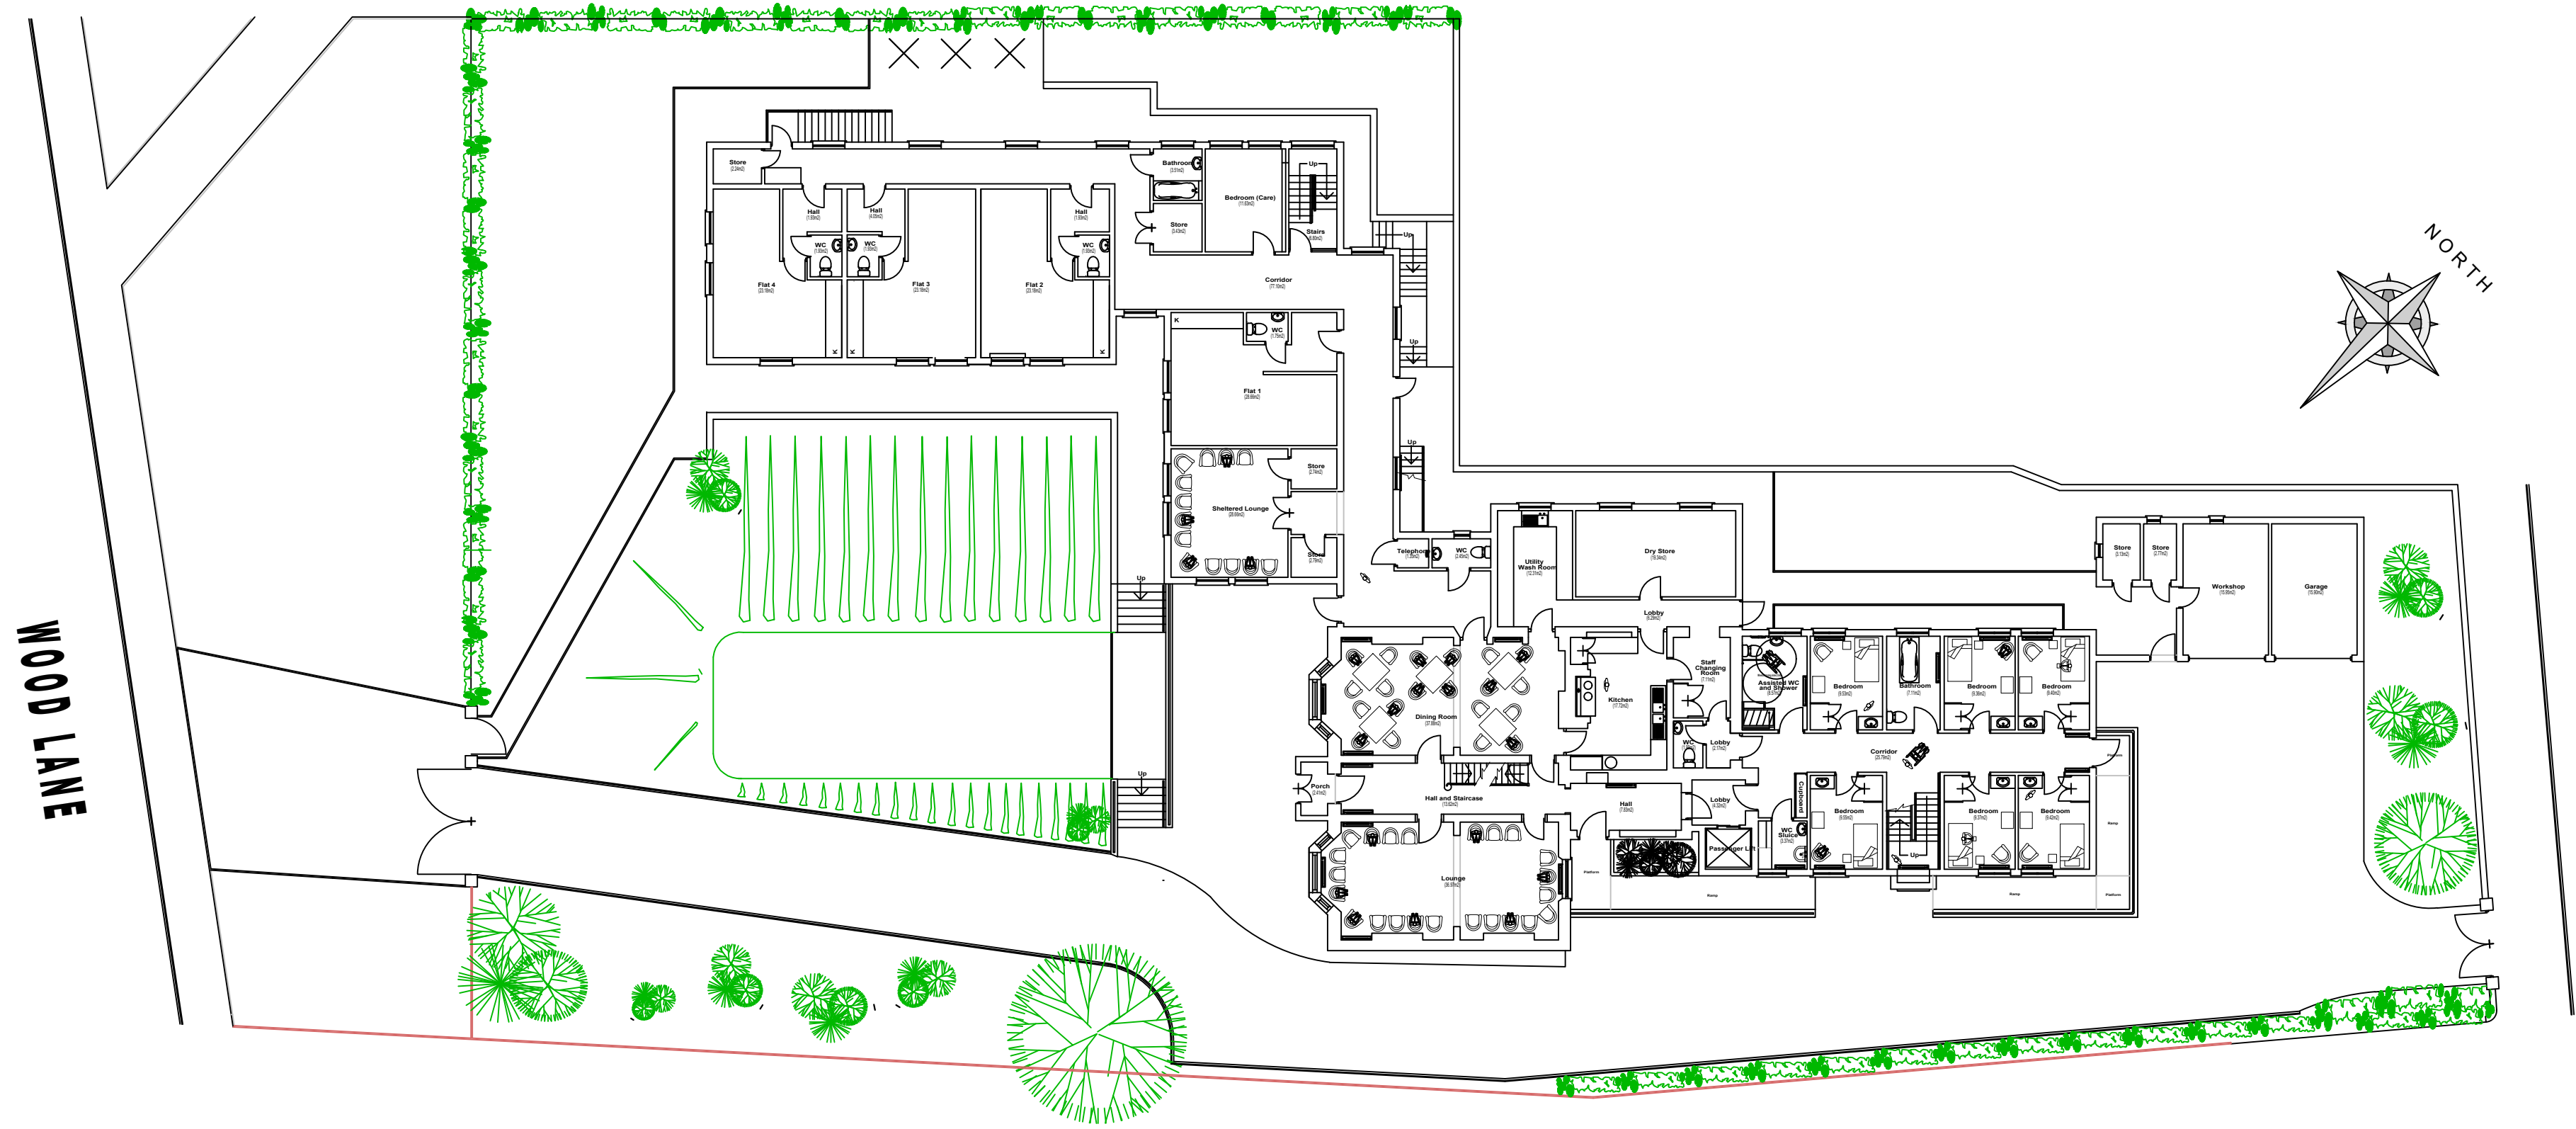

Ground floor plans
(624m2)

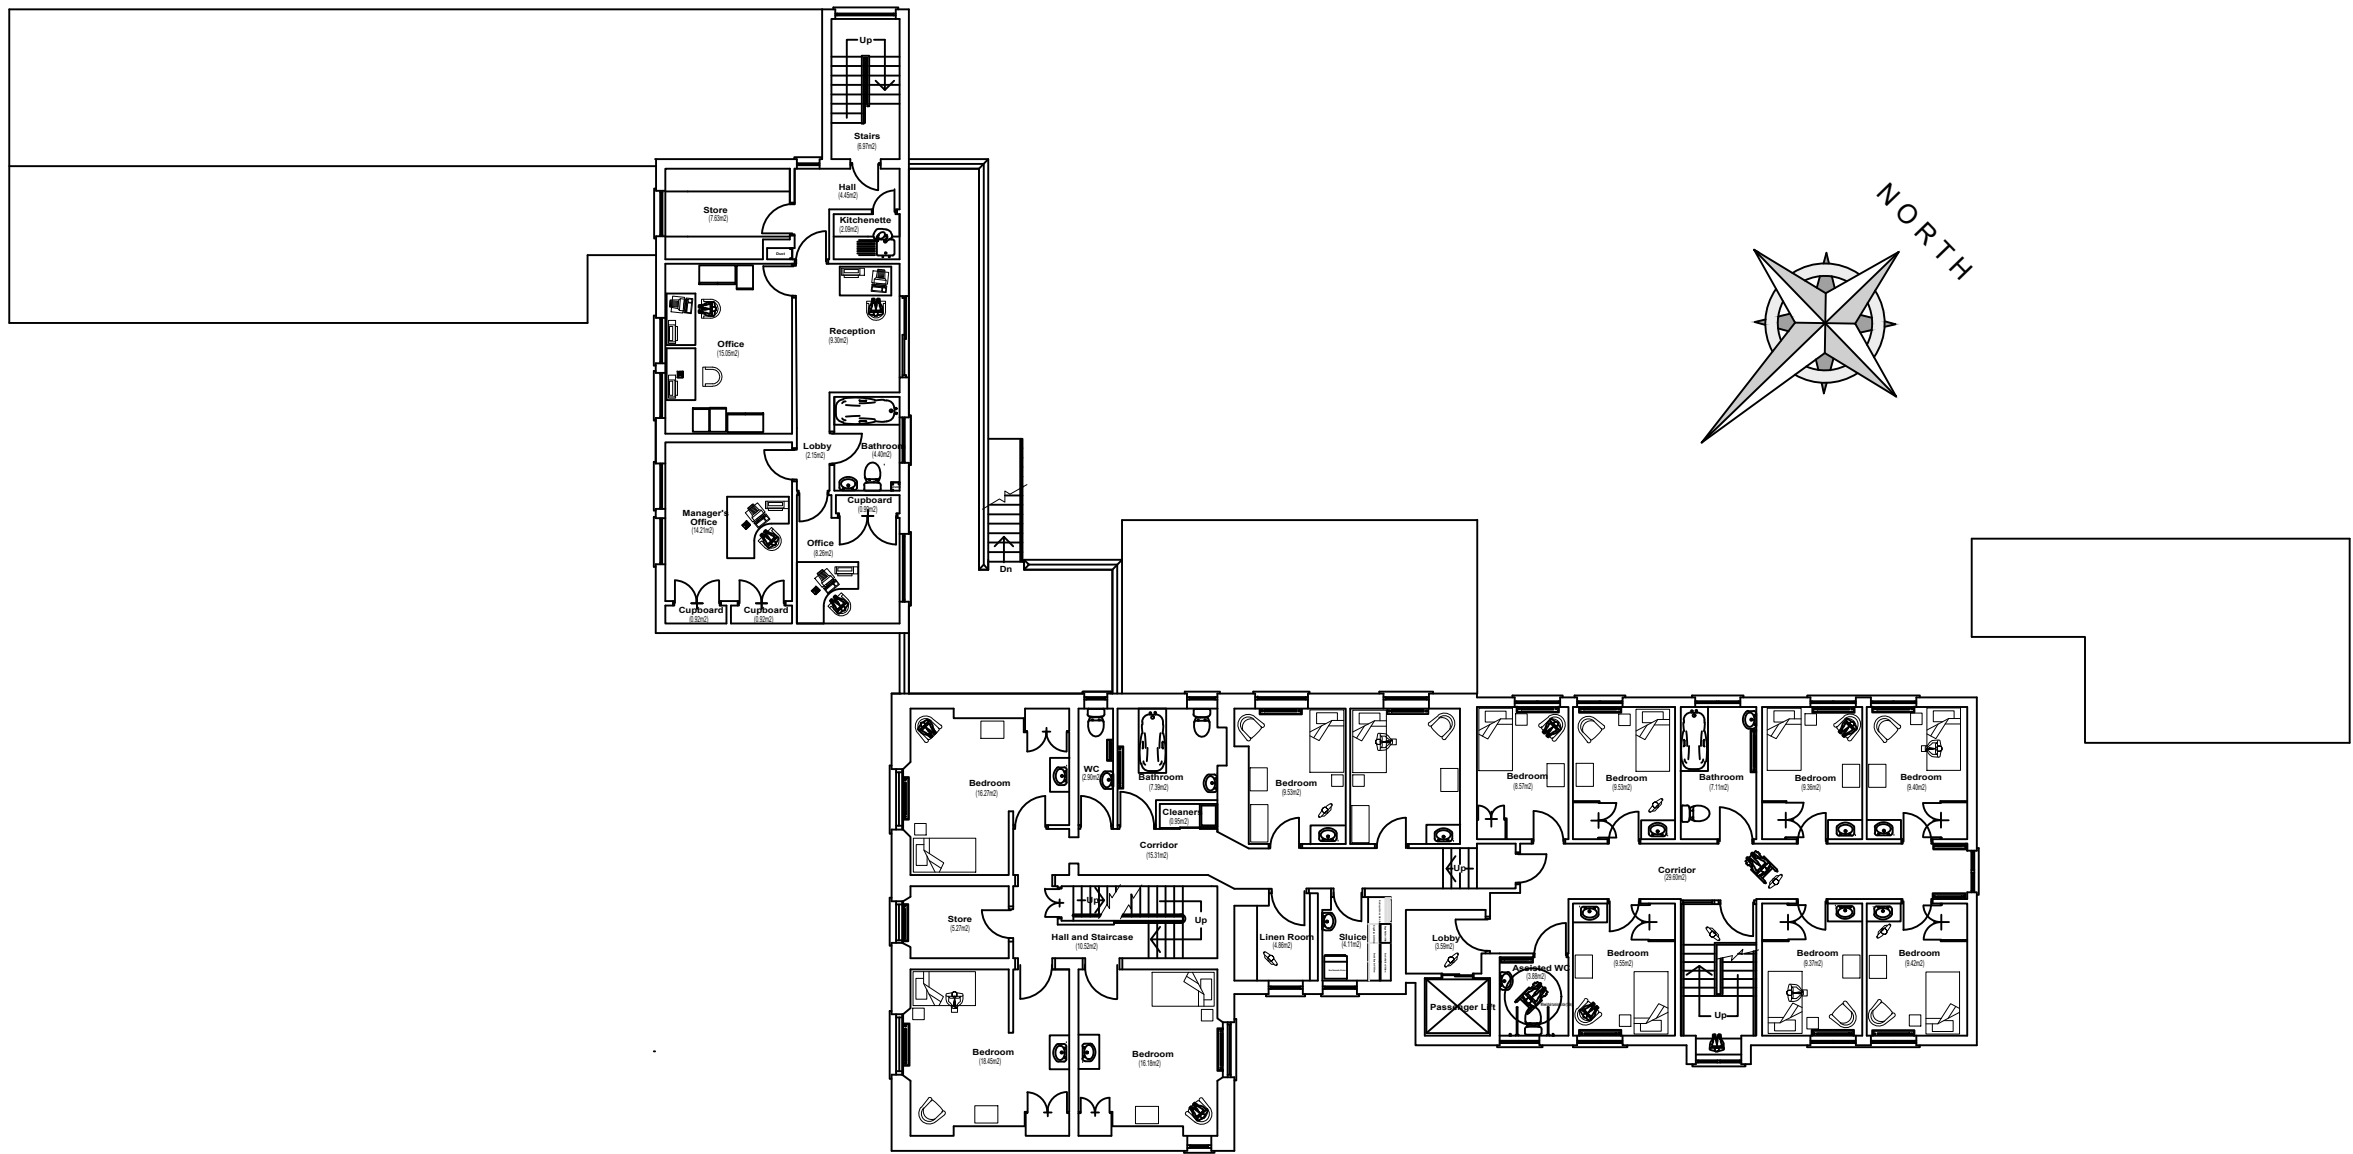

First floor plans
(395m2)

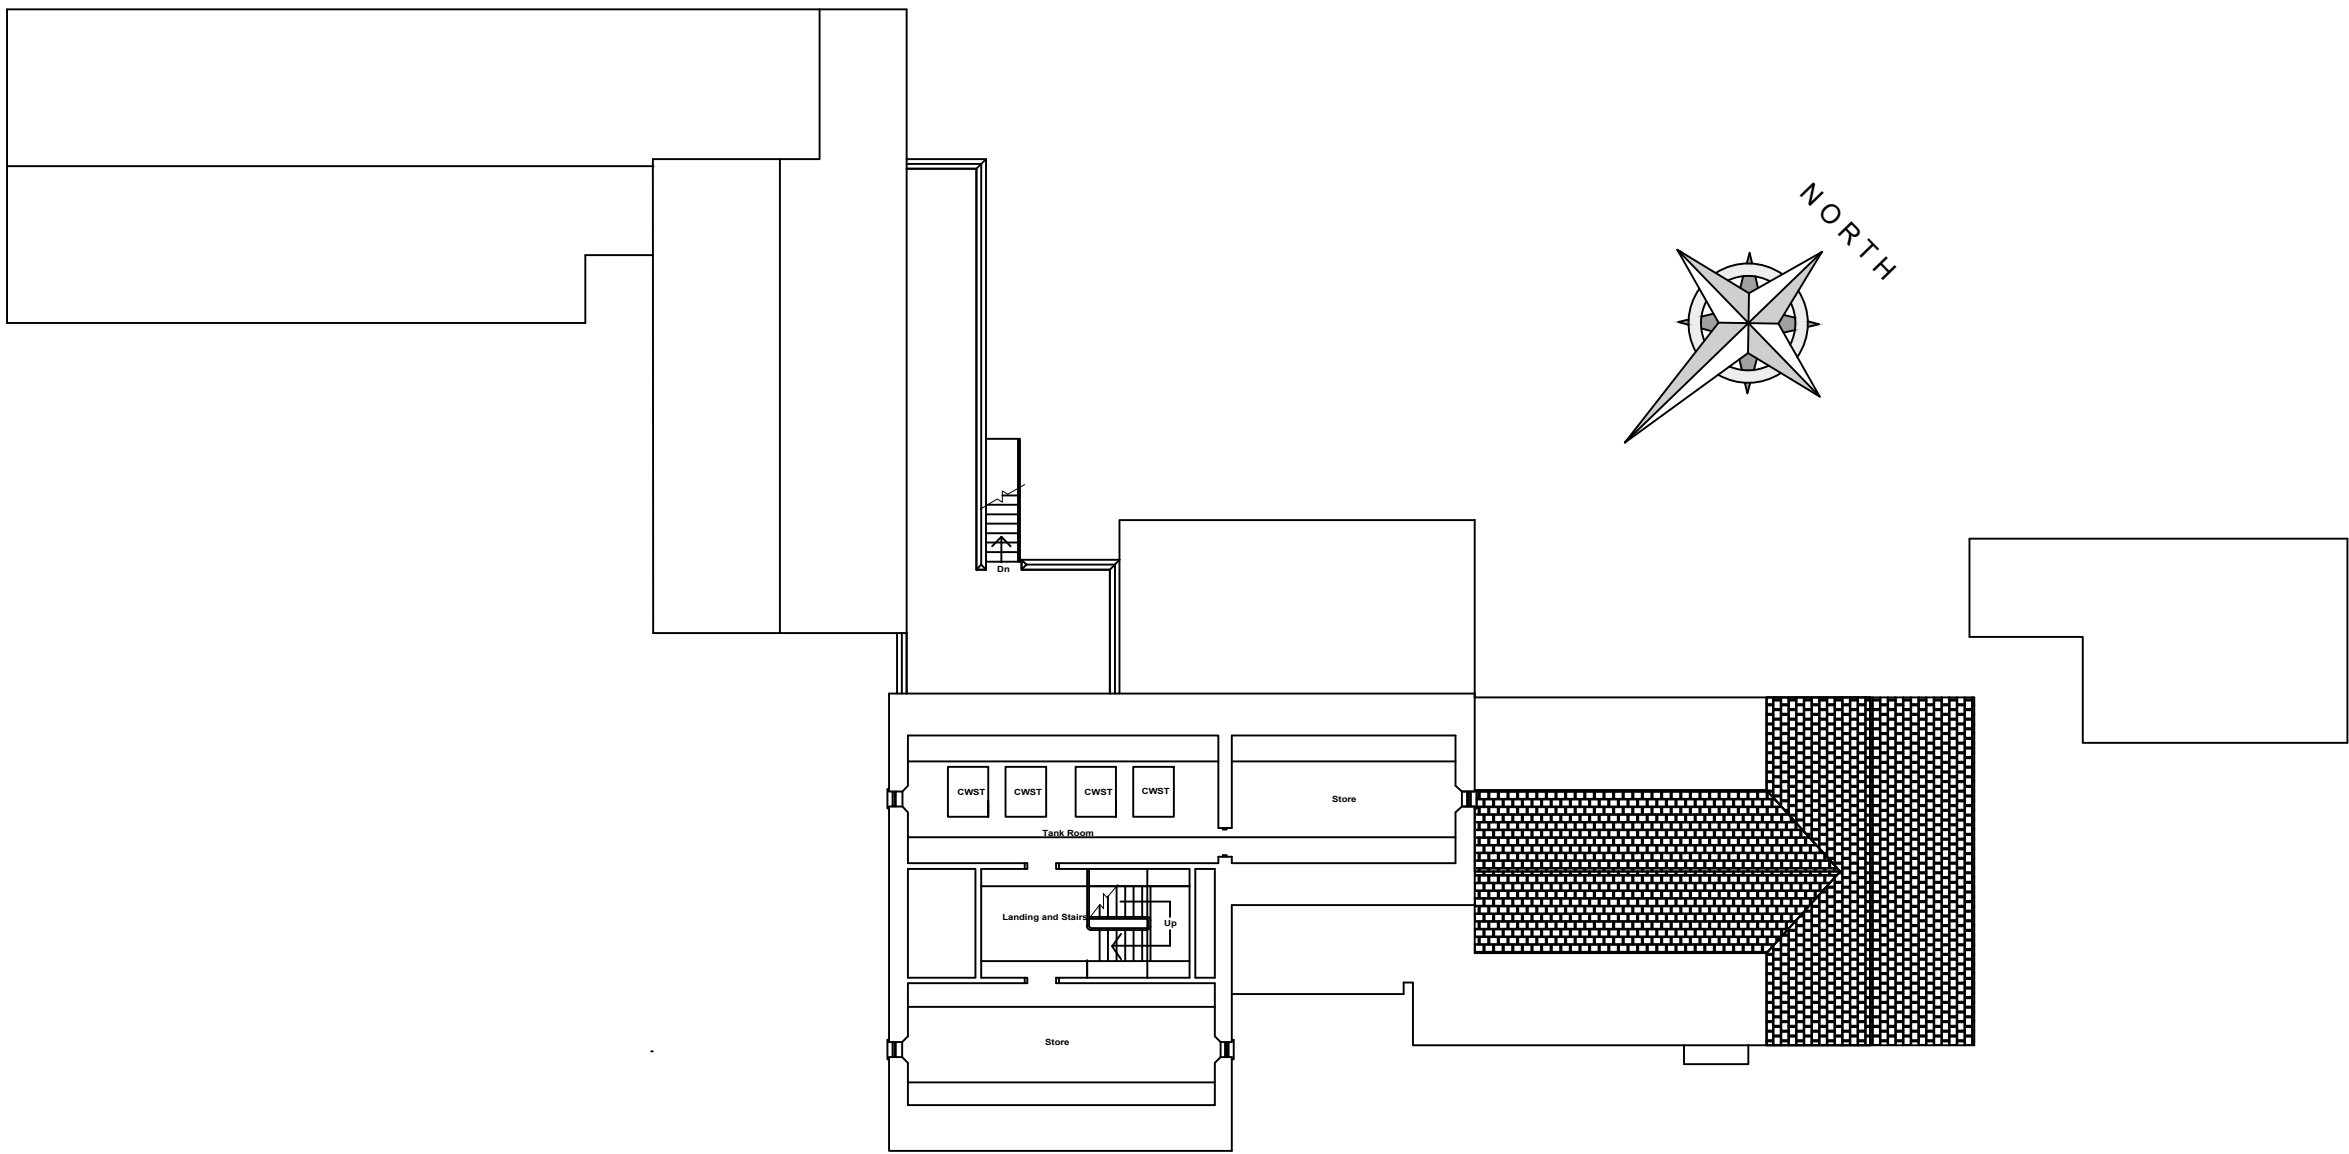

Second floor plans
(100m2)

G.I.A. 1464m2



20 Parsonage Road, Long Ashton, Bristol BS41 9LL t: 01275 791846

Project :	Leonora Home ,Wood Lane Chippenham	Scale :	1:200 @A1
Title :	EXISTING CARE HOME PLANS	Date :	19.07.25
		Drawing No:	2316 - 005b