





Front Elevation

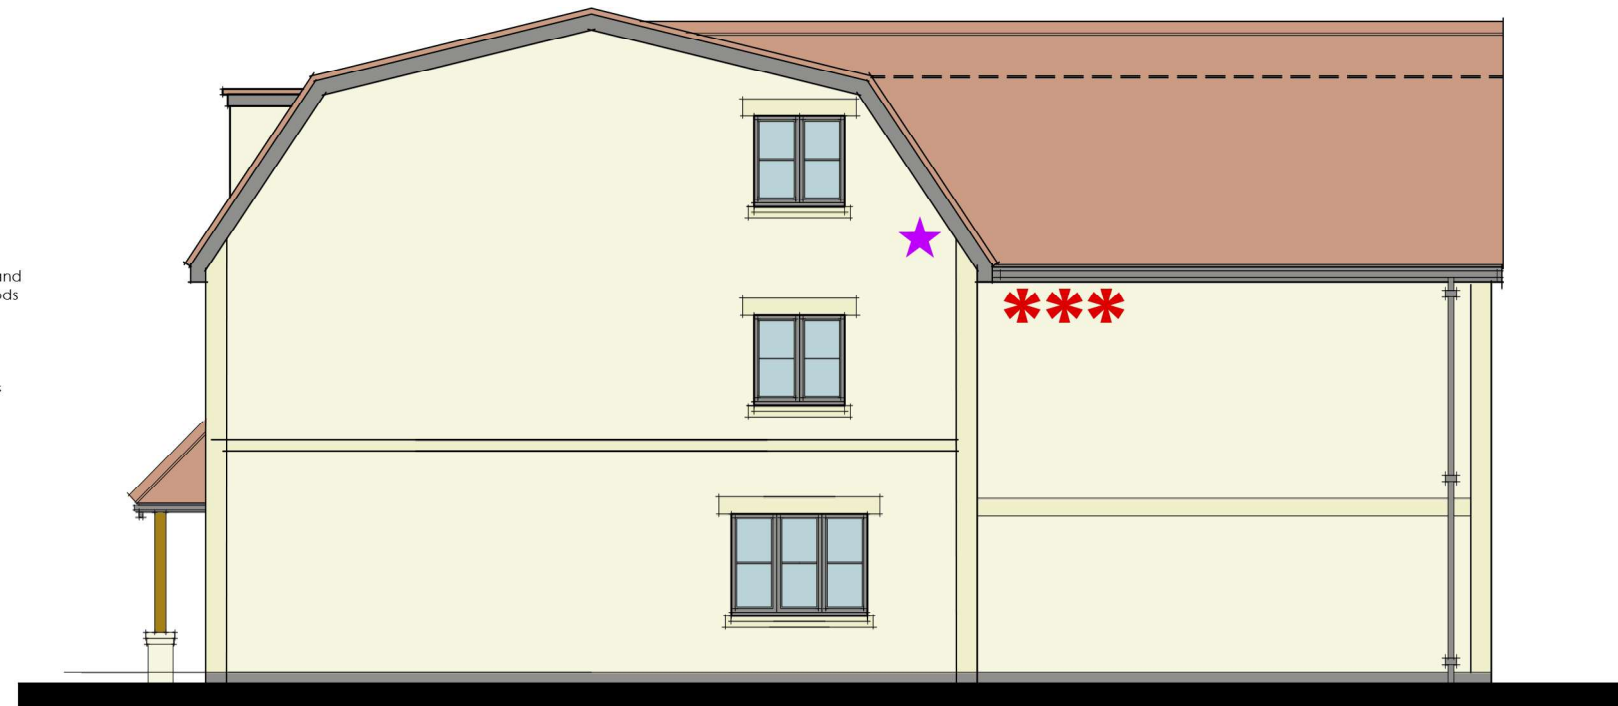

Side Elevation



Rear Elevation

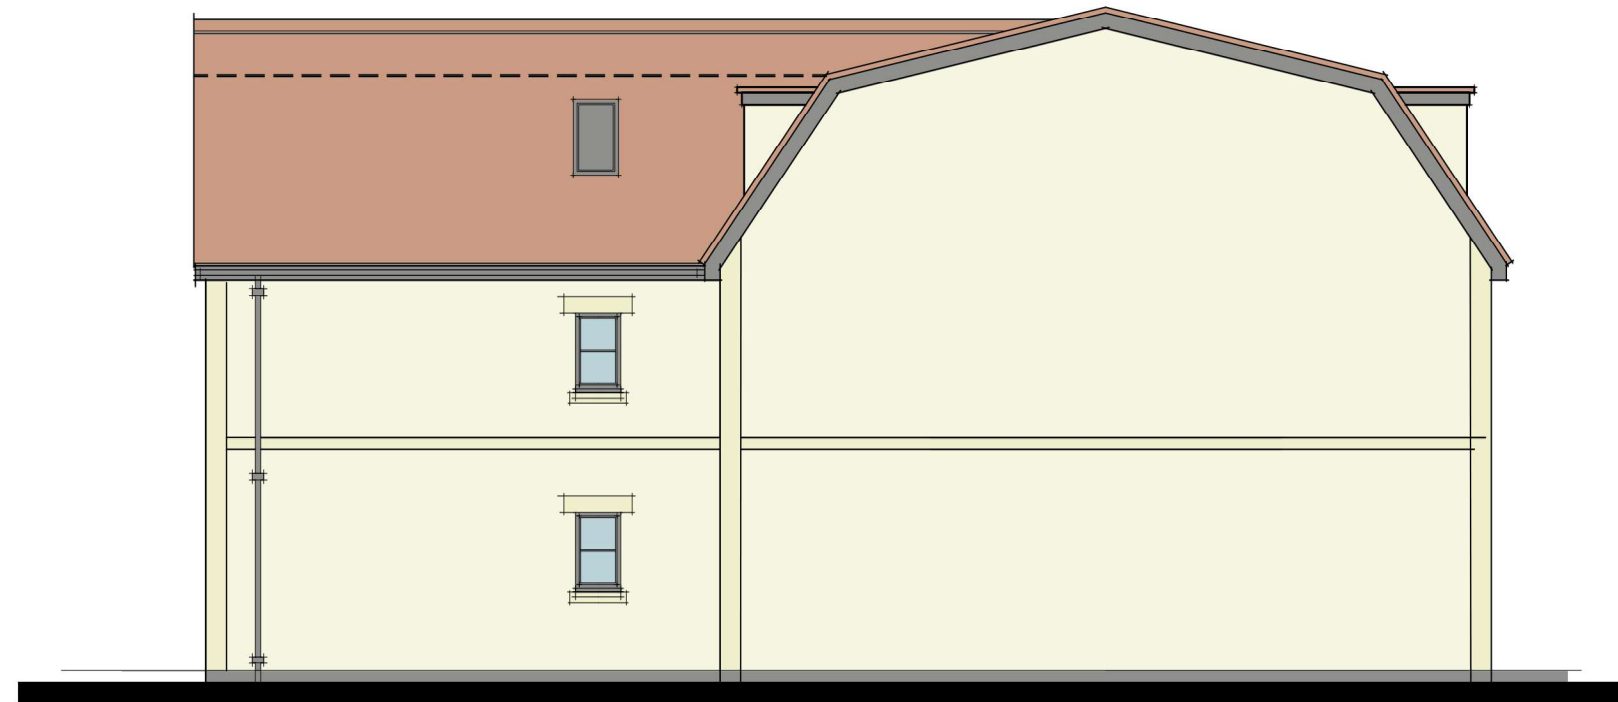

Side Elevation

Key

-  Bird Universal bricks
-  Bat tubes



Avec Design.

20 Parsonage Road, Long Ashton, Bristol BS41 9LL

t: 01275 791846

Project : Leonora Home

Scale : 1:100 @A3

Chippemham

Date : 19.09.23

Title : Block B Elevations

Drawing No: 2316 - 014B