






FRONT ELEVATION
Scale 1:100

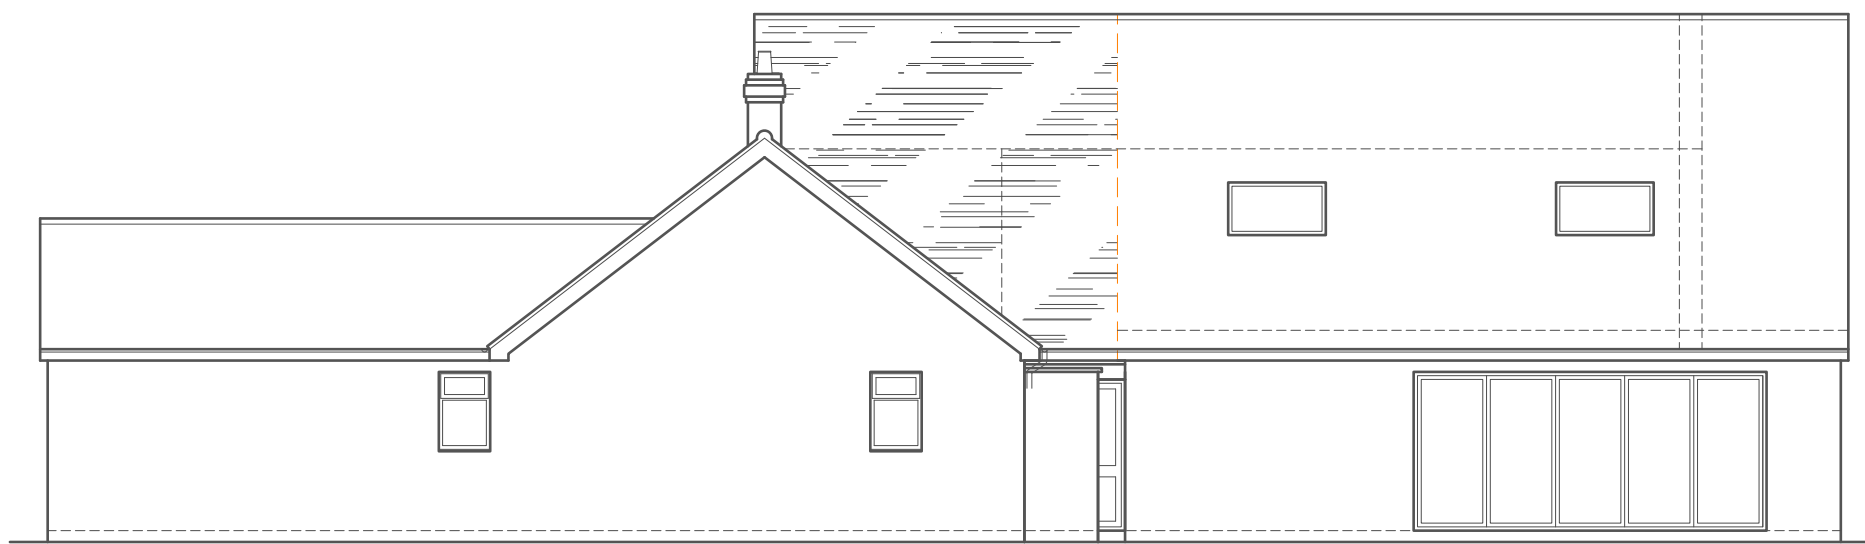


SIDE ELEVATION
Scale 1:100

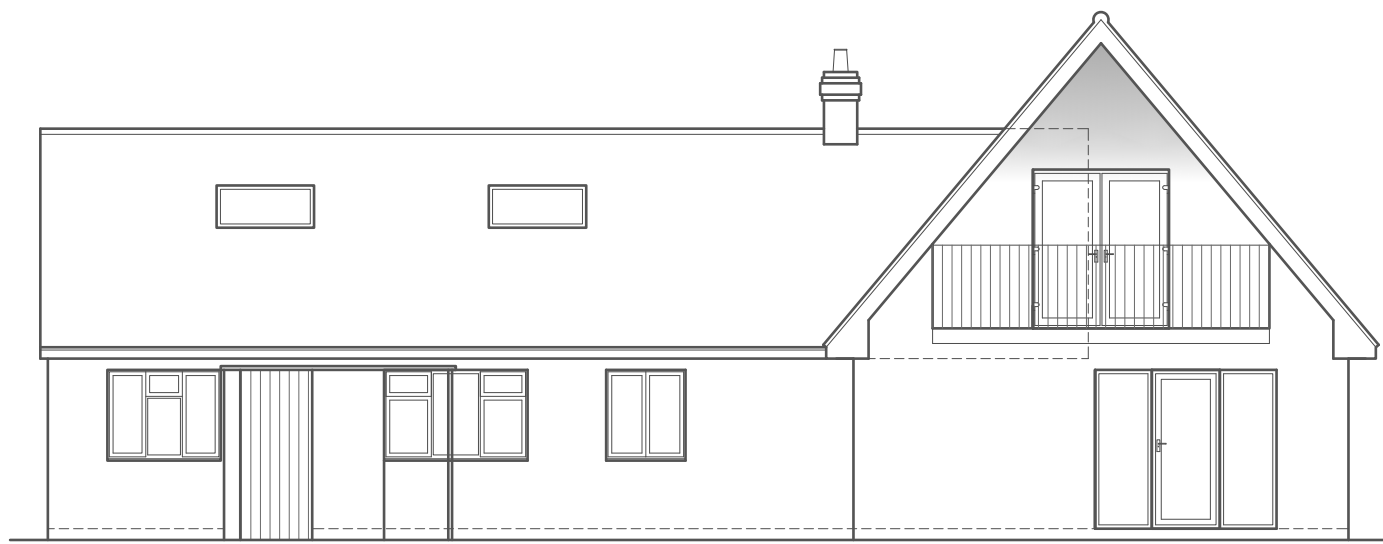


REAR ELEVATION
Scale 1:100

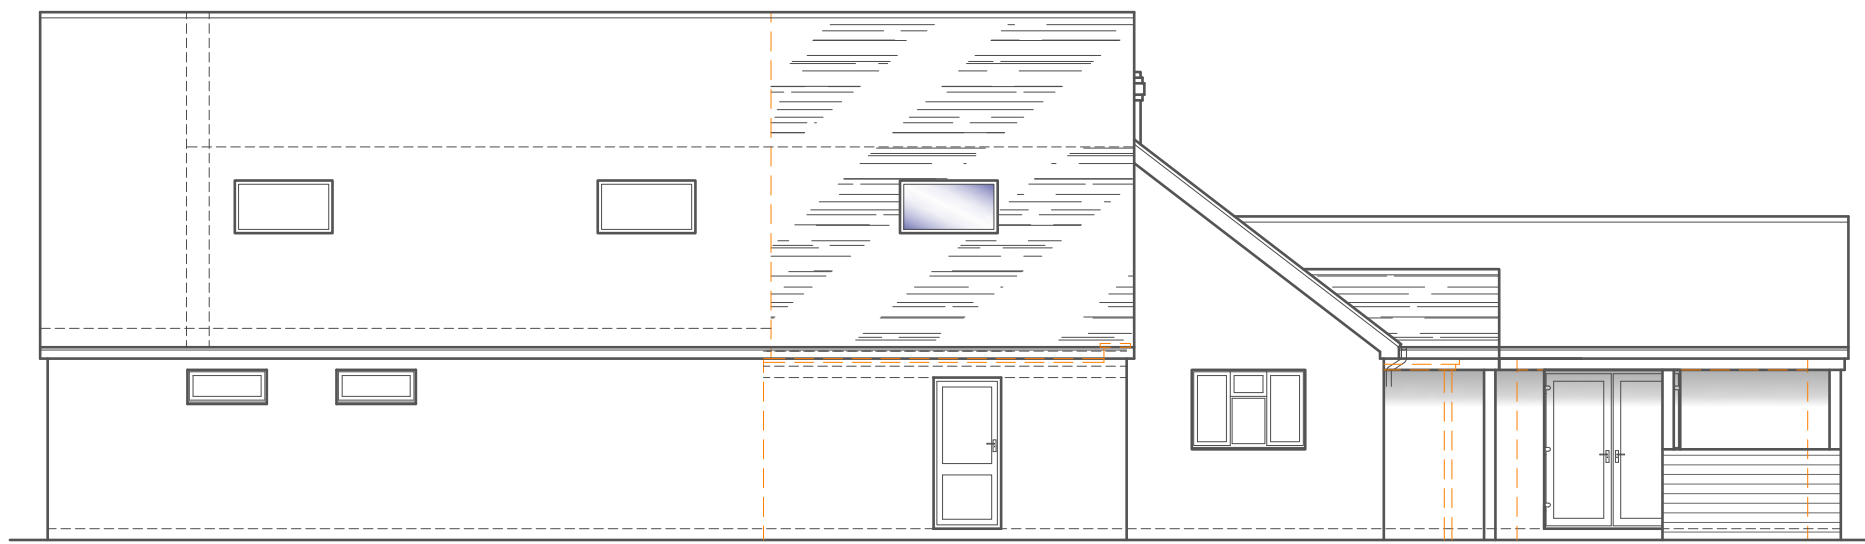



SIDE ELEVATION
Scale 1:100

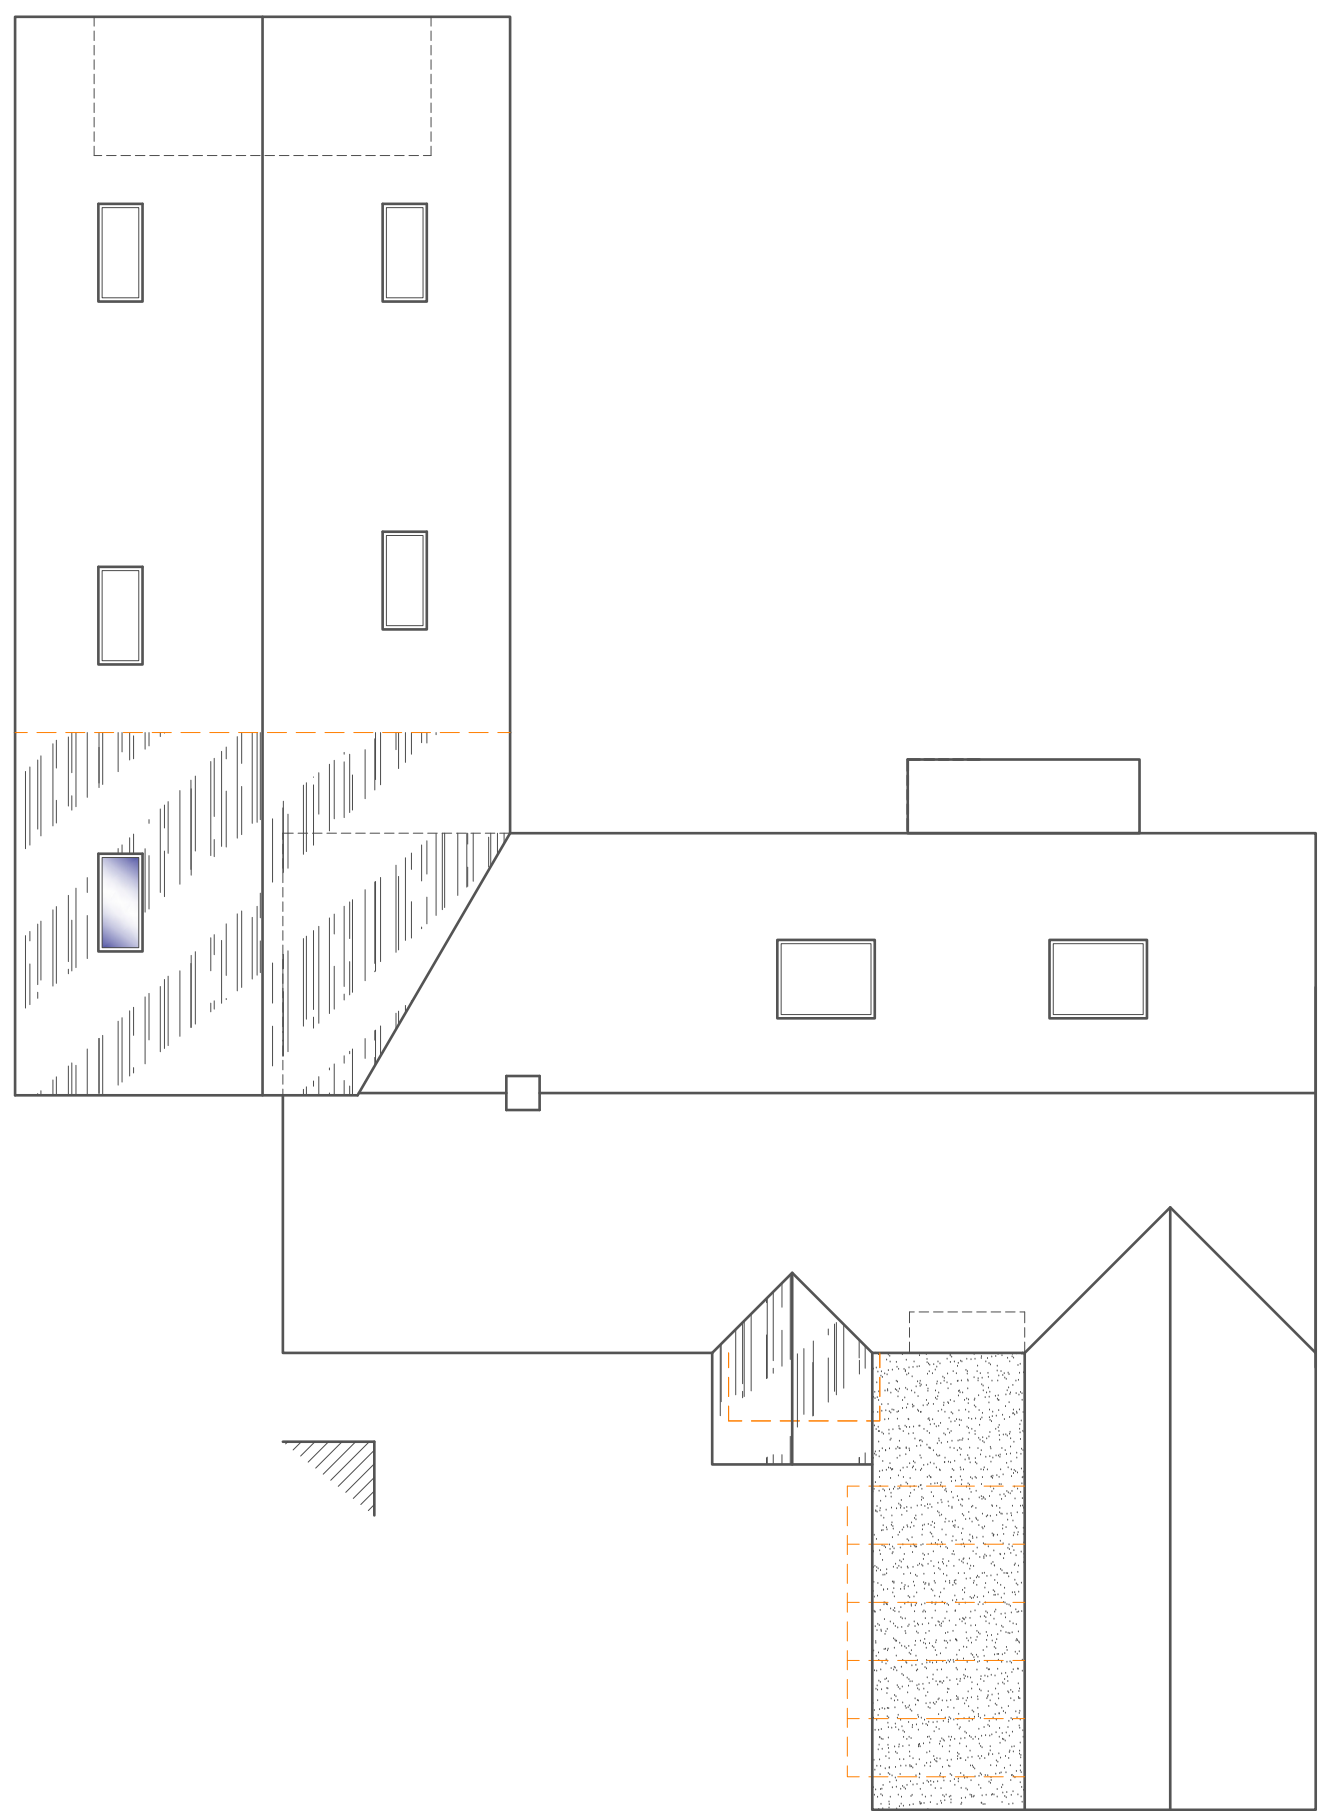

ROOF PLAN
Scale 1:100

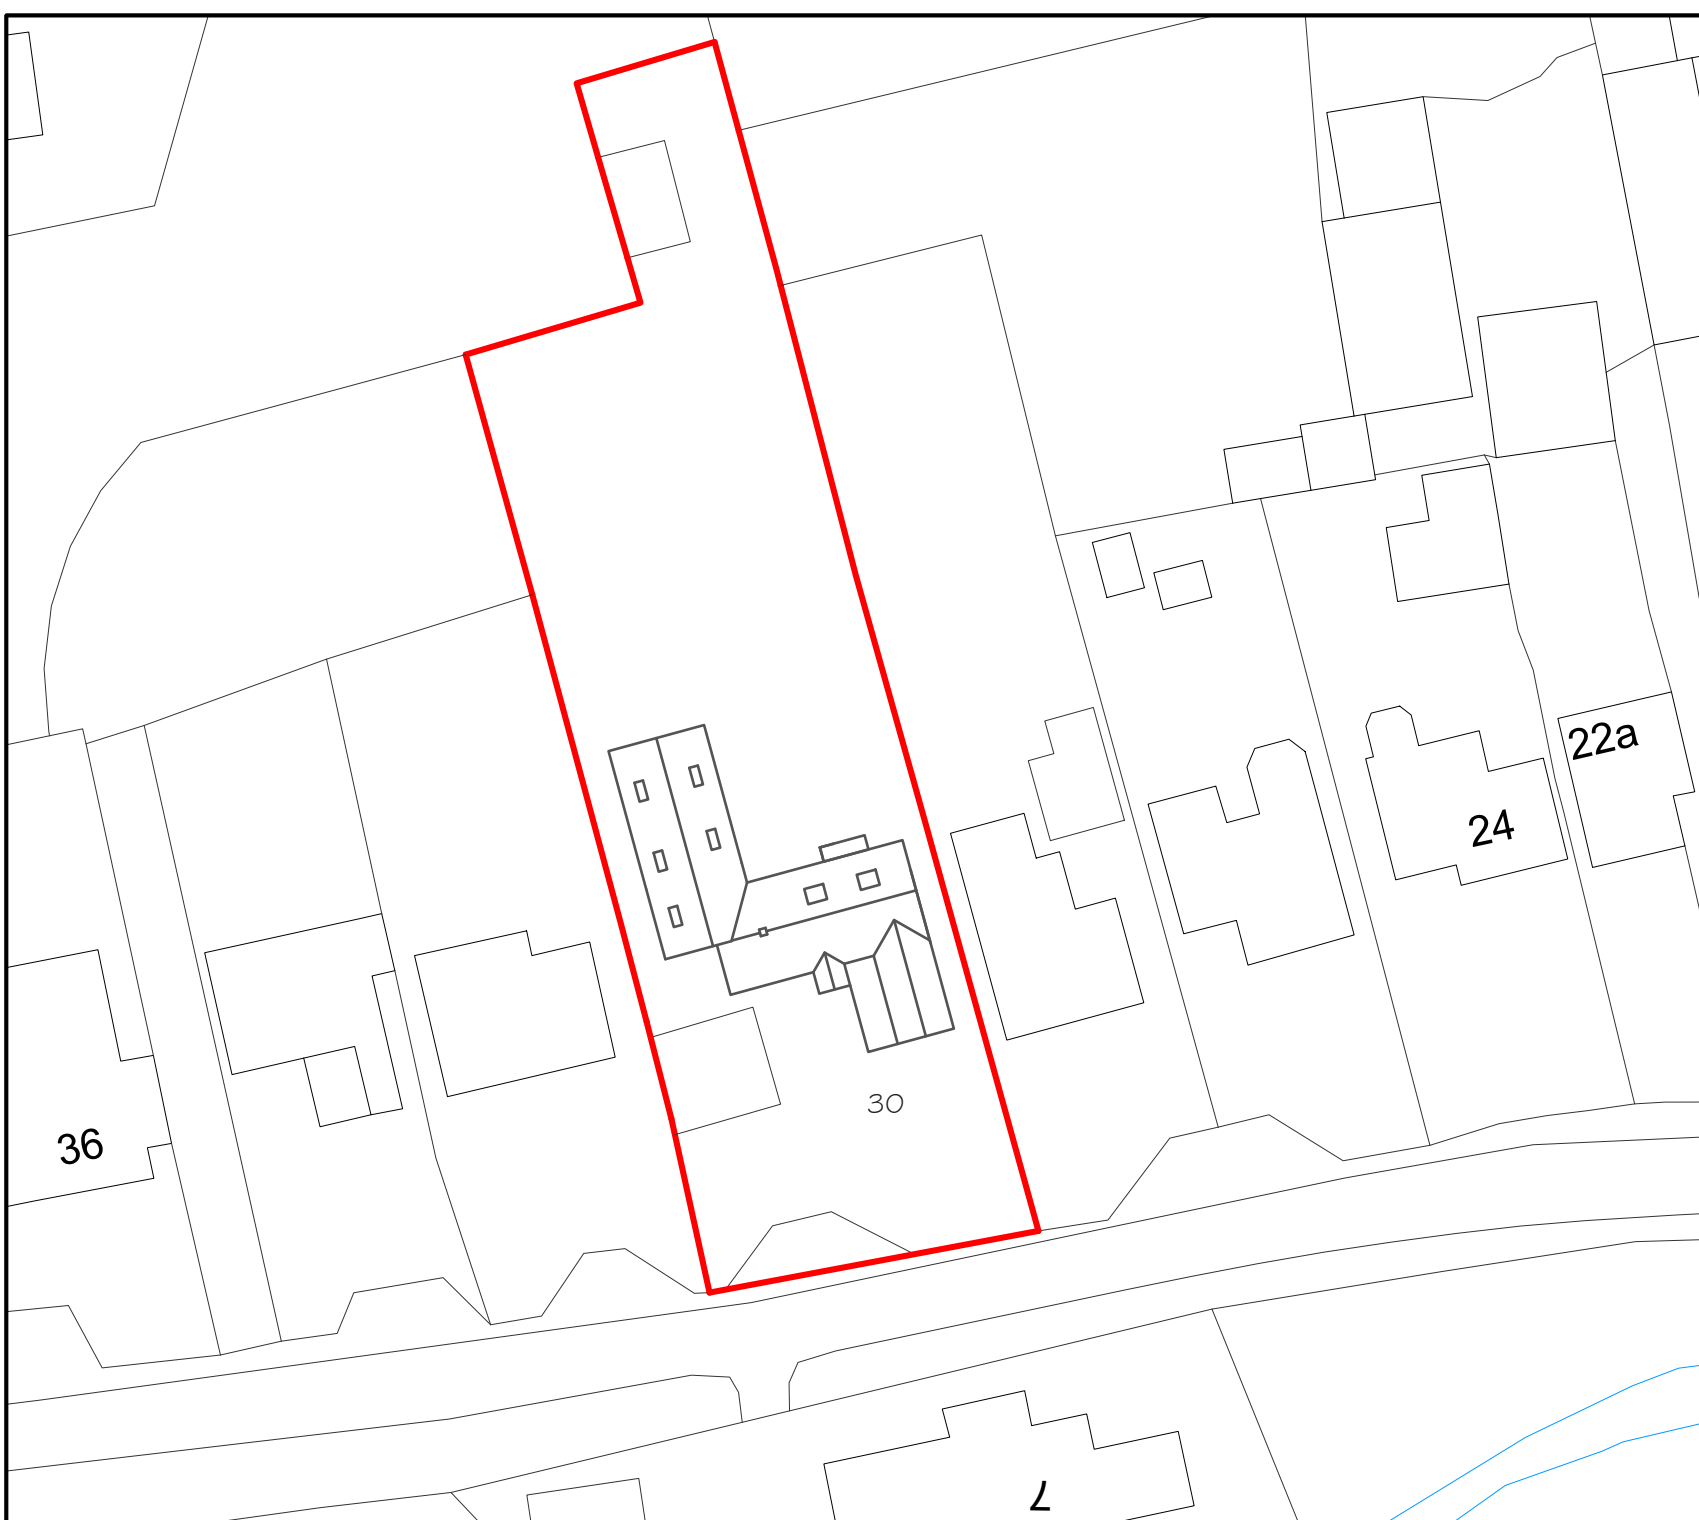

BLOCK PLAN
Scale 1:500

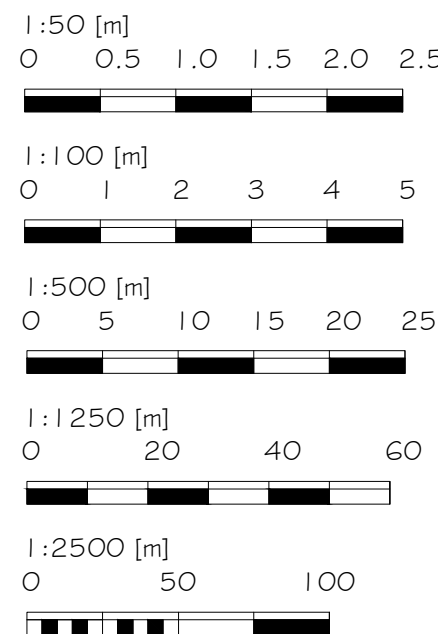 

Alex Dawson
www.addraughting.co.uk
alex@addraughting.co.uk
01672 511412

59 Barrow Close
Marlborough
Wiltshire
SN8 2BE



AD DRAUGHTING
ARCHITECTURAL SERVICES

Client

MR & MRS FORSYTHE

Job Title

EXTENSION AT:
30 MILL ROAD,
WORTON,
DEVIZES,
WILTSHIRE,
SN10 5SF.

Drawing Title

PROPOSED ELEVATIONS AND PLANS

Scale

AS SHOWN

Date

01/10/2025

Drawn

AD

Drawing No.

1525-04

Rev

-