



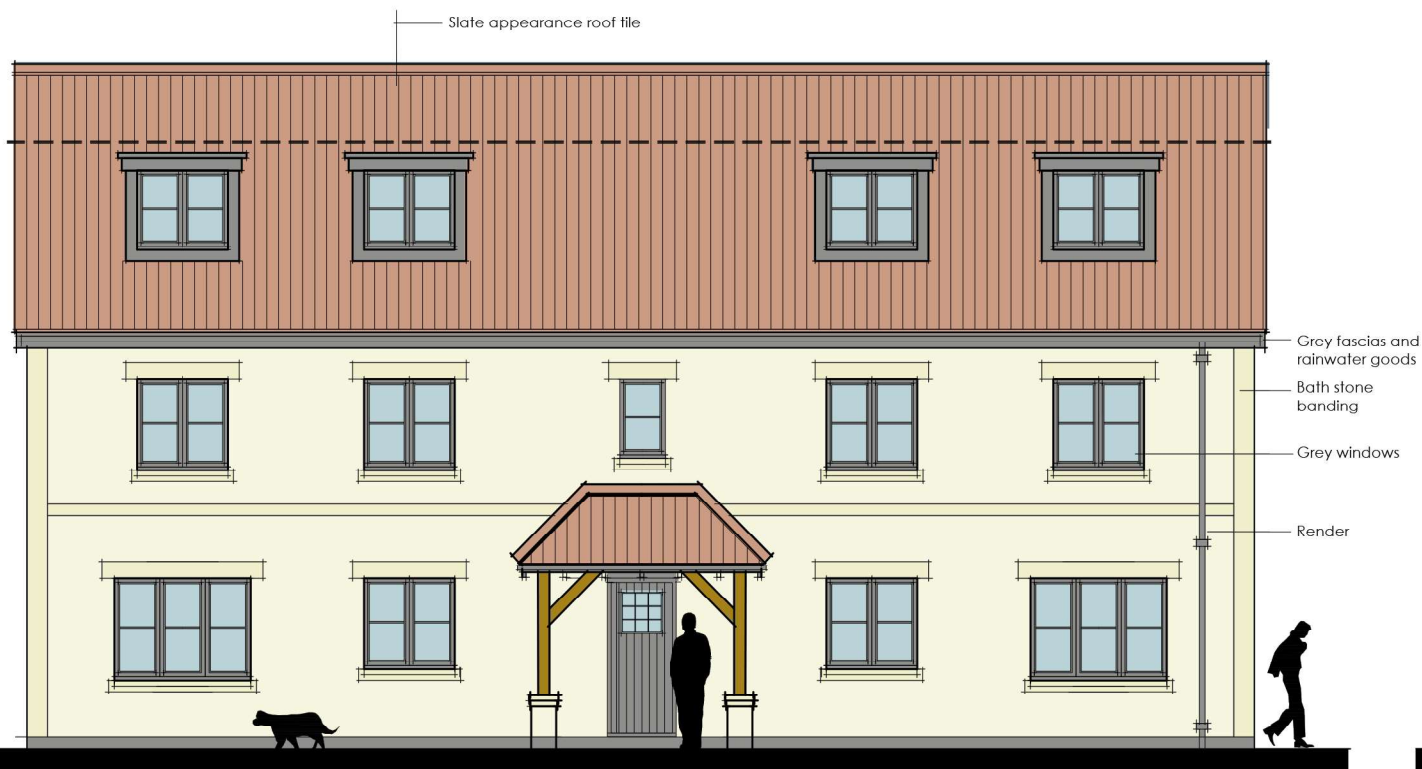


Front Elevation

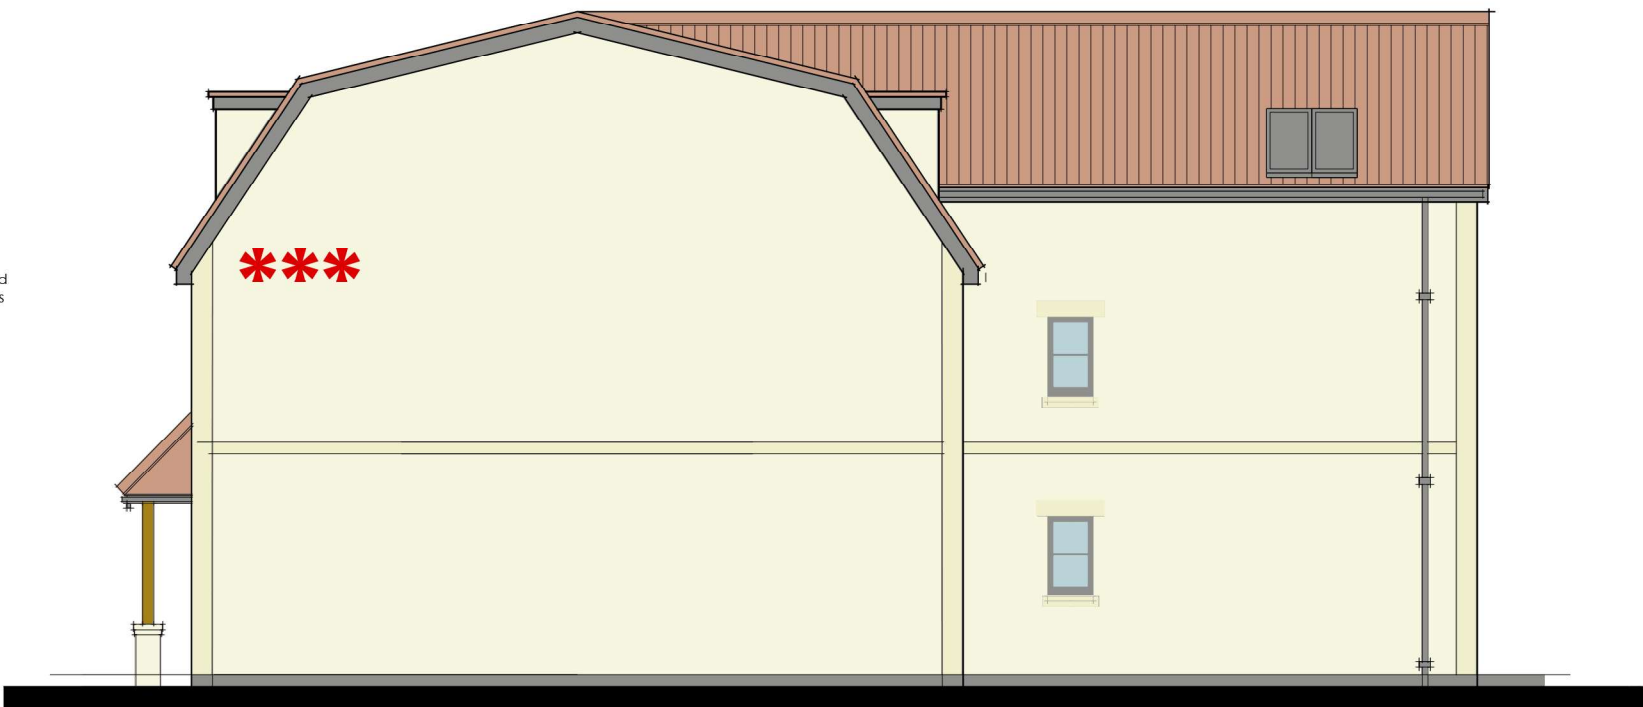

Side Elevation



Rear Elevation

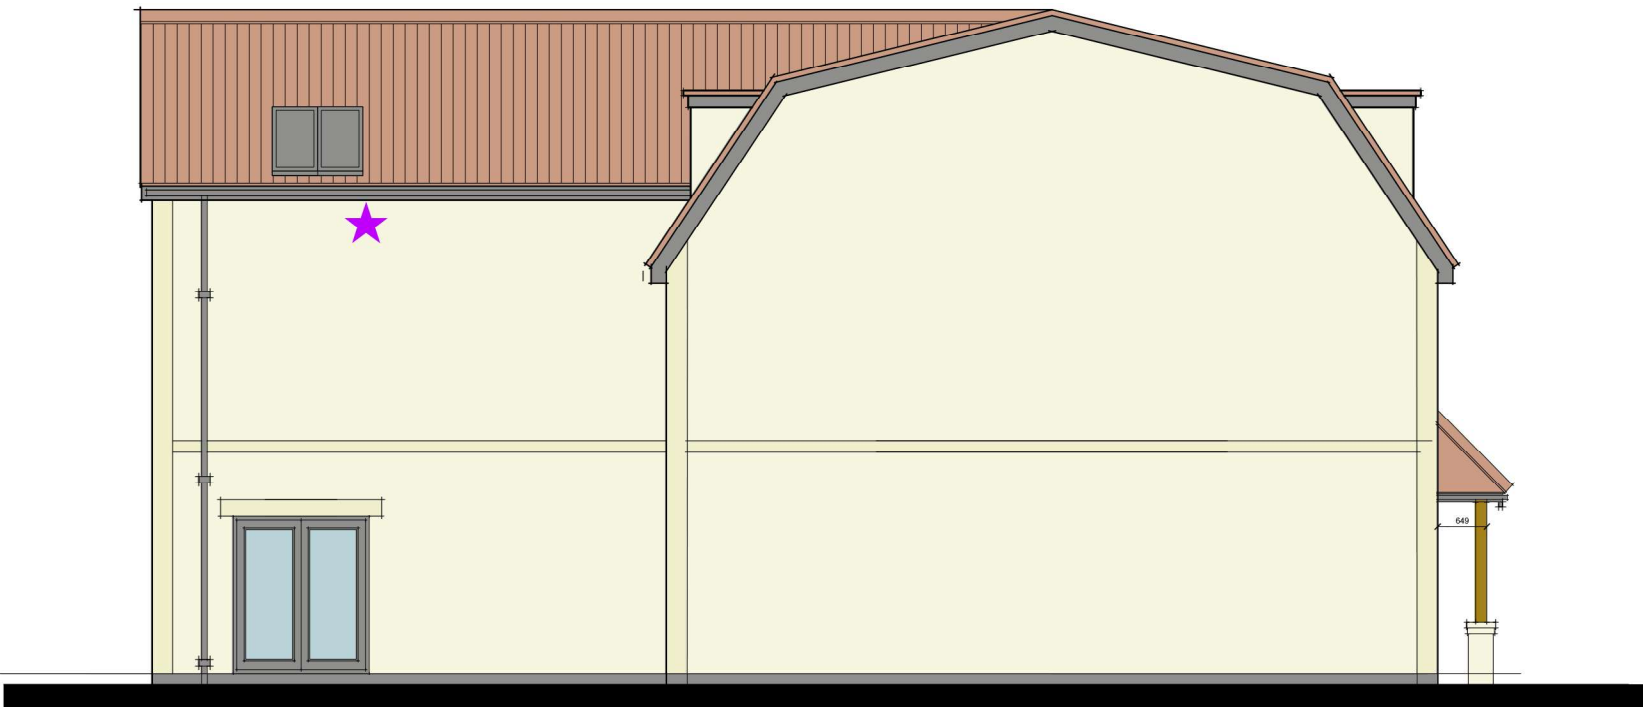


Side Elevation

Key

 Bird Universal bricks

 Bat tubes

 

Avec Design.

20 Parsonage Road, Long Ashton, Bristol BS41 9LL t: 01275 791846

Project :	Leonora Home	Scale :	1:100 @A3
	Chippemham	Date :	19.09.23
Title :	Block C - Elevations	Drawing No:	2316 - 017B