


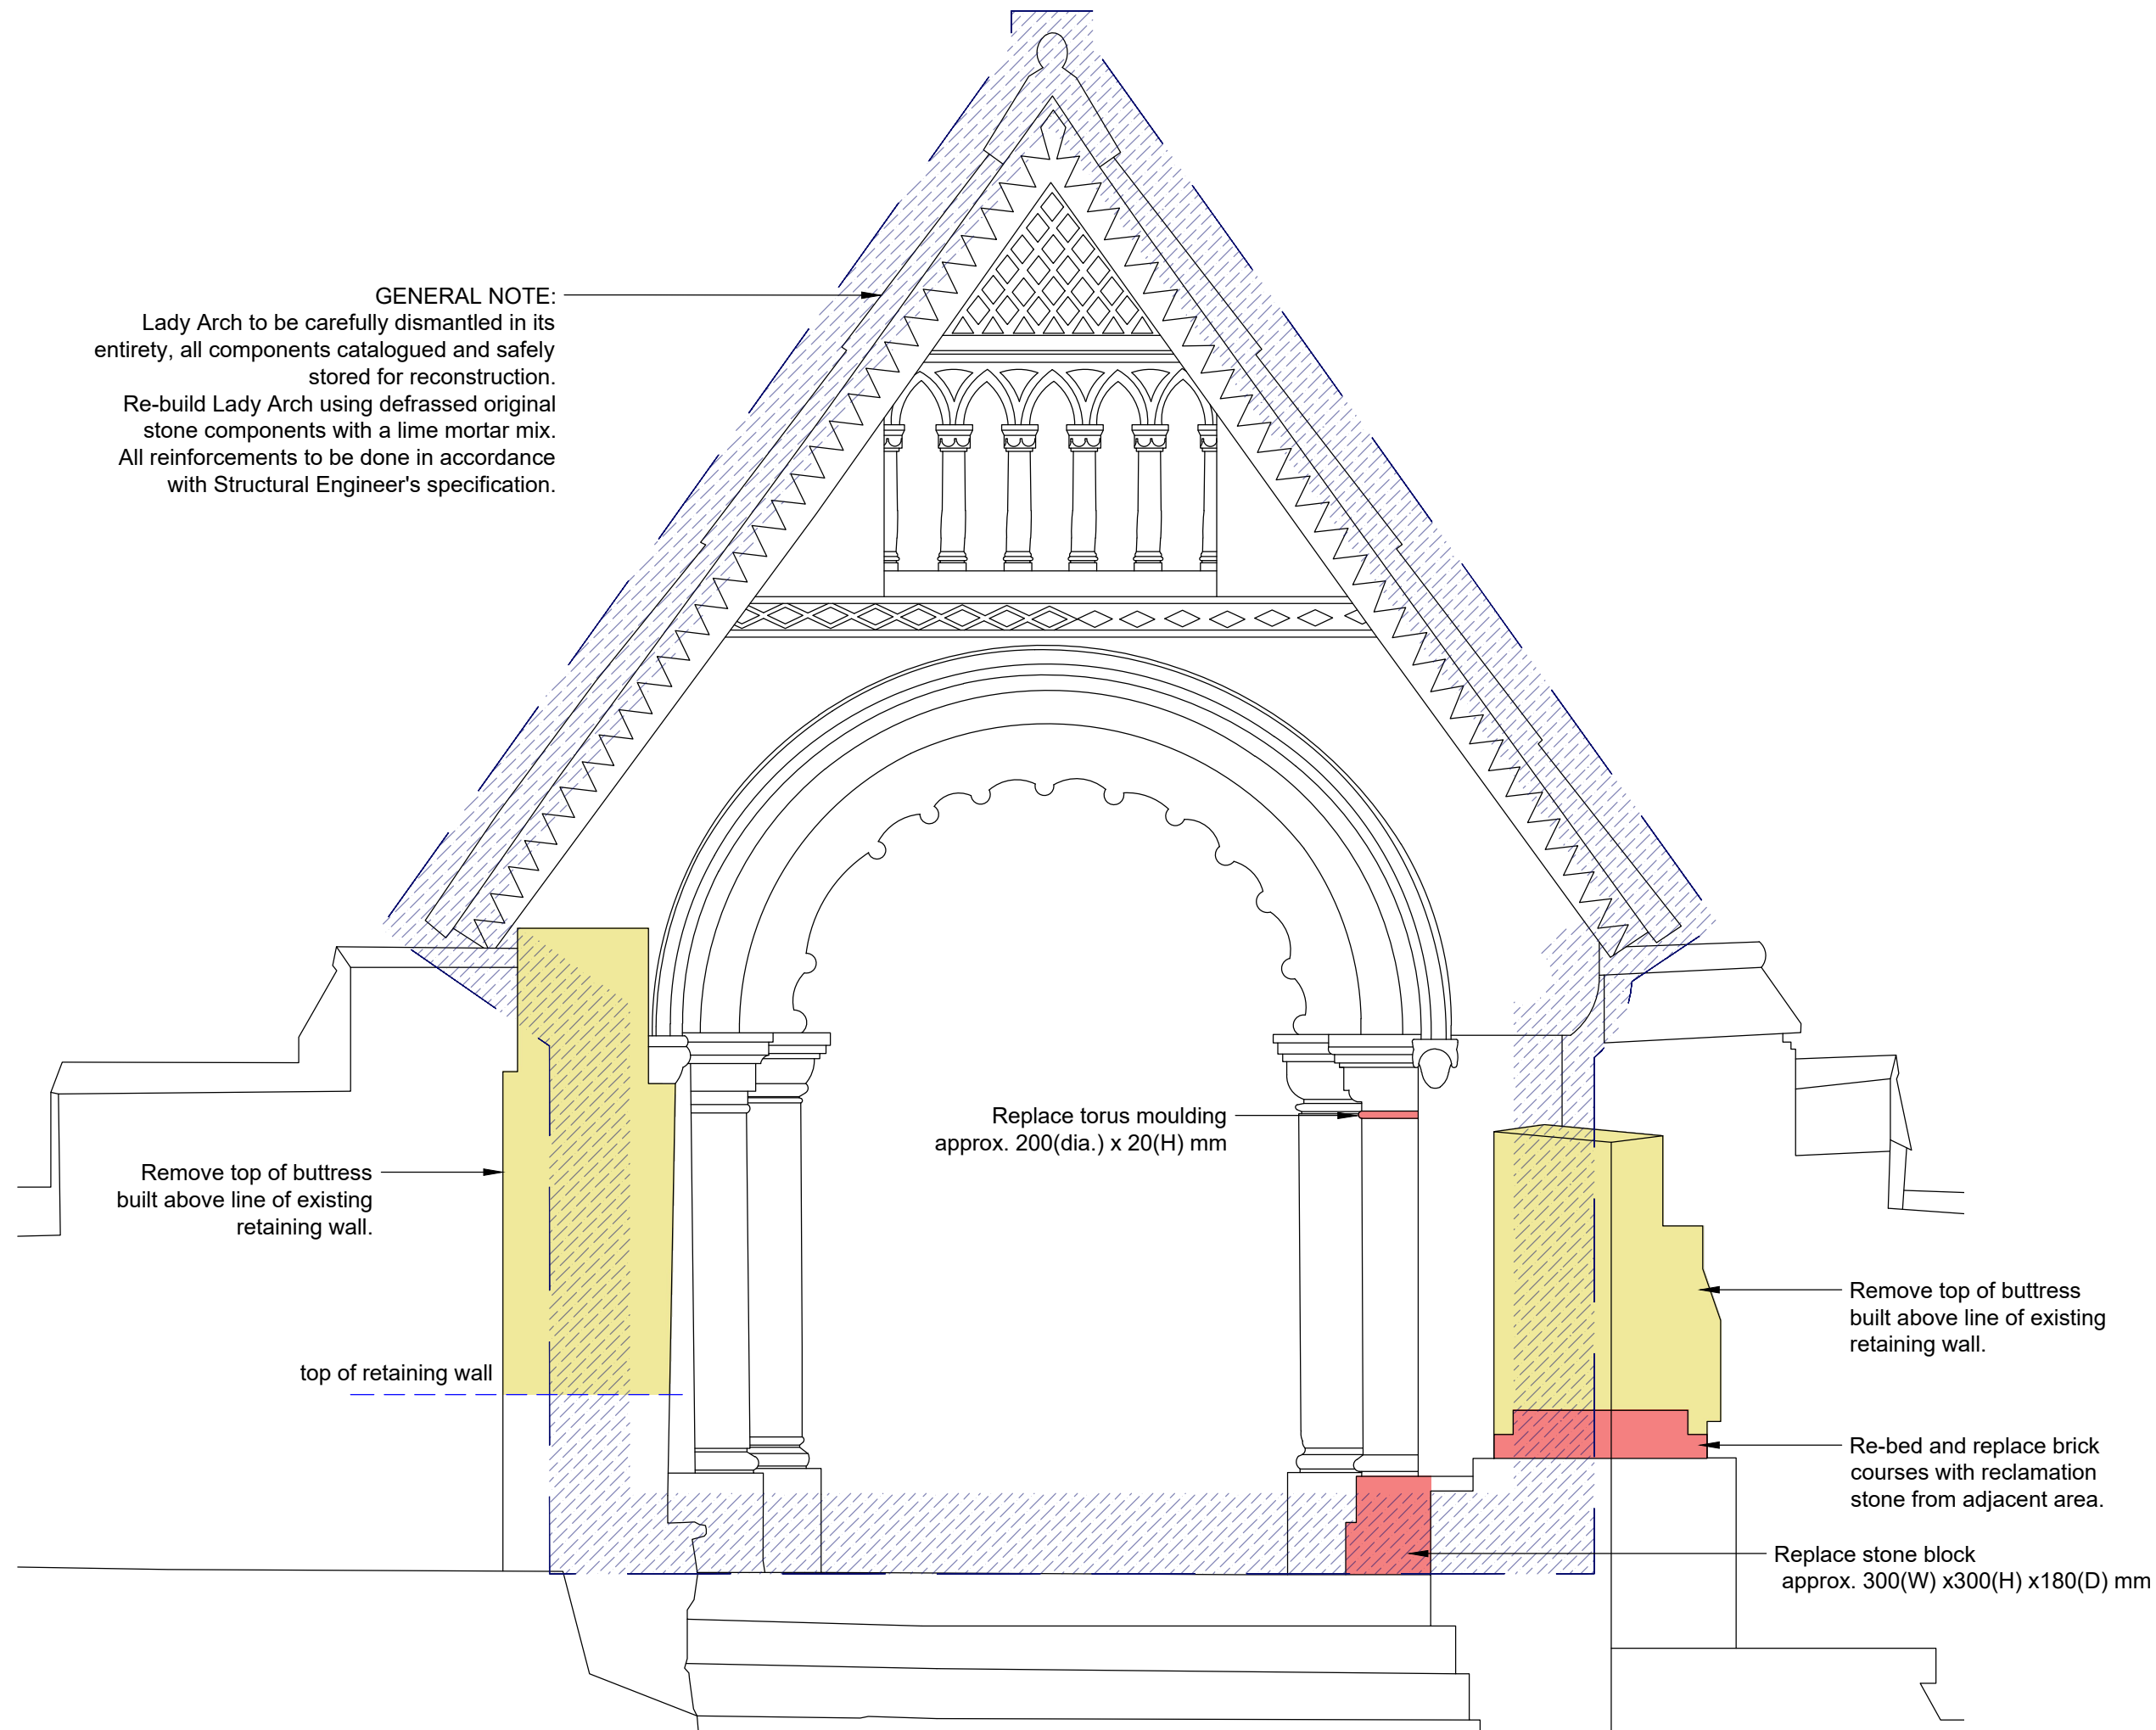

GENERAL NOTE:

Replace torus moulding
approx. 200(dia.) x 20(H) mm

- Re-bed and replace brick courses with reclamation stone from adjacent area.

- Replace stone block
approx. 300(W) x300(H) x180(D) mm

GENERAL NOTES: 1. The design and drawings are the copyright of the consultant unless otherwise agreed and must not be used or reproduced without their permission. 2. Drawings based on measured survey prepared by Advantage Geomatics Limited dated April 2022.
--

KEY:

	EXISTING
	REMOVE
	REPLACEMENT STONE
	INDENT REPAIRS
	AREAS TO BE REBUILT
	REPOINT
	PARTIAL REPOINT
	REPOINTING OF CEMENT MORTAR
	RENDER REPAIRS
	MASONRY CRACKING
	STRUCTURAL NOTE

[illegible]

Issue

TENDER

Information / Statutory Consent / Tender / Construction / As Built

scott & twine
ARCHITECTS & INTERIOR DESIGNERS
The Old Power Station, Mortlake High Street
London SW14 8SN
T +44 (0) 20 3355 9699
www.scott-twine.co.uk

Client	
--------	--

Project
Devizes Castle, Devizes, Wiltshire
External Fabric Repairs & Restorations
Castle Grounds

Title
Lady Arch
West Elevation
as Proposed

Date	Scale
20/02/2024	1:20 @ A3
Drawn By	Checked By
AP	ST
Drawing Number 2256 - 02 - 401	Revision -