




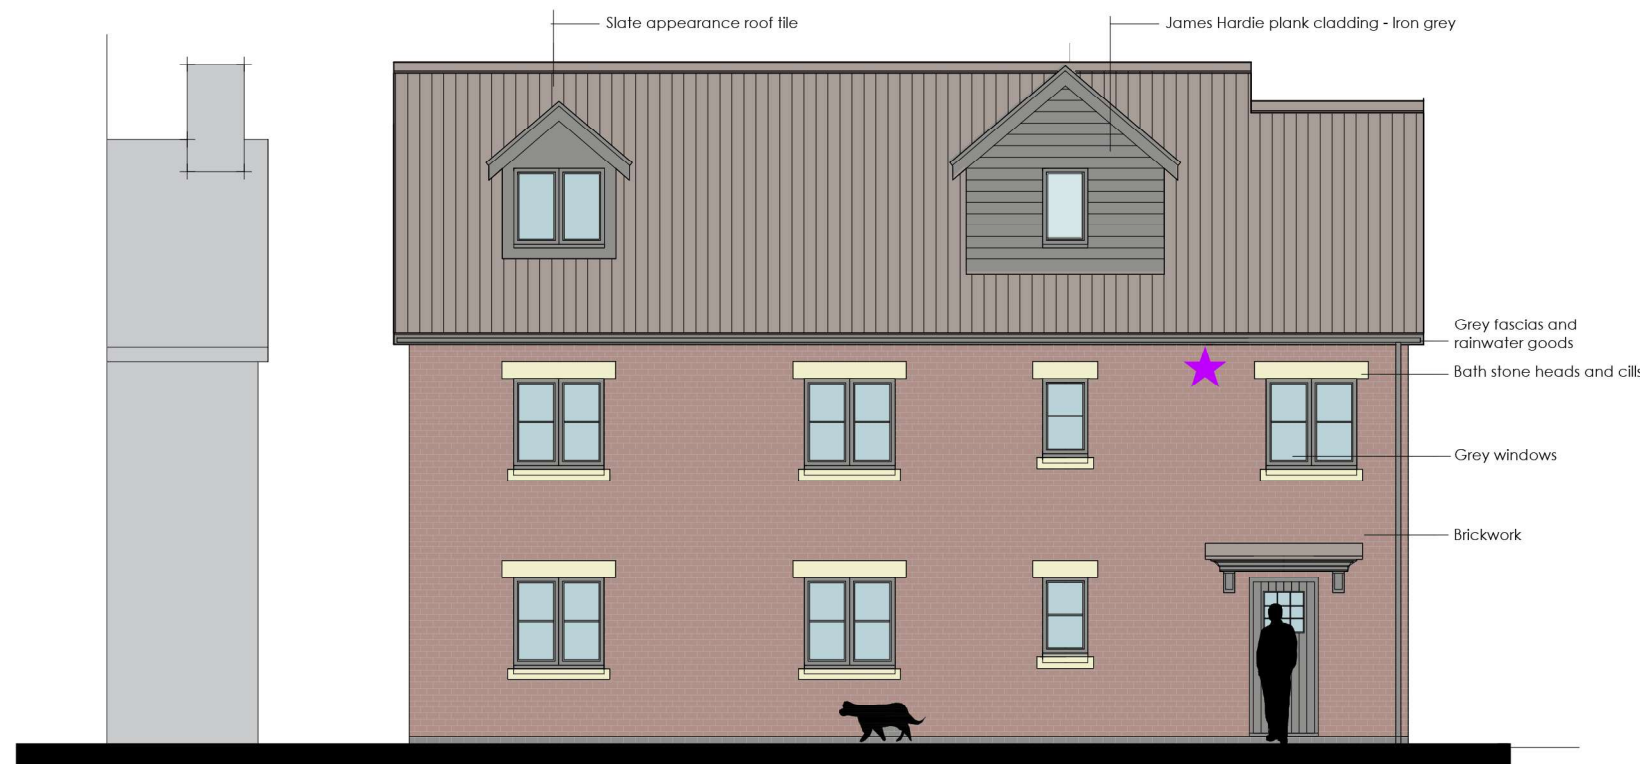

Rear Elevation

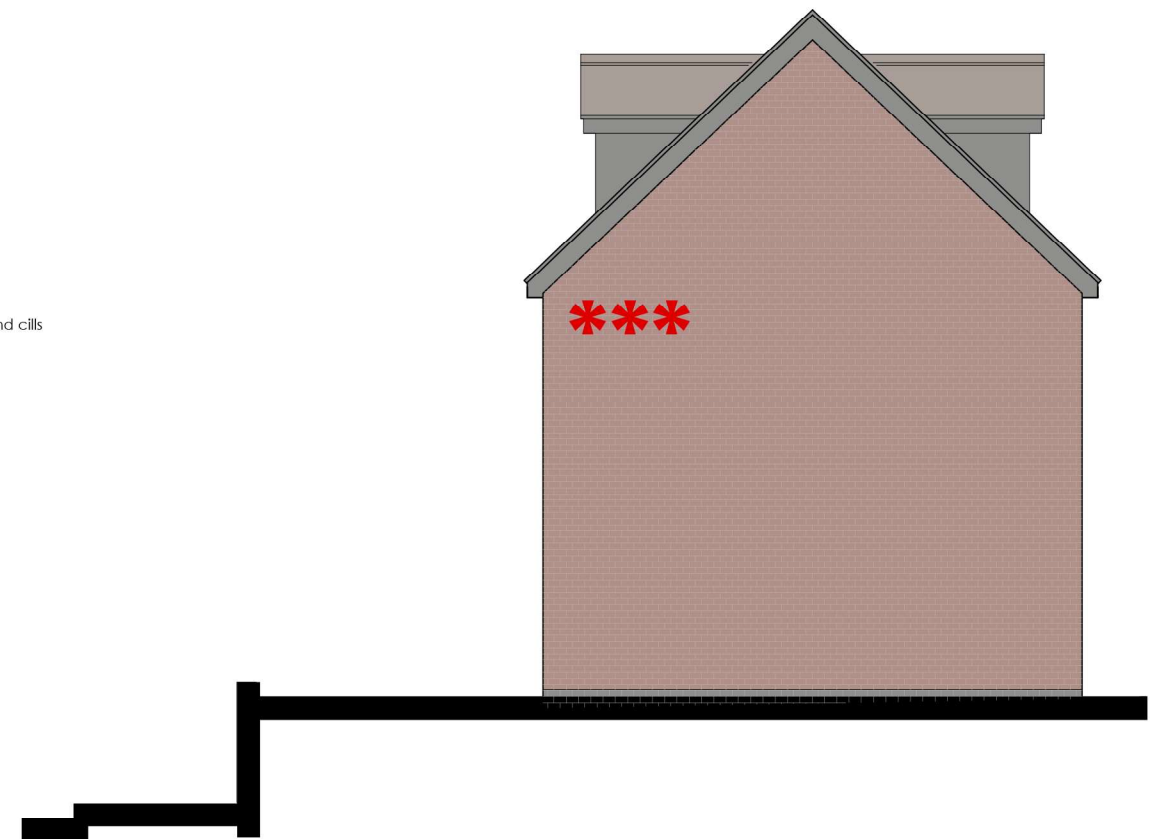

Side Elevation

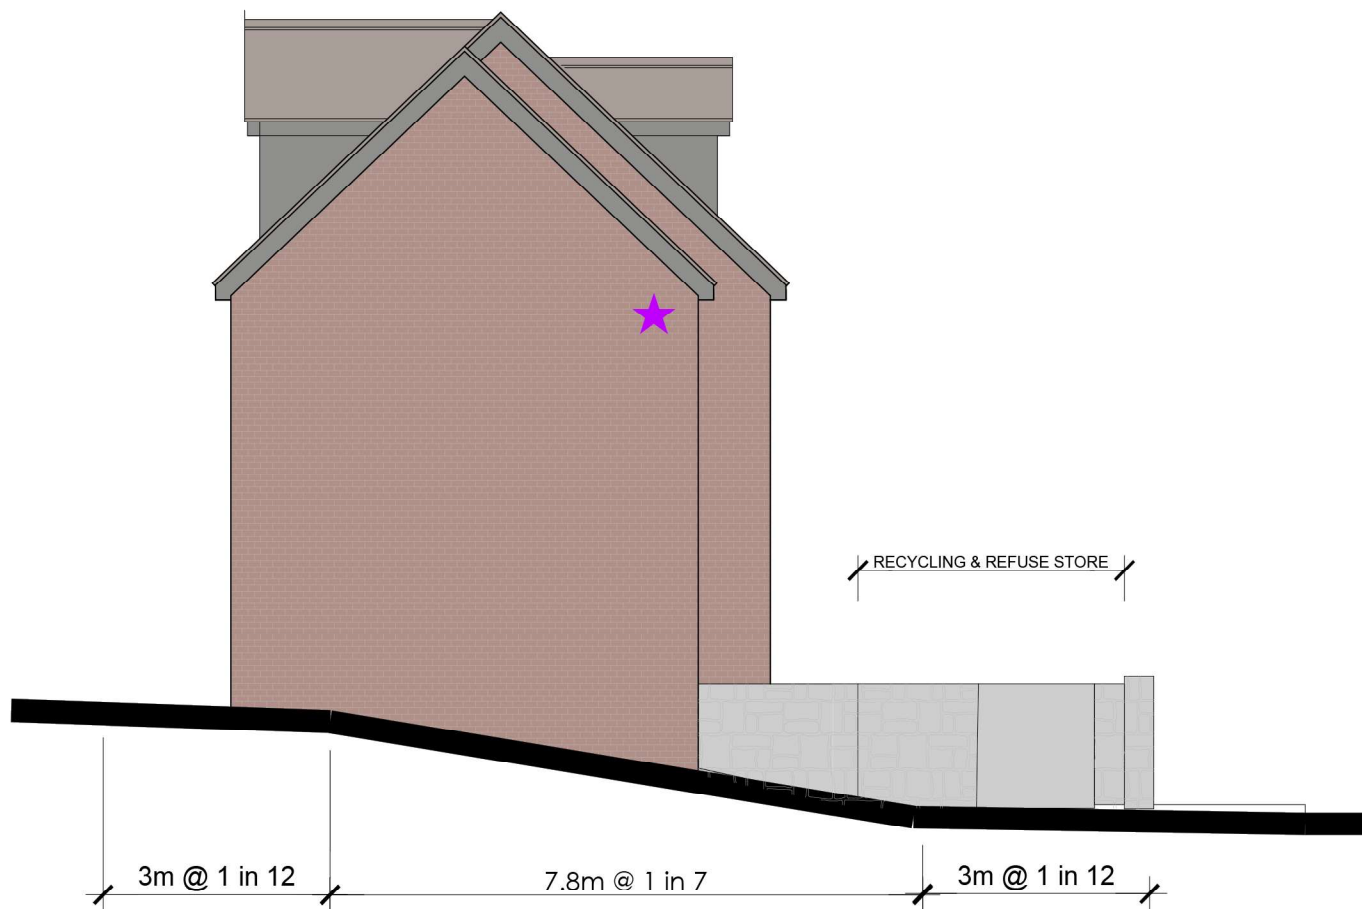

Side Elevation

Key

-  Bird Universal bricks
-  Bat tubes



Avec Design.

20 Parsonage Road, Long Ashton, Bristol BS41 9LL t: 01275 791846
 Project : Leonora Home Scale : 1:100 @A3
Chippemham Date : 19.09.23
 Title : Block D Elevations Drawing No: 2316 - 020C