




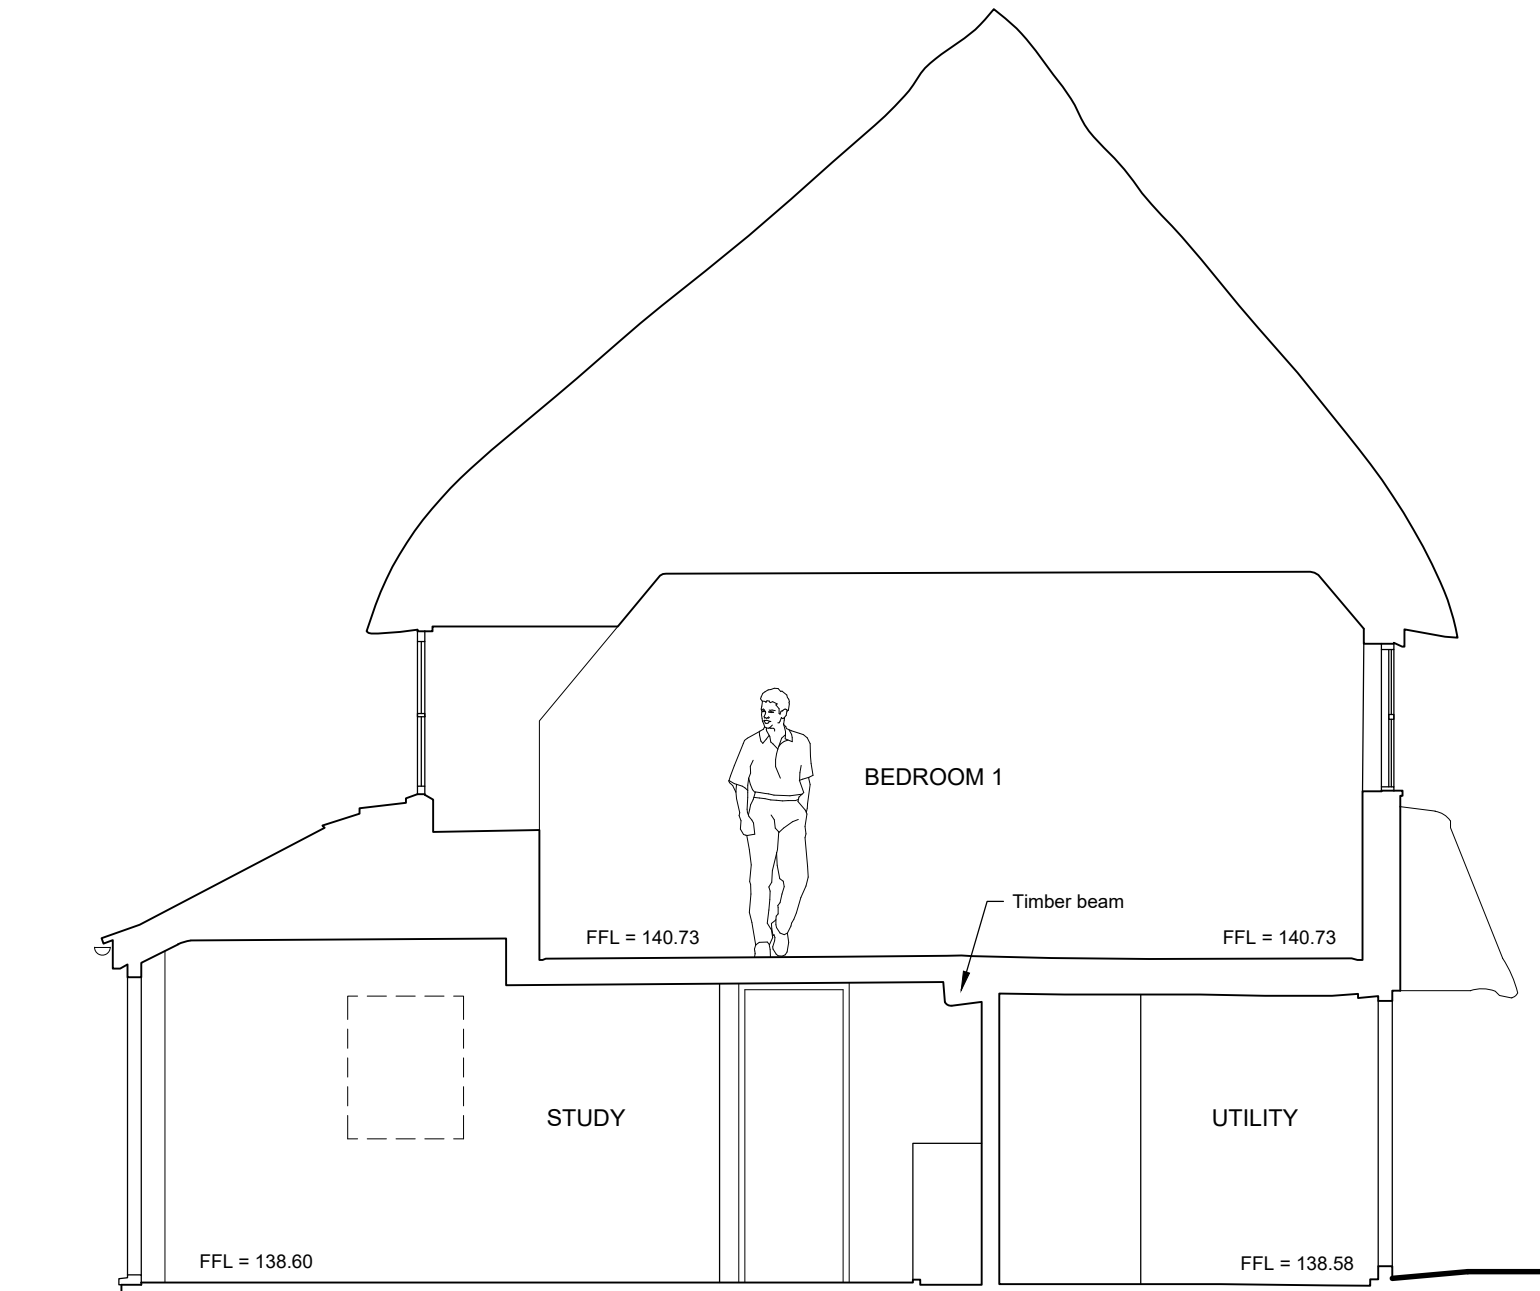


EXISTING SECTION A - A
Scale 1:50

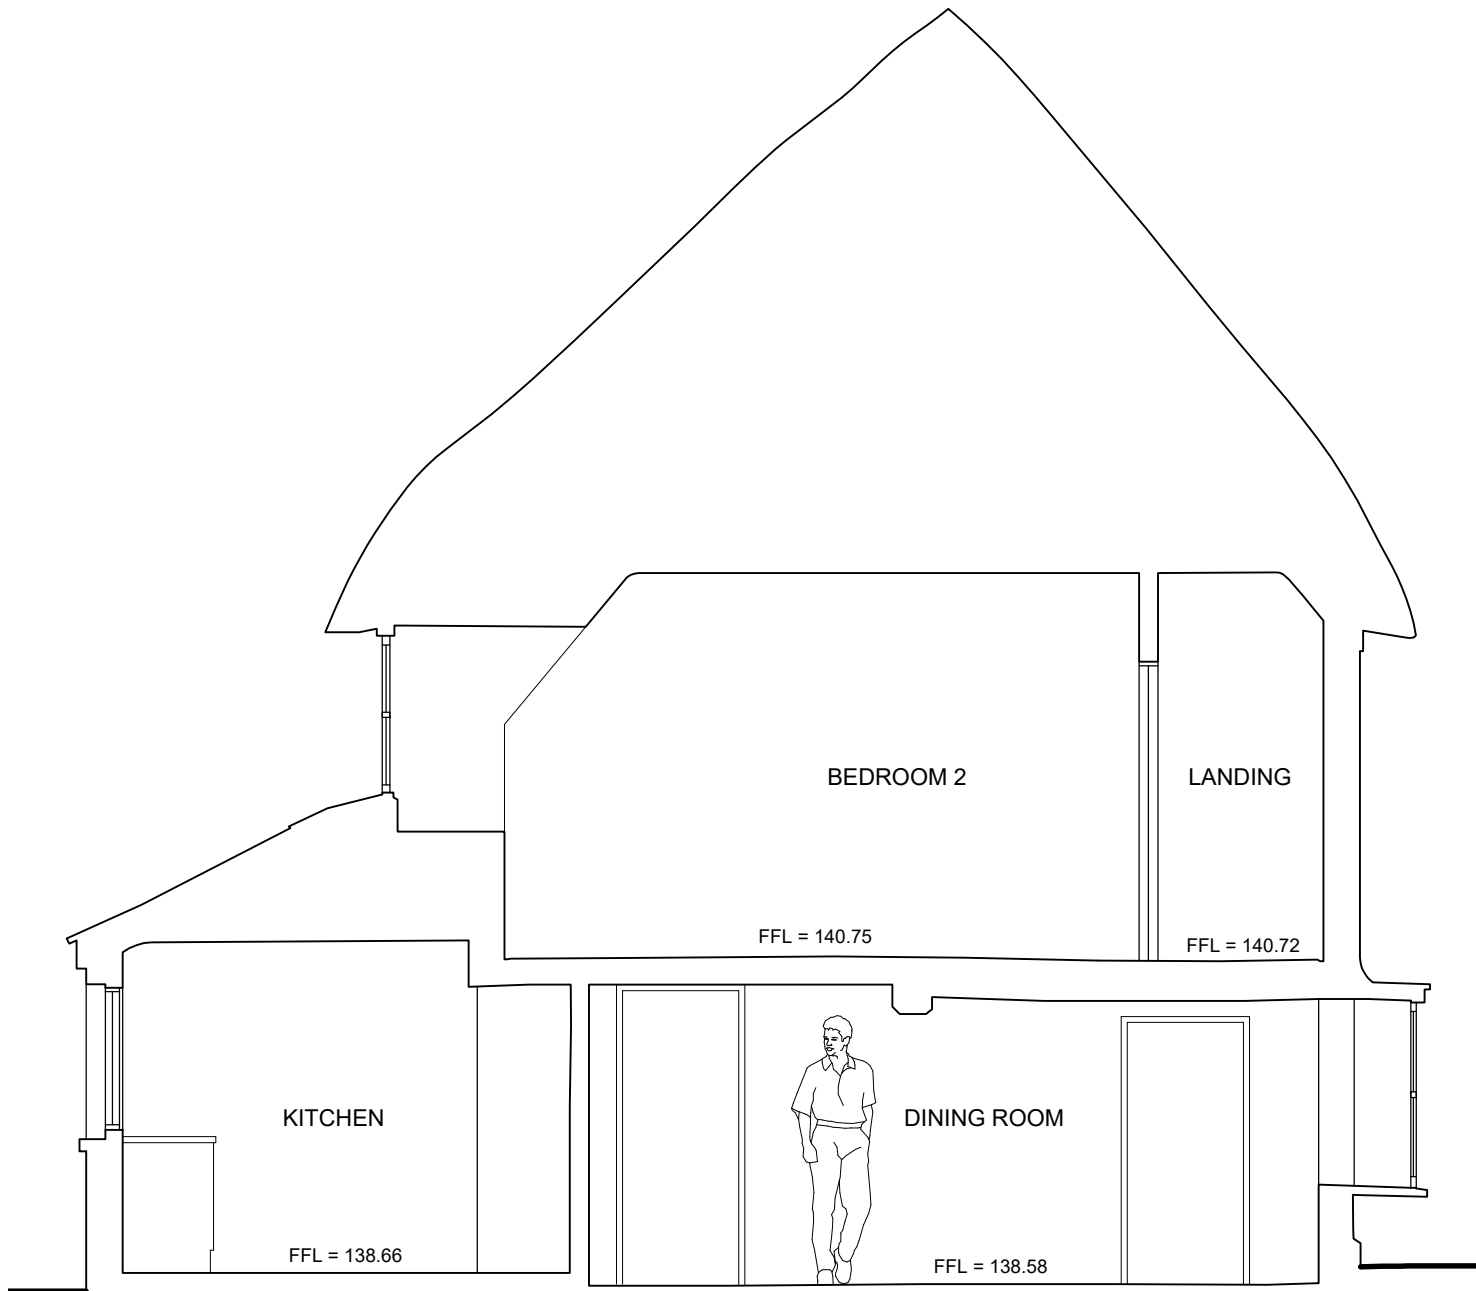


EXISTING SECTION B - B
Scale 1:50

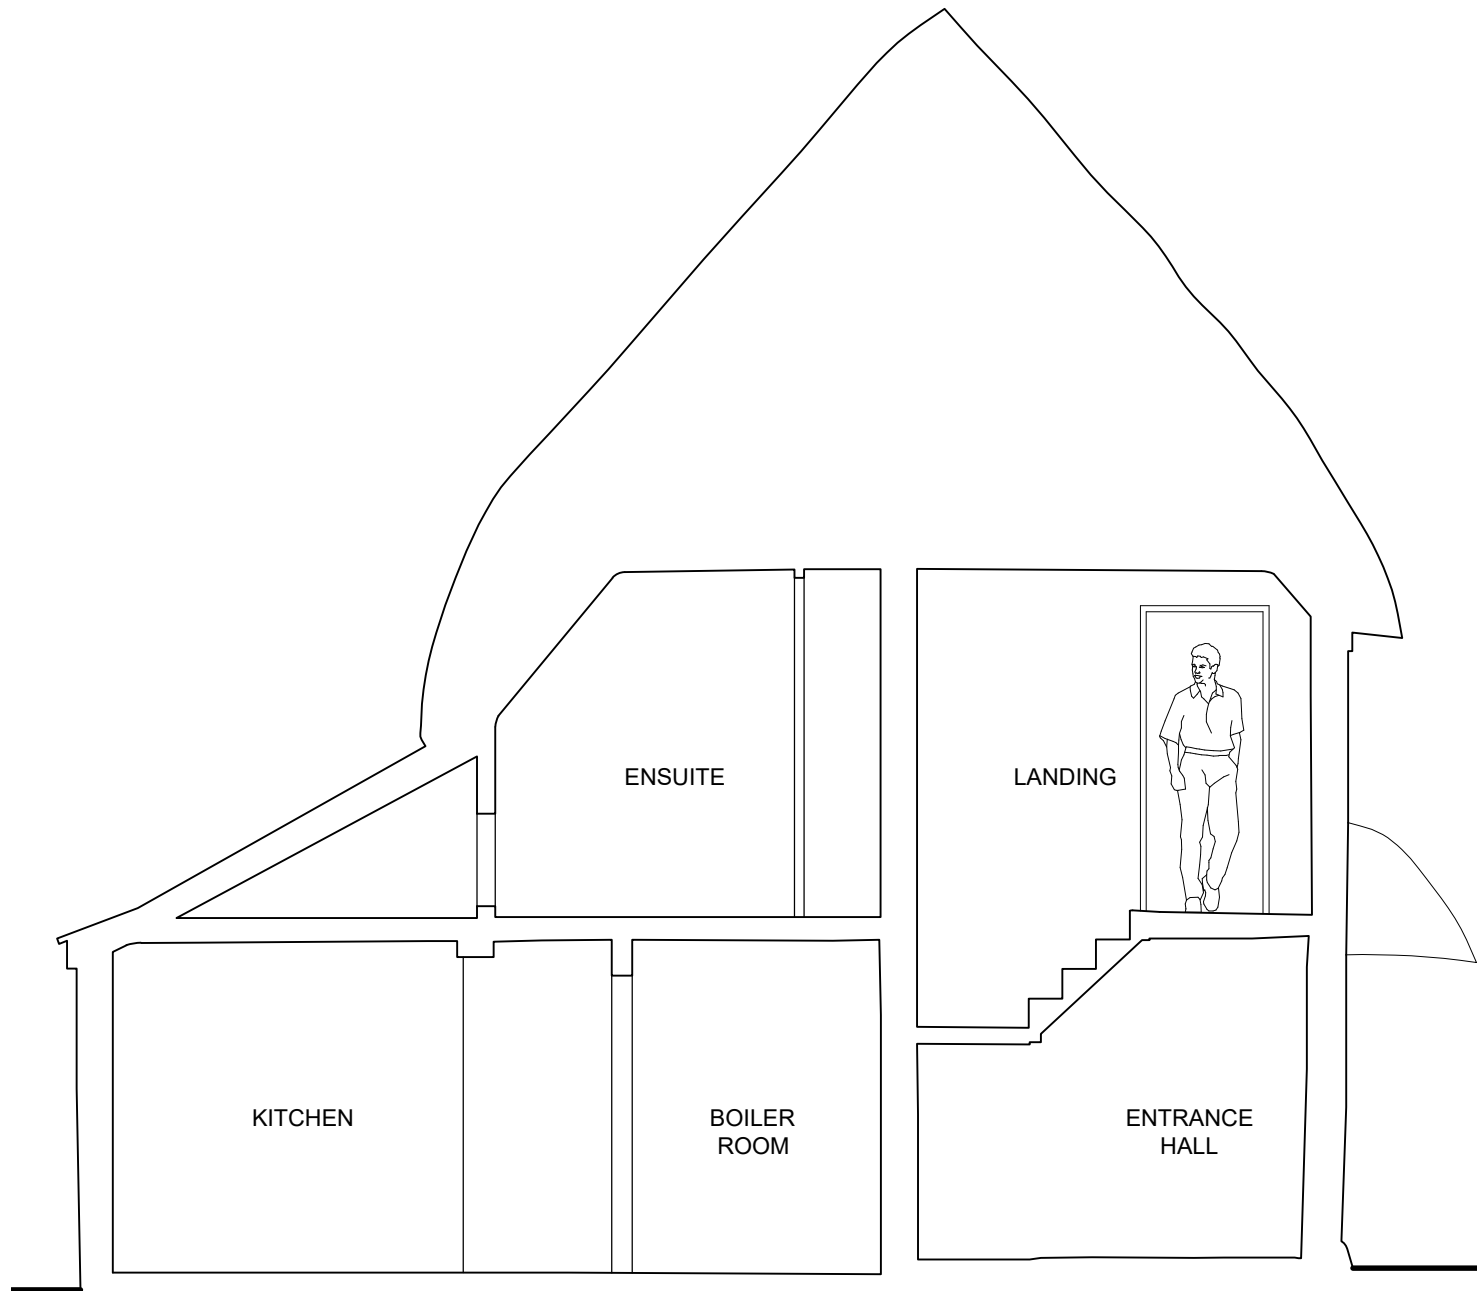



EXISTING SECTION C - C
Scale 1:50

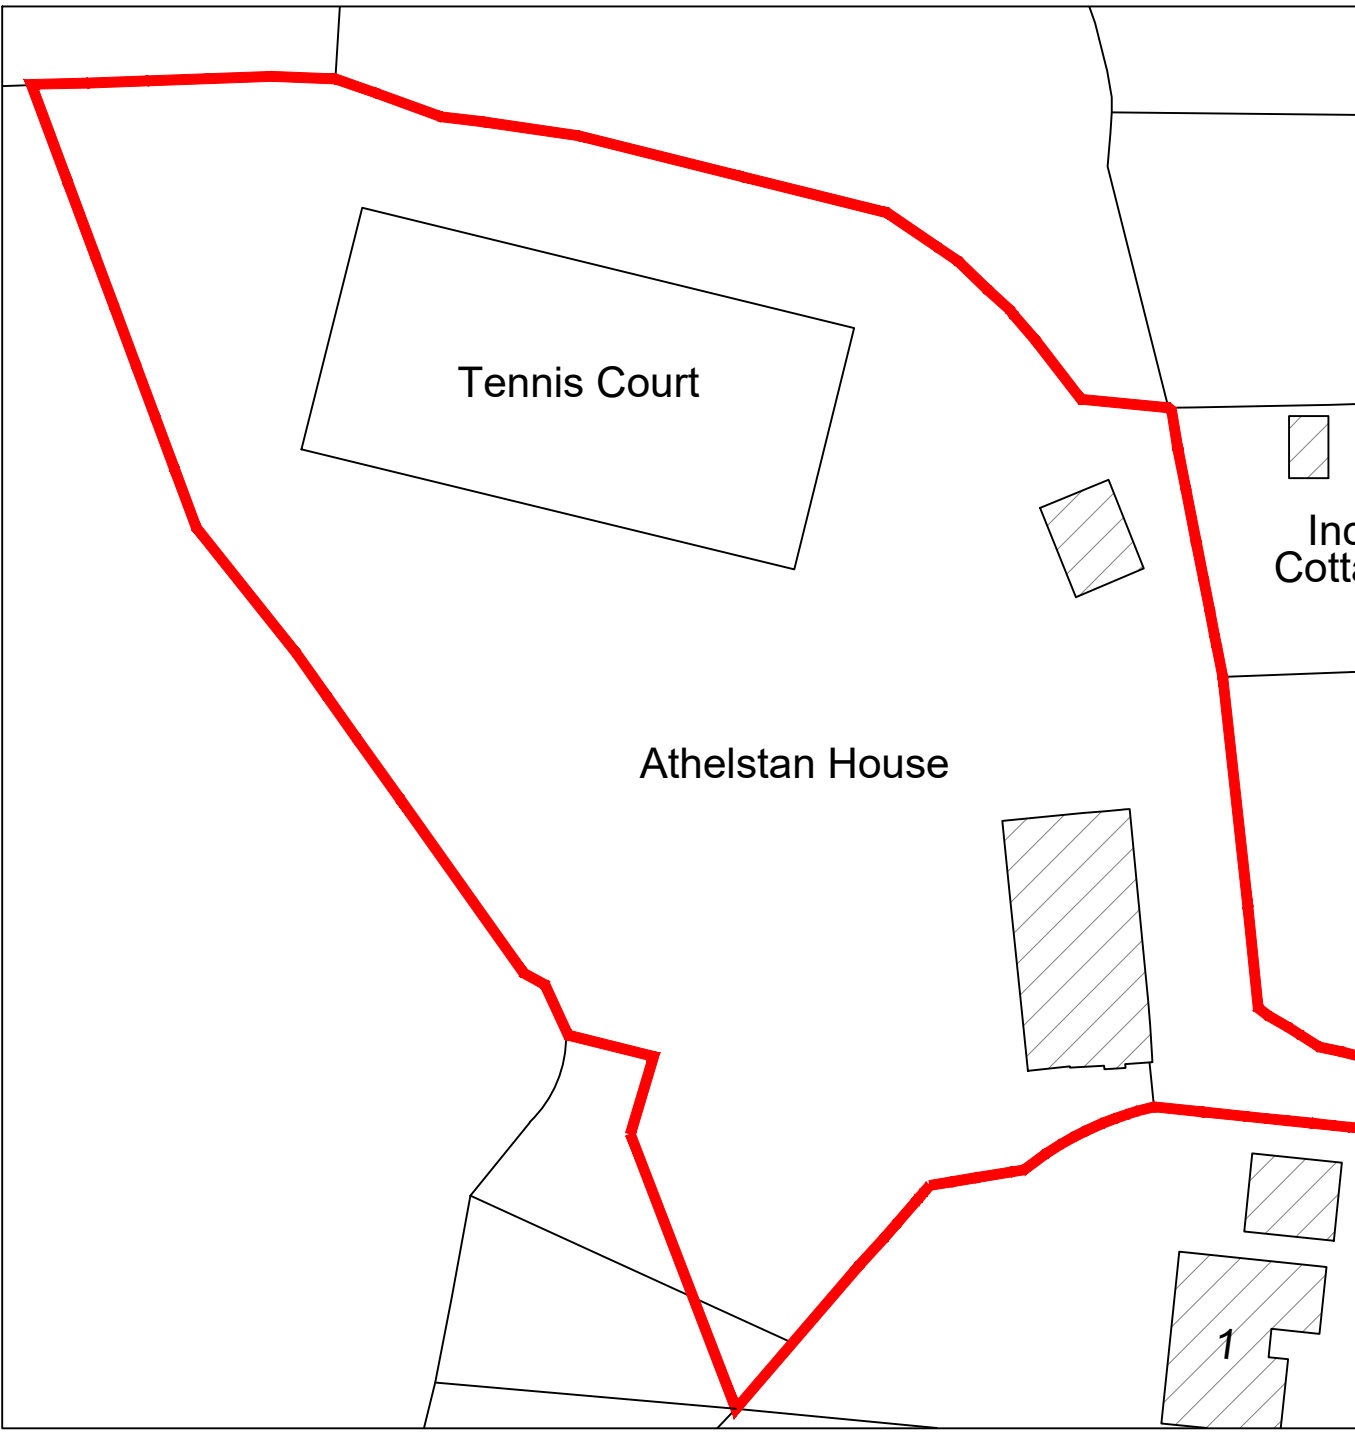

EXISTING BLOCK PLAN
Scale 1:500

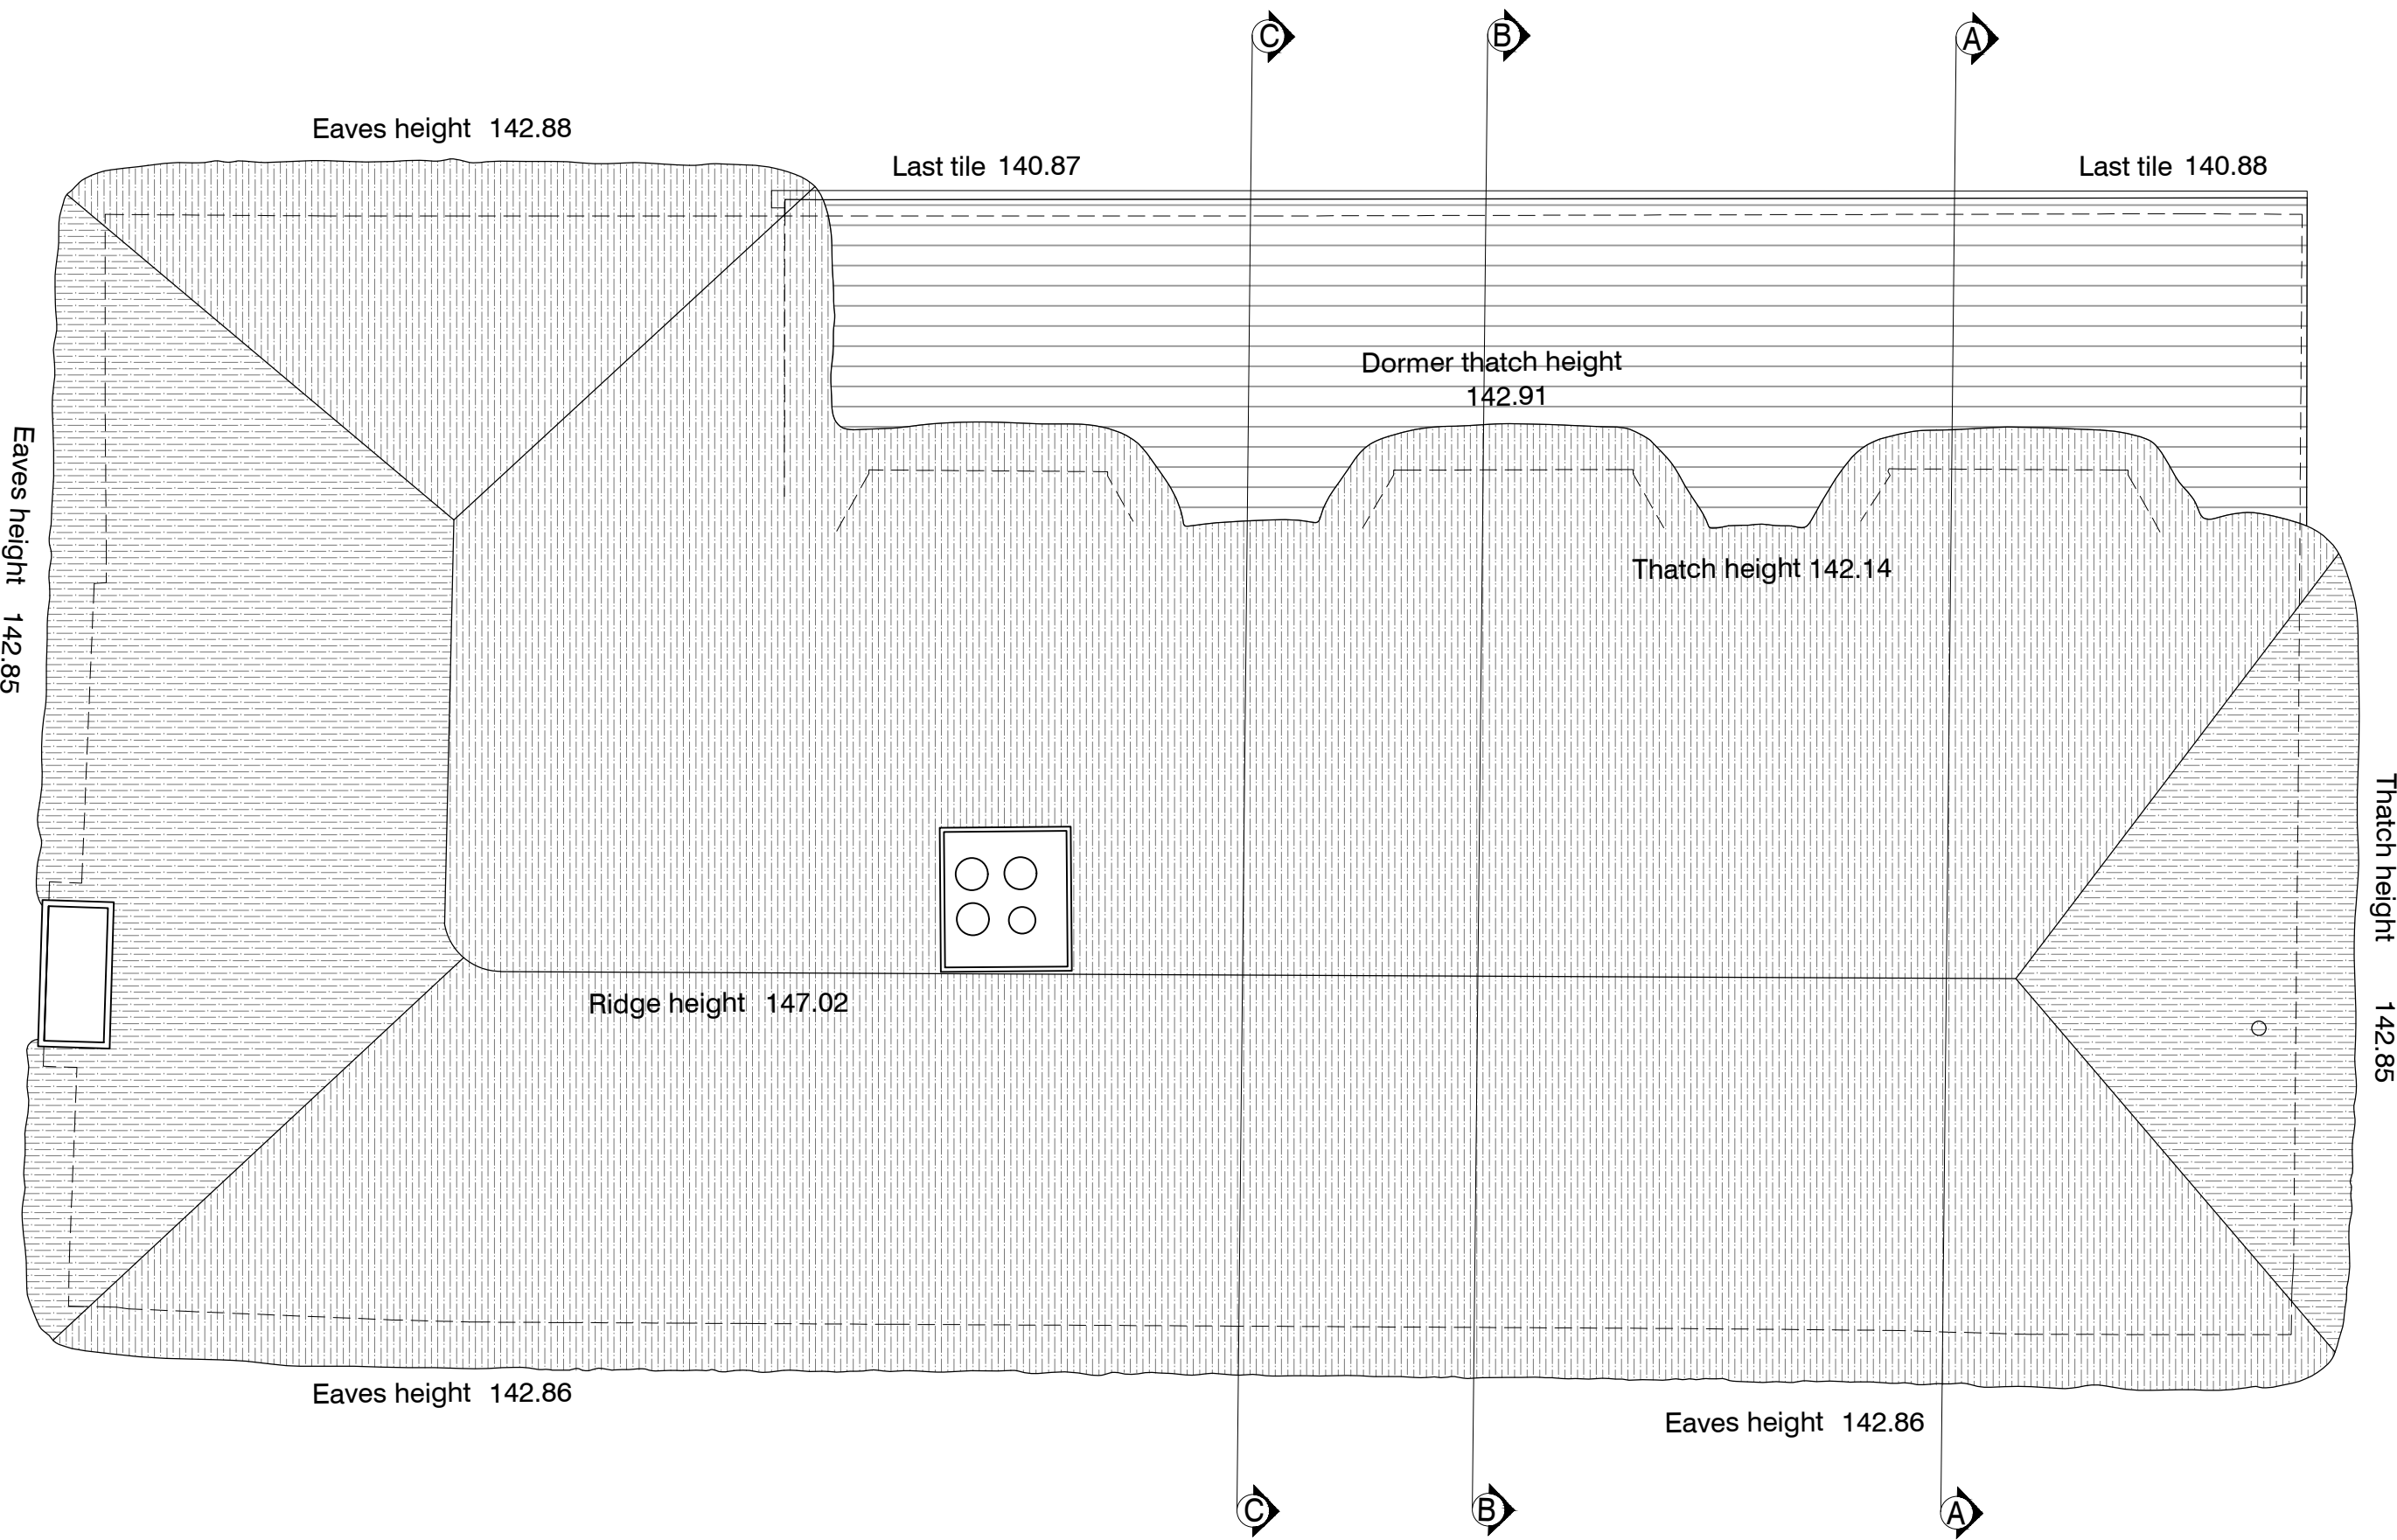

EXISTING ROOF PLAN
Scale 1:50

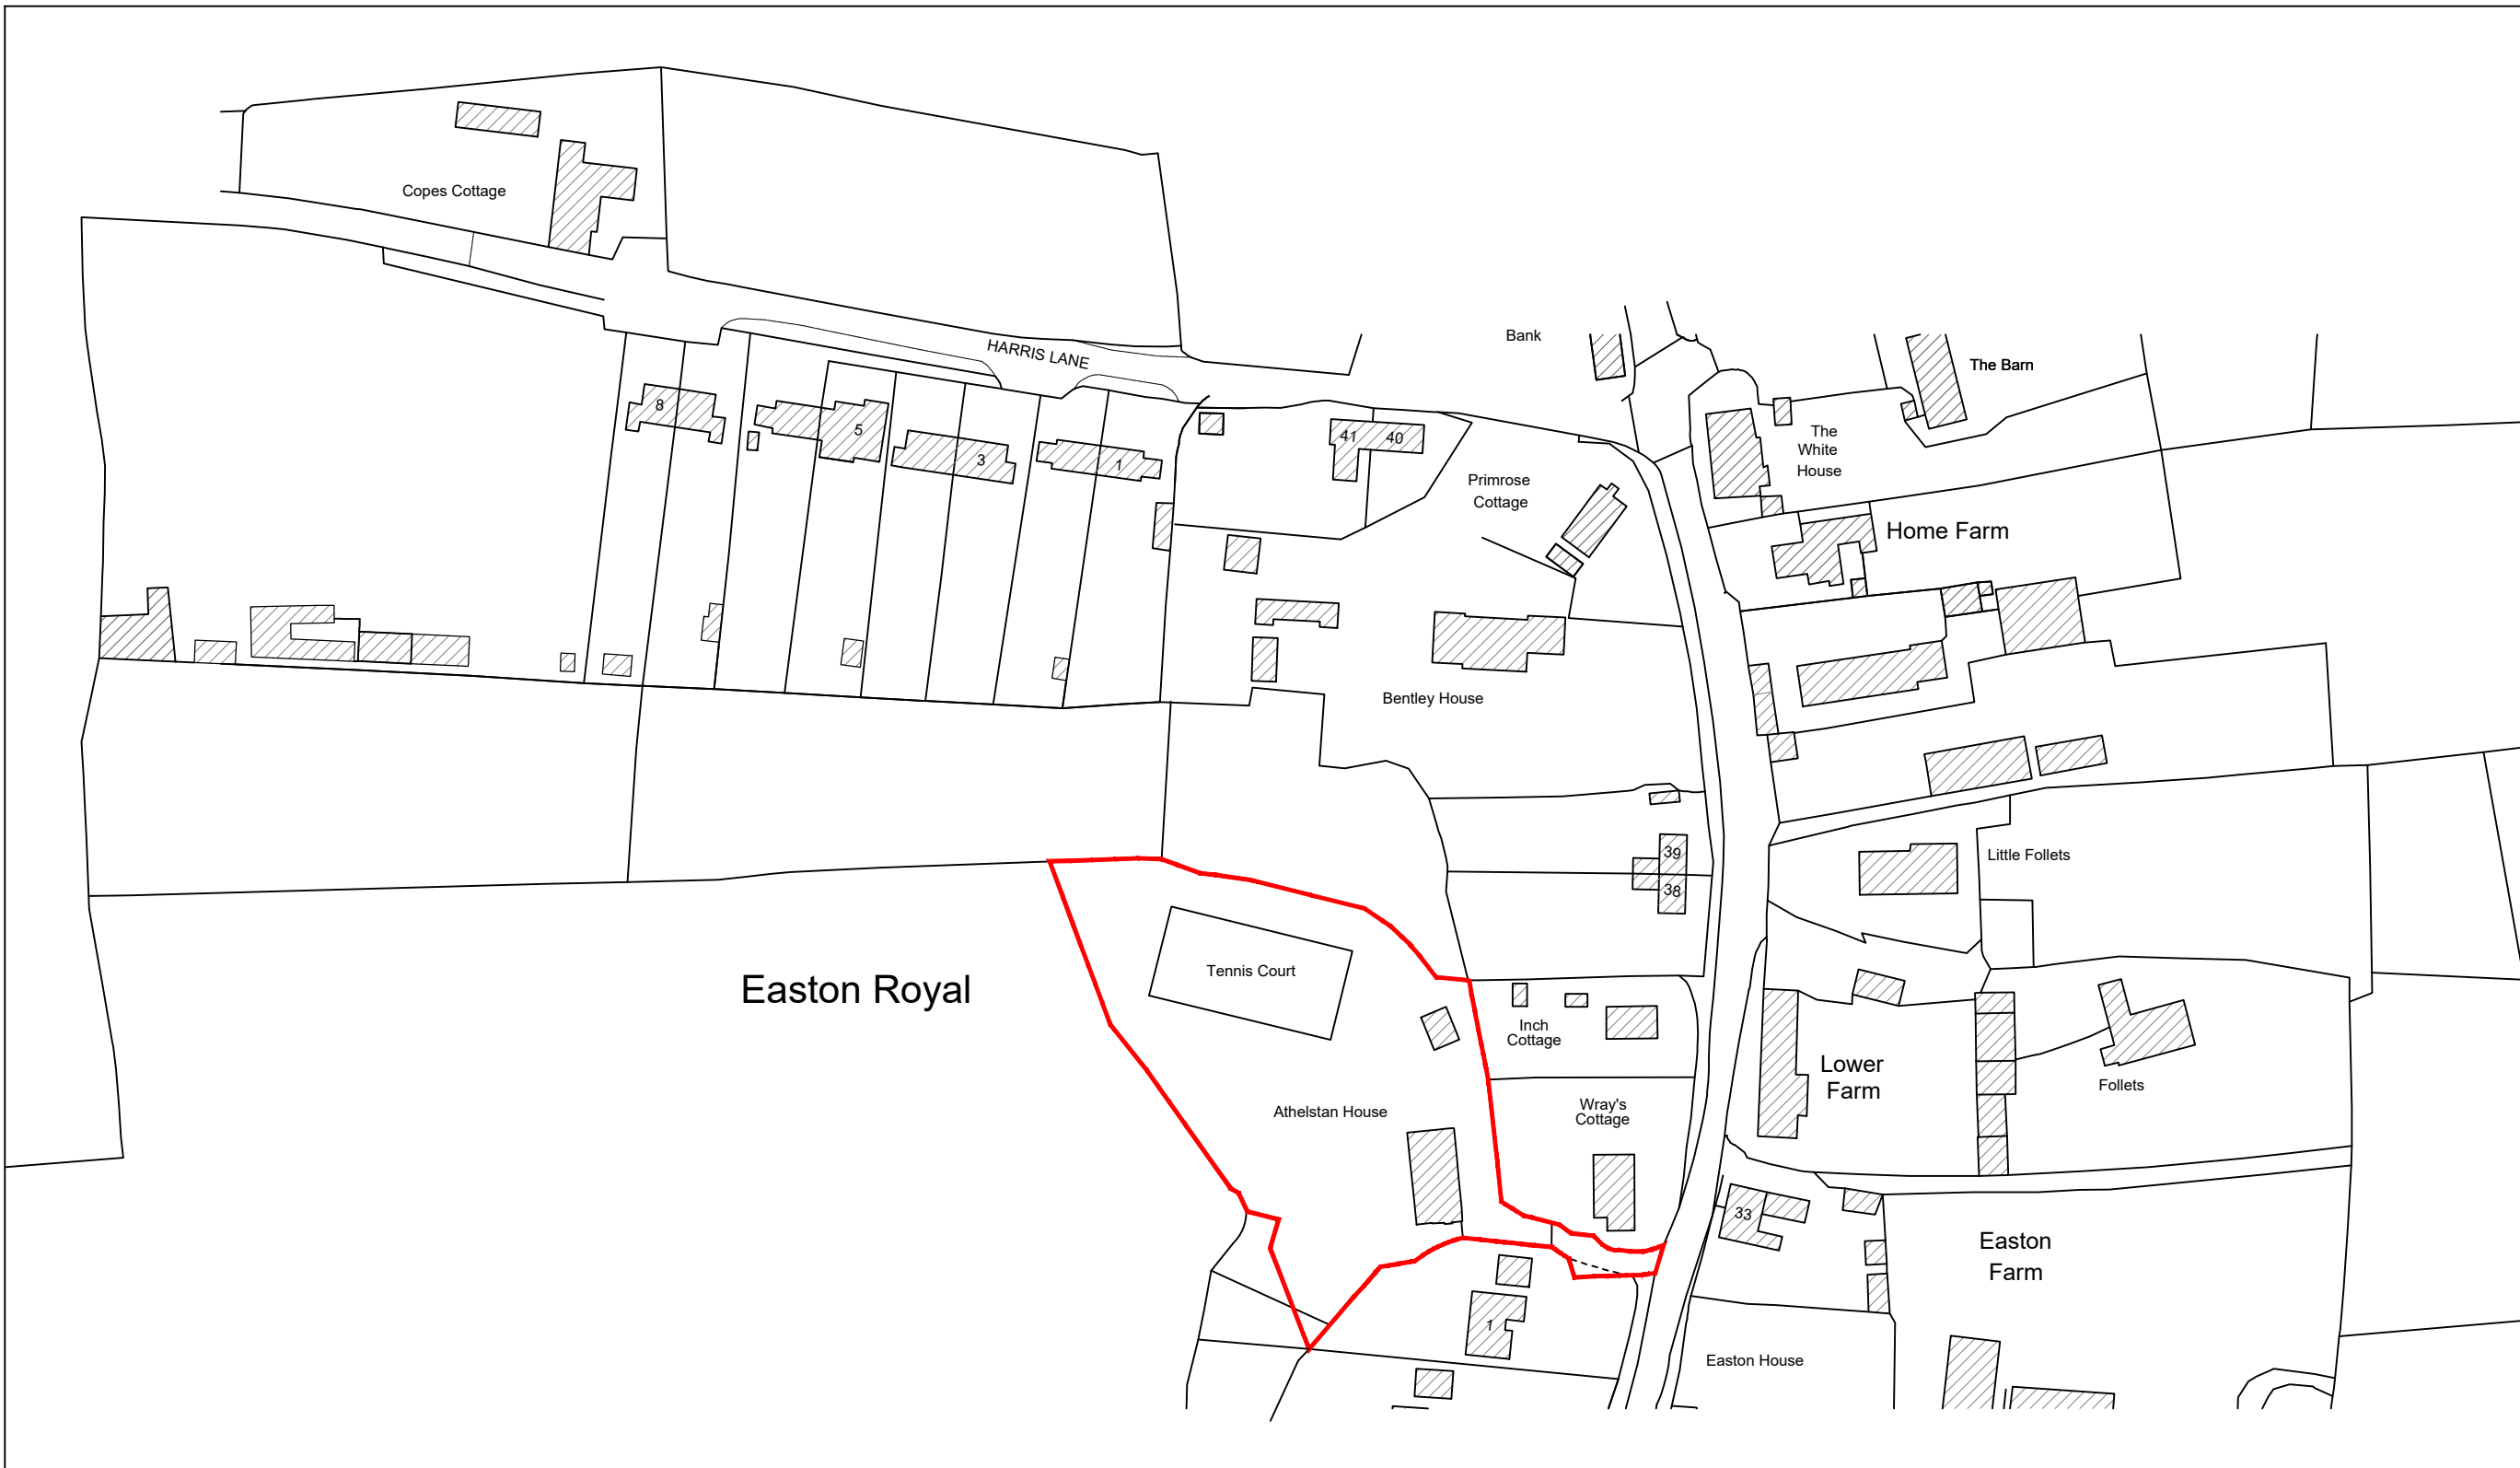 

EXISTING SITE LOCATION PLAN
Scale 1:1250



JOB TITLE Single Storey Rear Extension, Internal Alterations and Replacement Garage Building at Athelstan House, Easton Royal, Pewsey, Wiltshire, SN9 5LZ		DRAWING NUMBER Athelstan House - Existing - 02		REV	
DRAWING TITLE Existing Section A - A, B - B, C - C, Roof Plan, Block Plan and Site Location Plan		REVISIONS			
SCALE As Indicated	DATE Dec. 25	DRAWN BY AJA	PAPER SIZE A1	JOB No. 1662	 Ground Floor 6 Pelhams Court Marlborough Wiltshire SN8 2AG T. 01672 518 278 E. info@tuttlearchserv.co.uk F. facebook.com/tuttlearchserv W. tuttlearchserv.co.uk